



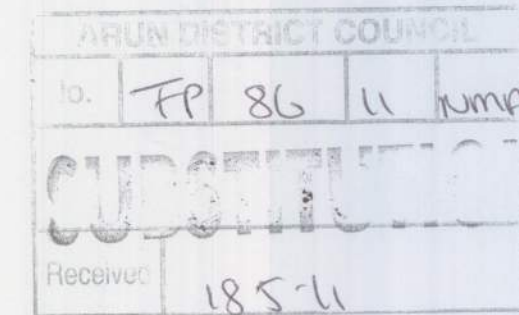

Drawn by: ZN Checked by:
Date: 09/02/2009
© This drawing and the works depicted contains information that is the copyright of Carlton Design Partnership Ltd. This drawing may also contain copyrighted information of third parties. This drawing or part thereof may not be reproduced, re-used or altered except with the written permission of the originators. No liability will be accepted for amendments made by third parties. Scaled measurements must not be taken from this drawing. Any discrepancy or disparity must be notified to the originator in writing. This drawing may contain Ordnance Survey Data that is subject to Crown Copyright. All Rights reserved.
Revisions
Rev Date Drawn Checked

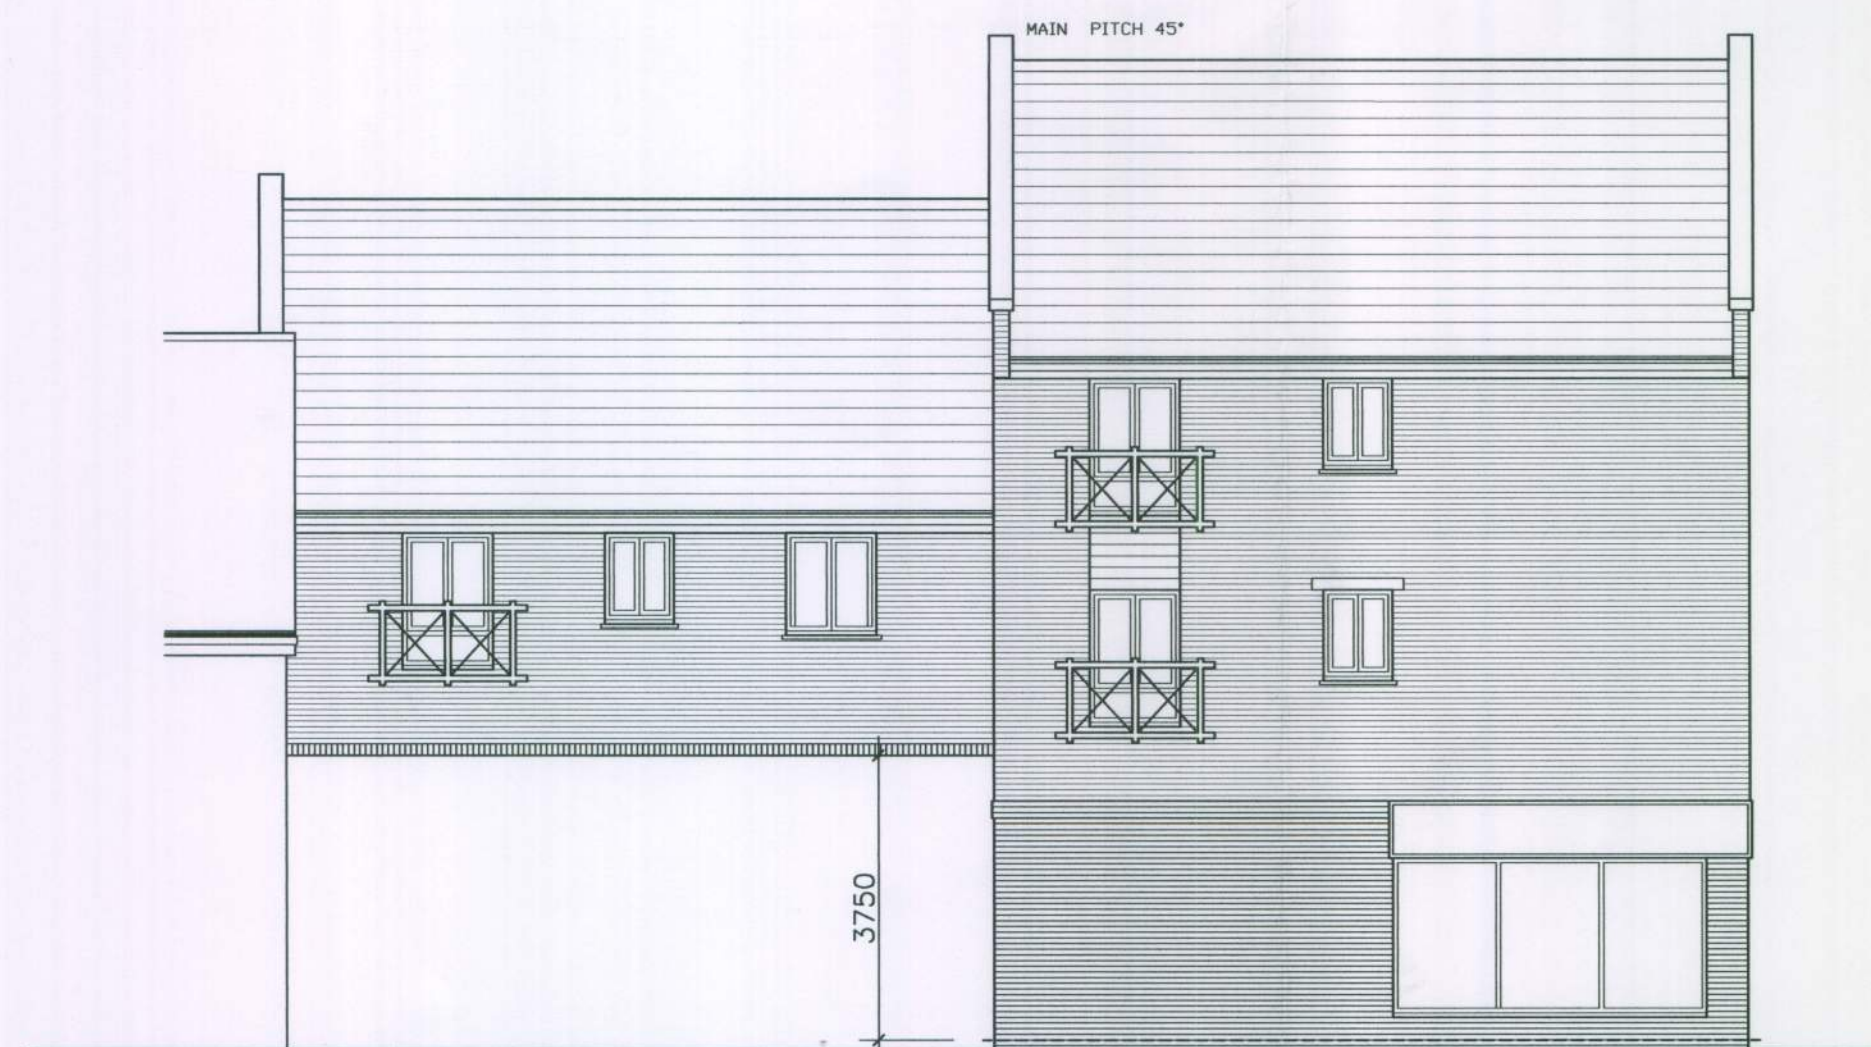

Rear Elevation



Side Elevation

C. 05.05.11. CML. WINDOW HEAD HEIGHT TO GROUND FLOOR SHOP UNITS ADJUSTED.
B. 27.04.11. CML. GROUND TO FIRST FLOOR HEIGHT TO CAR PARK ACCESS INCREASED TO ACHIEVE 3.7M CLEARANCE.
A. 16.11.10. CML. GROUND TO FIRST FLOOR STOREY HEIGHT INCREASED TO 3825 ELEVATIONS ADJUSTED TO SUITE.

Project: FELPHAM WEST SUSSEX

Drawing Title: FLAT TYPE D AFFORDABLE ELEVATION SHEET2



carlton design partnership

29 carlton crescent, southampton, SO15 2EW tel: 023 8071 9400
carlton design partnership ltd reg723416 registered office: 7 holly 1st Old Chichester Rd BH11 1JH

Scale: 1/200 @ A2

Drg No: D18/5487/D/02. Rev.C.

