

Drawn by :ZN Checked by :

Date: 09/02/2009

© This drawing and the works depicted contains information that is the copyright of Carlton Design Partnership Ltd. This drawing may also contain copyrighted information of third parties. This drawing or part thereof may not be reproduced, re-used or altered except with the written permission of the originators. No liability will be accepted for amendments made by third parties. Scaled measurements must not be taken from this drawing. Any discrepancy or disparity must be notified to the originator in writing. This drawing may contain Ordnance Survey Data that is subject to Crown Copyright. All Rights reserved.

Revisions
Rev Date Drawn Checked

Roof covering to incorporate solar electric roof tiles. Extent and location to be determined by specialist.

Tiles

Stone capping


Bell cast render bead

Balcony detail colour tbc

Tiled eill to match roof tiles



Front Elevation

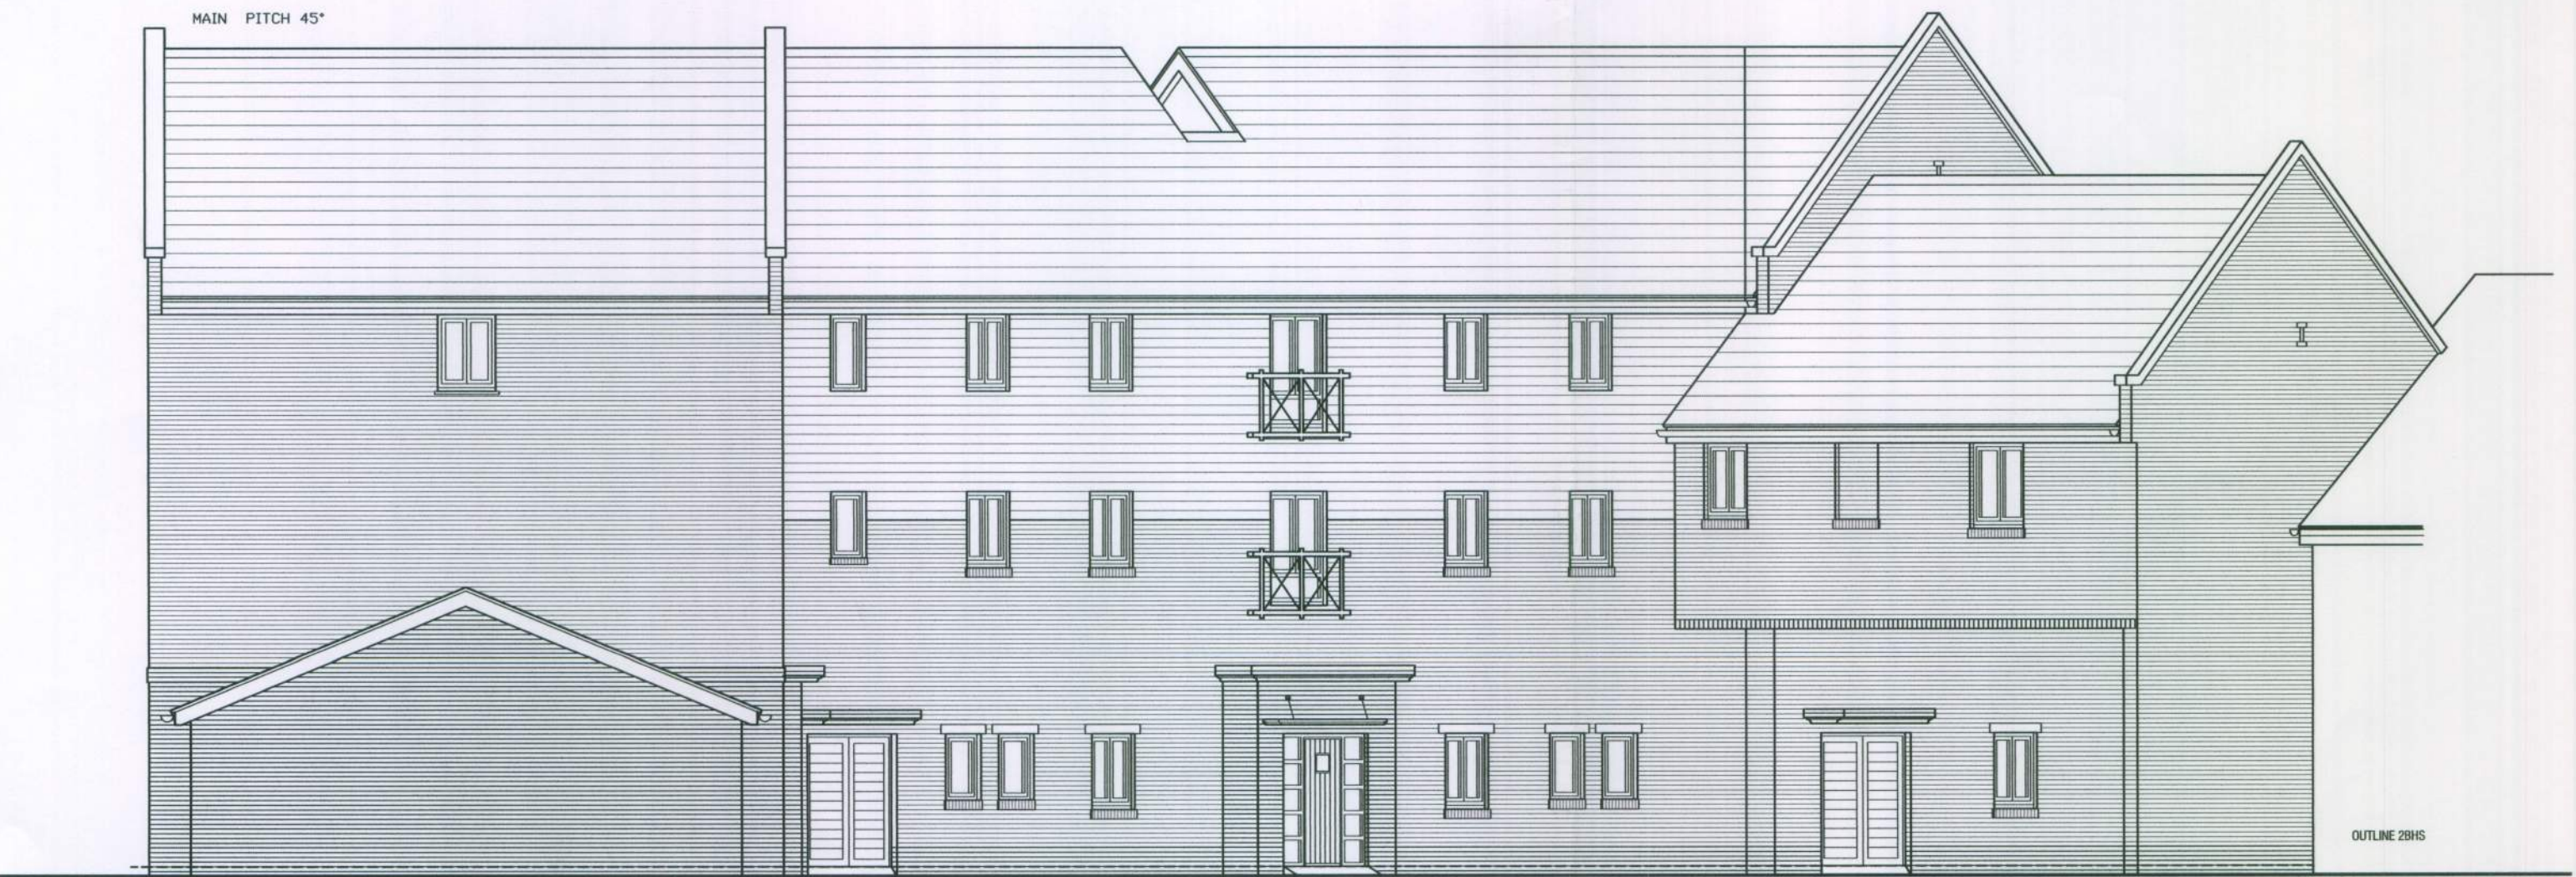

Side Elevation

C. 05.05.11. CMI.
WINDOW HEAD HEIGHT TO GROUND FLOOR SHOP UNITS ADJUSTED.
B. 27.04.11. CMI.
GROUND TO FIRST FLOOR HEIGHT TO CAR PARK ACCESS INCREASED TO ACHIEVE 3.7M CLEARANCE.
A. 16.11.10. CMI.
GROUND TO FIRST FLOOR STOREY HEIGHT INCREASED TO 3825 ELEVATIONS ADJUSTED TO SUITE.

Project:
FELPHAM
WEST SUSSEX


Drawing Title:
FLAT TYPE D
AFFORDABLE
ELEVATION SHEET1


BARRATT
HOMES
built around you
carlton
design partnership

29 carlton crescent, southampton, SO15 2EW tel: 023 8071 9400
carlton design partnership ltd reg 722416 registered office: 7 liberty lane Old Christchurch RD BH11 1JQ

Scale: 1/200 @ A2

Drg No: D18/5487/D/01. Rev.C.

 

1:100