


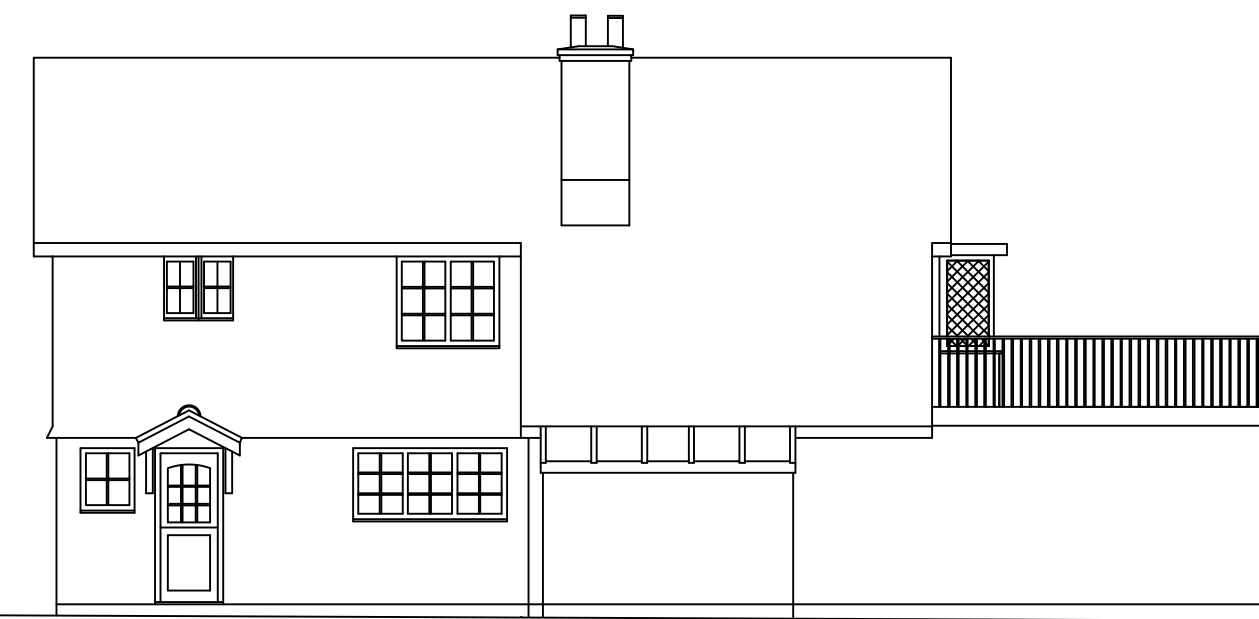


Existing North Elevation



Existing South Elevation




Existing West Elevation

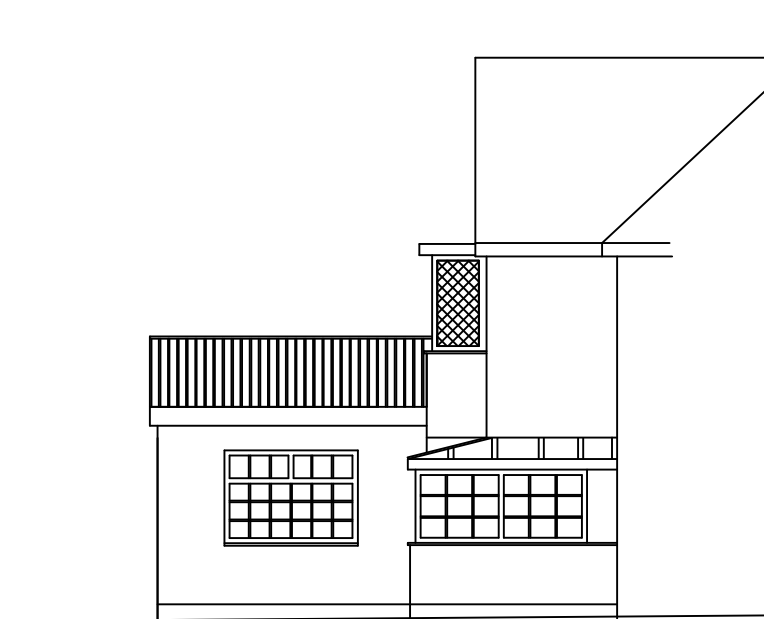


Existing East Elevation

Elevation scale 1 : 100

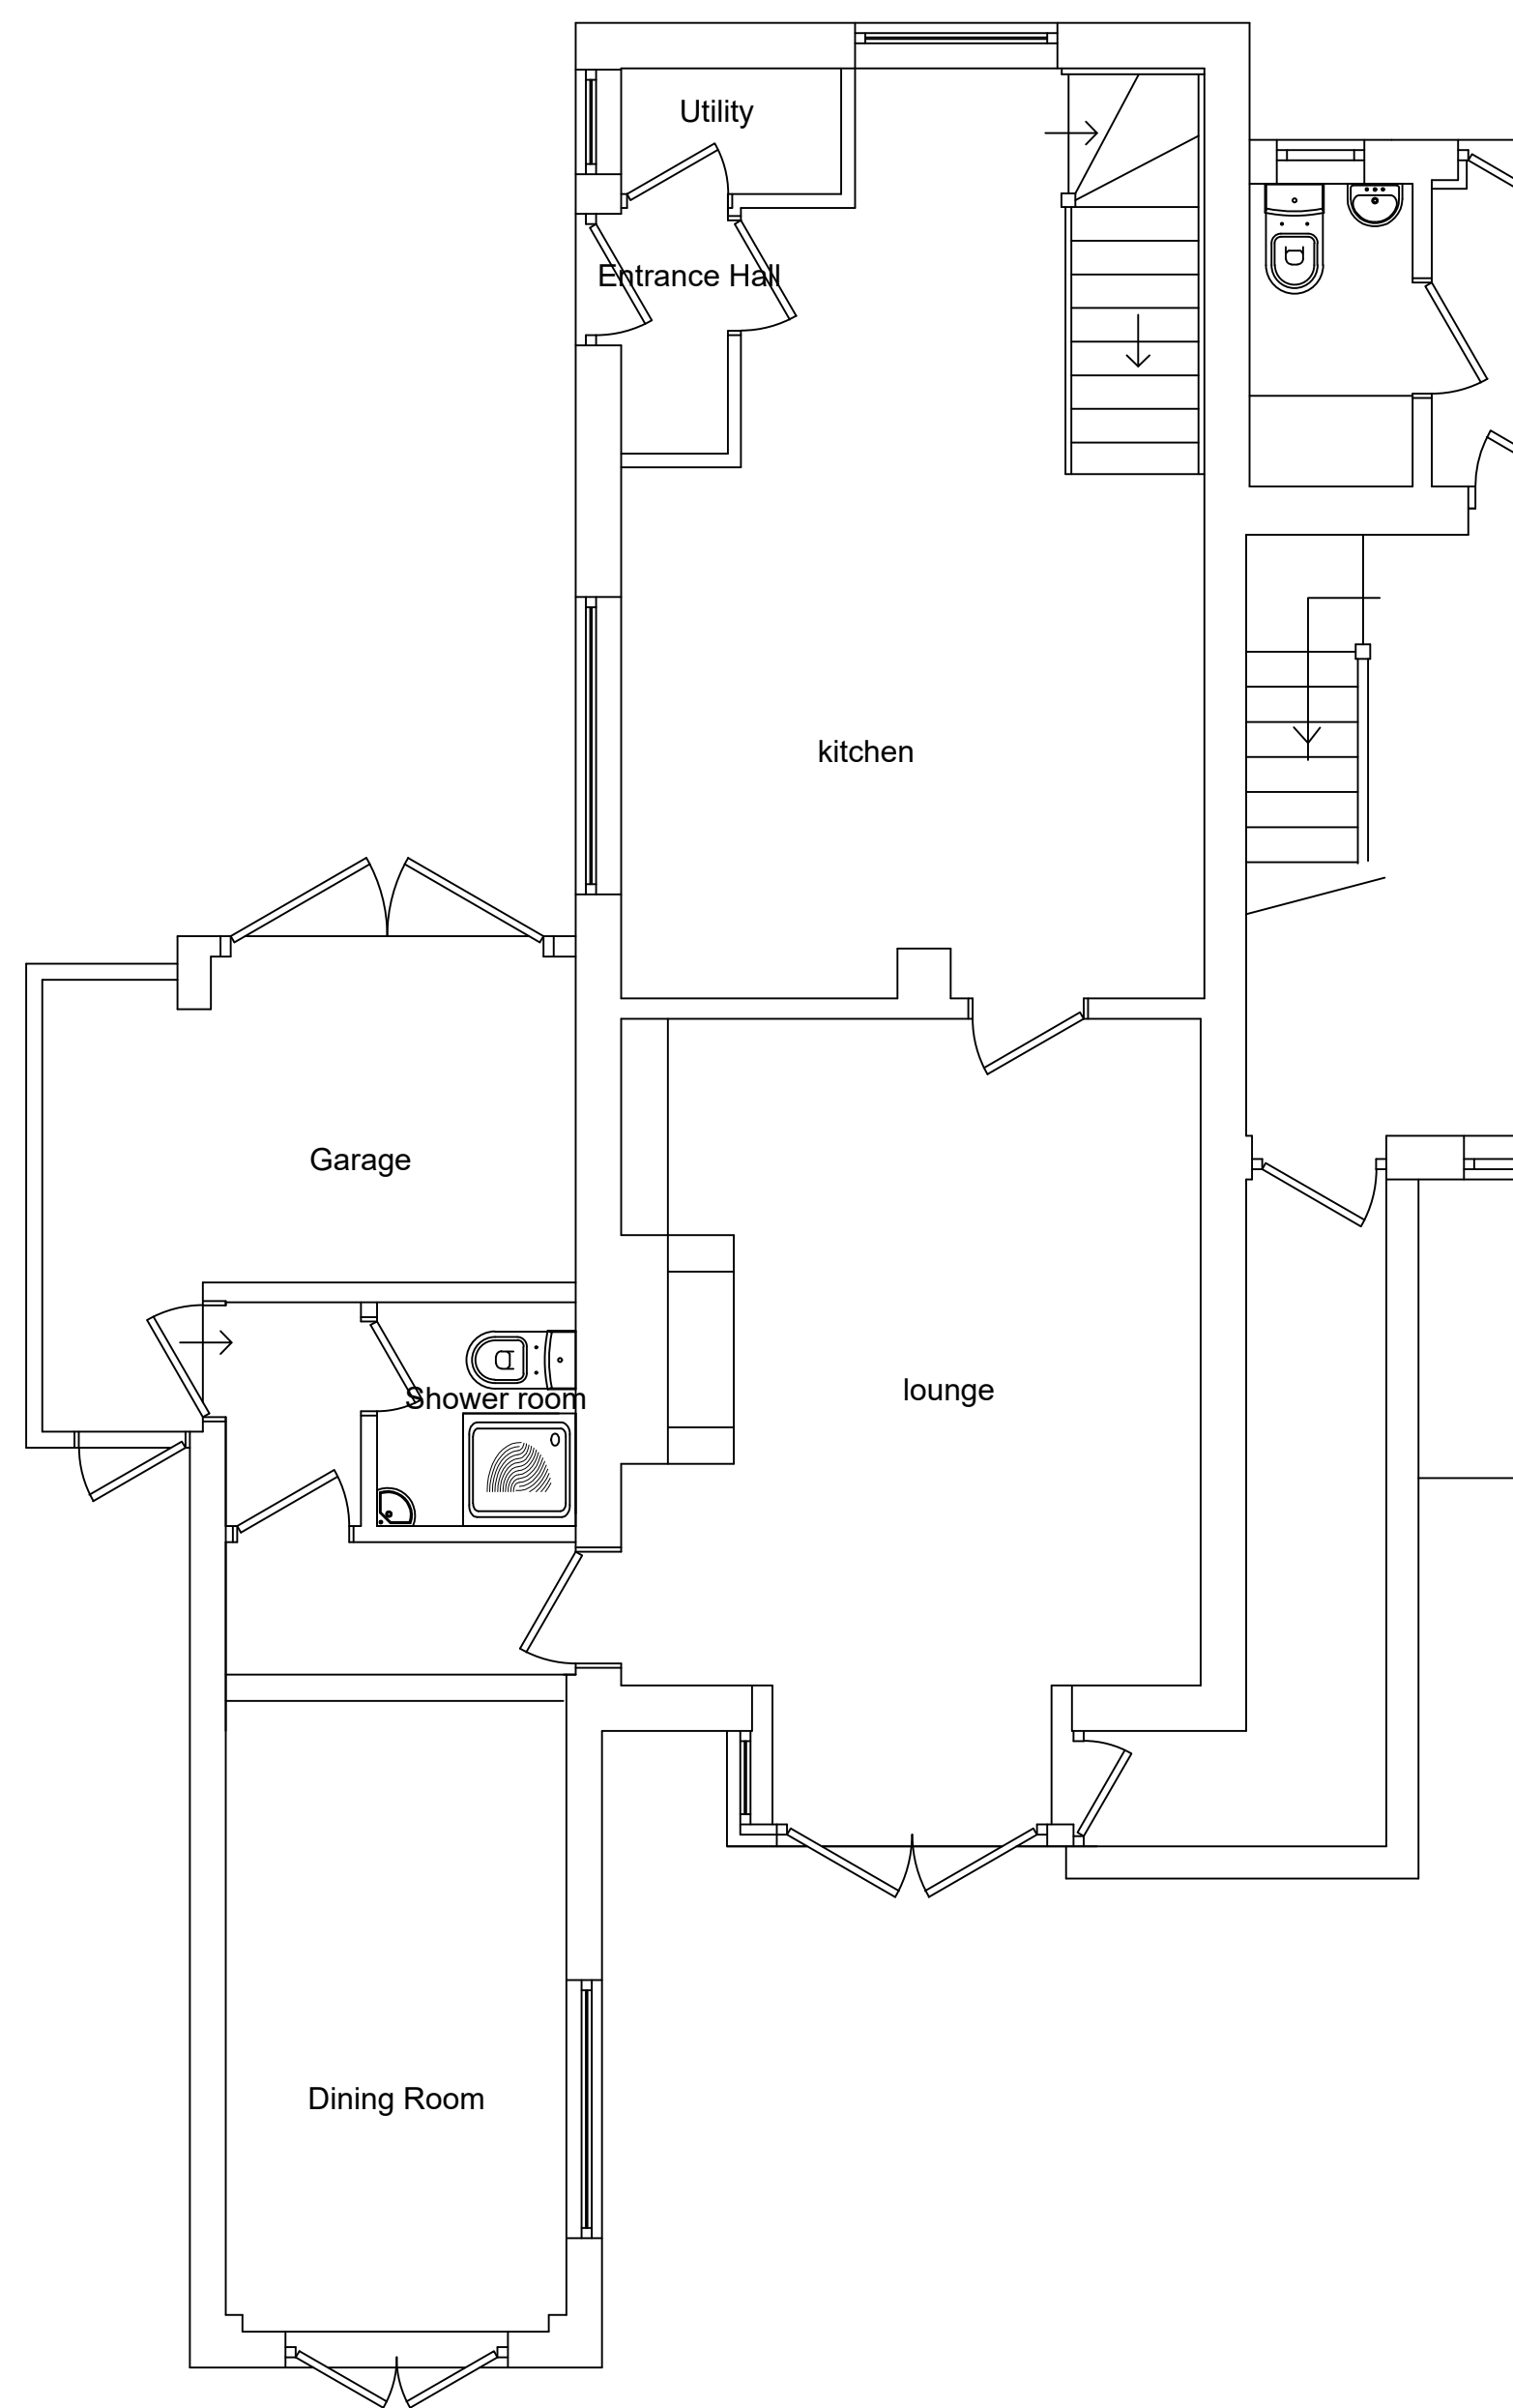

Existing Ground Floor Plan

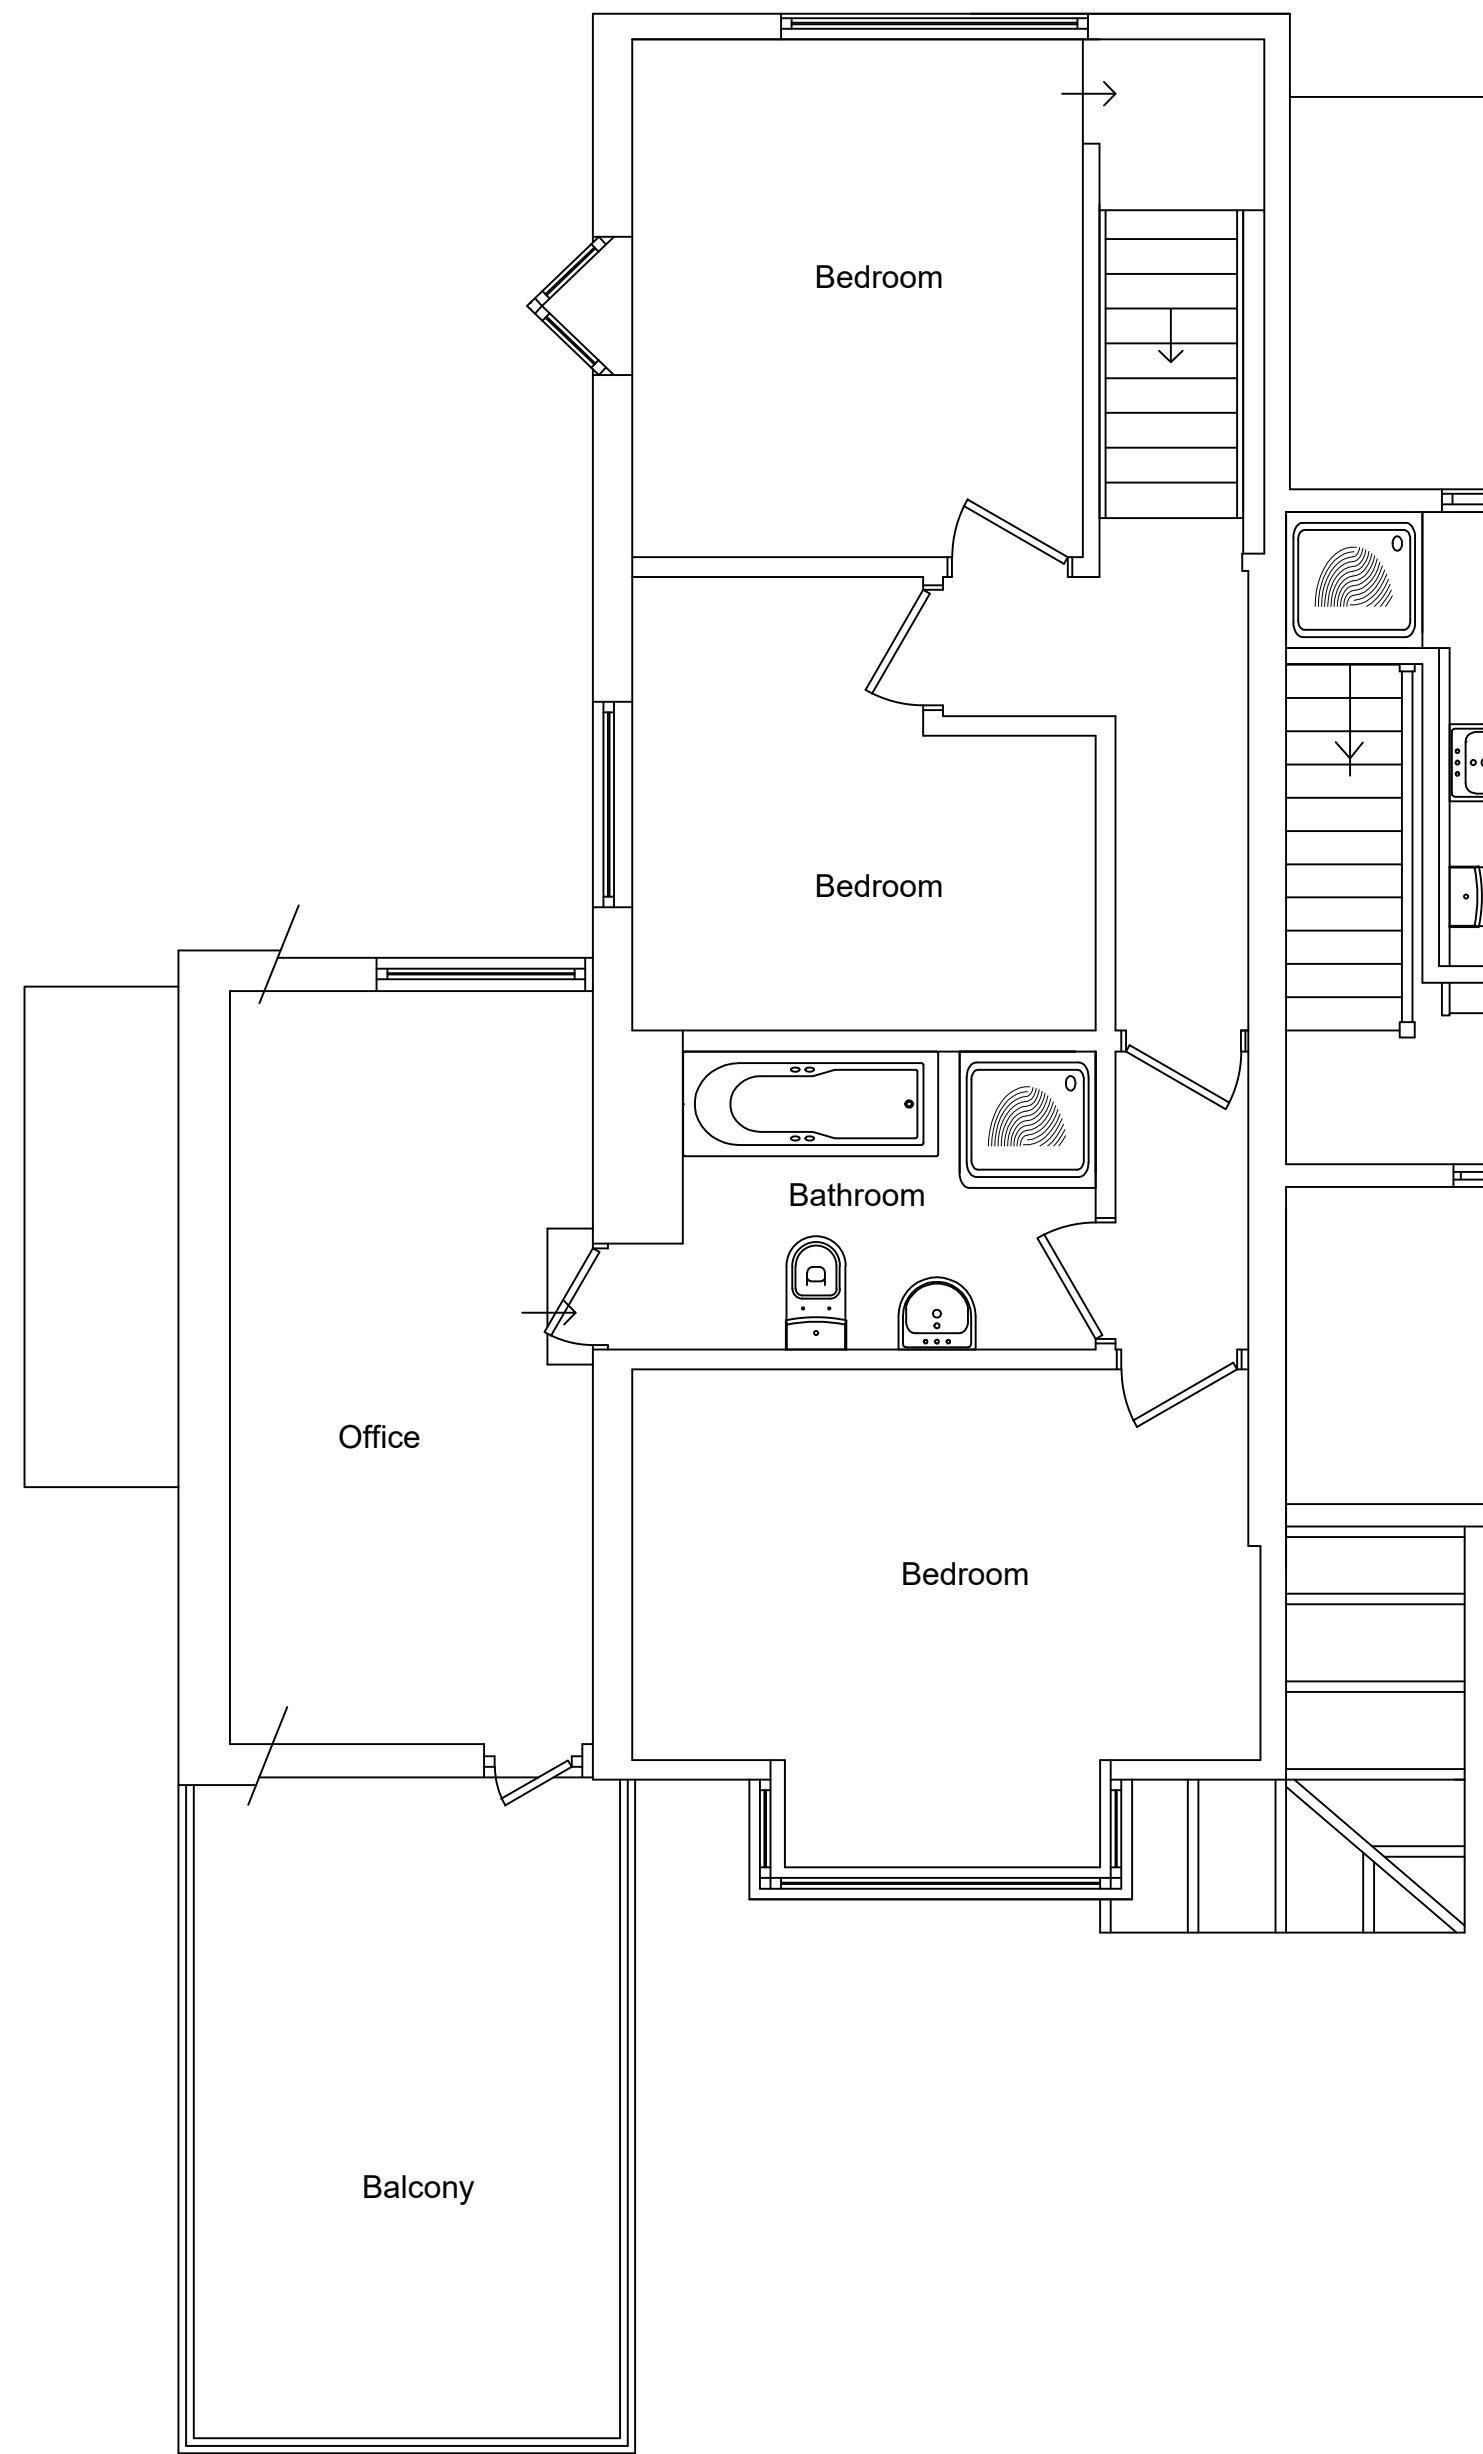


Existing First Floor Plan

Plans Scale 1 : 50



Location Plan 1 : 1250

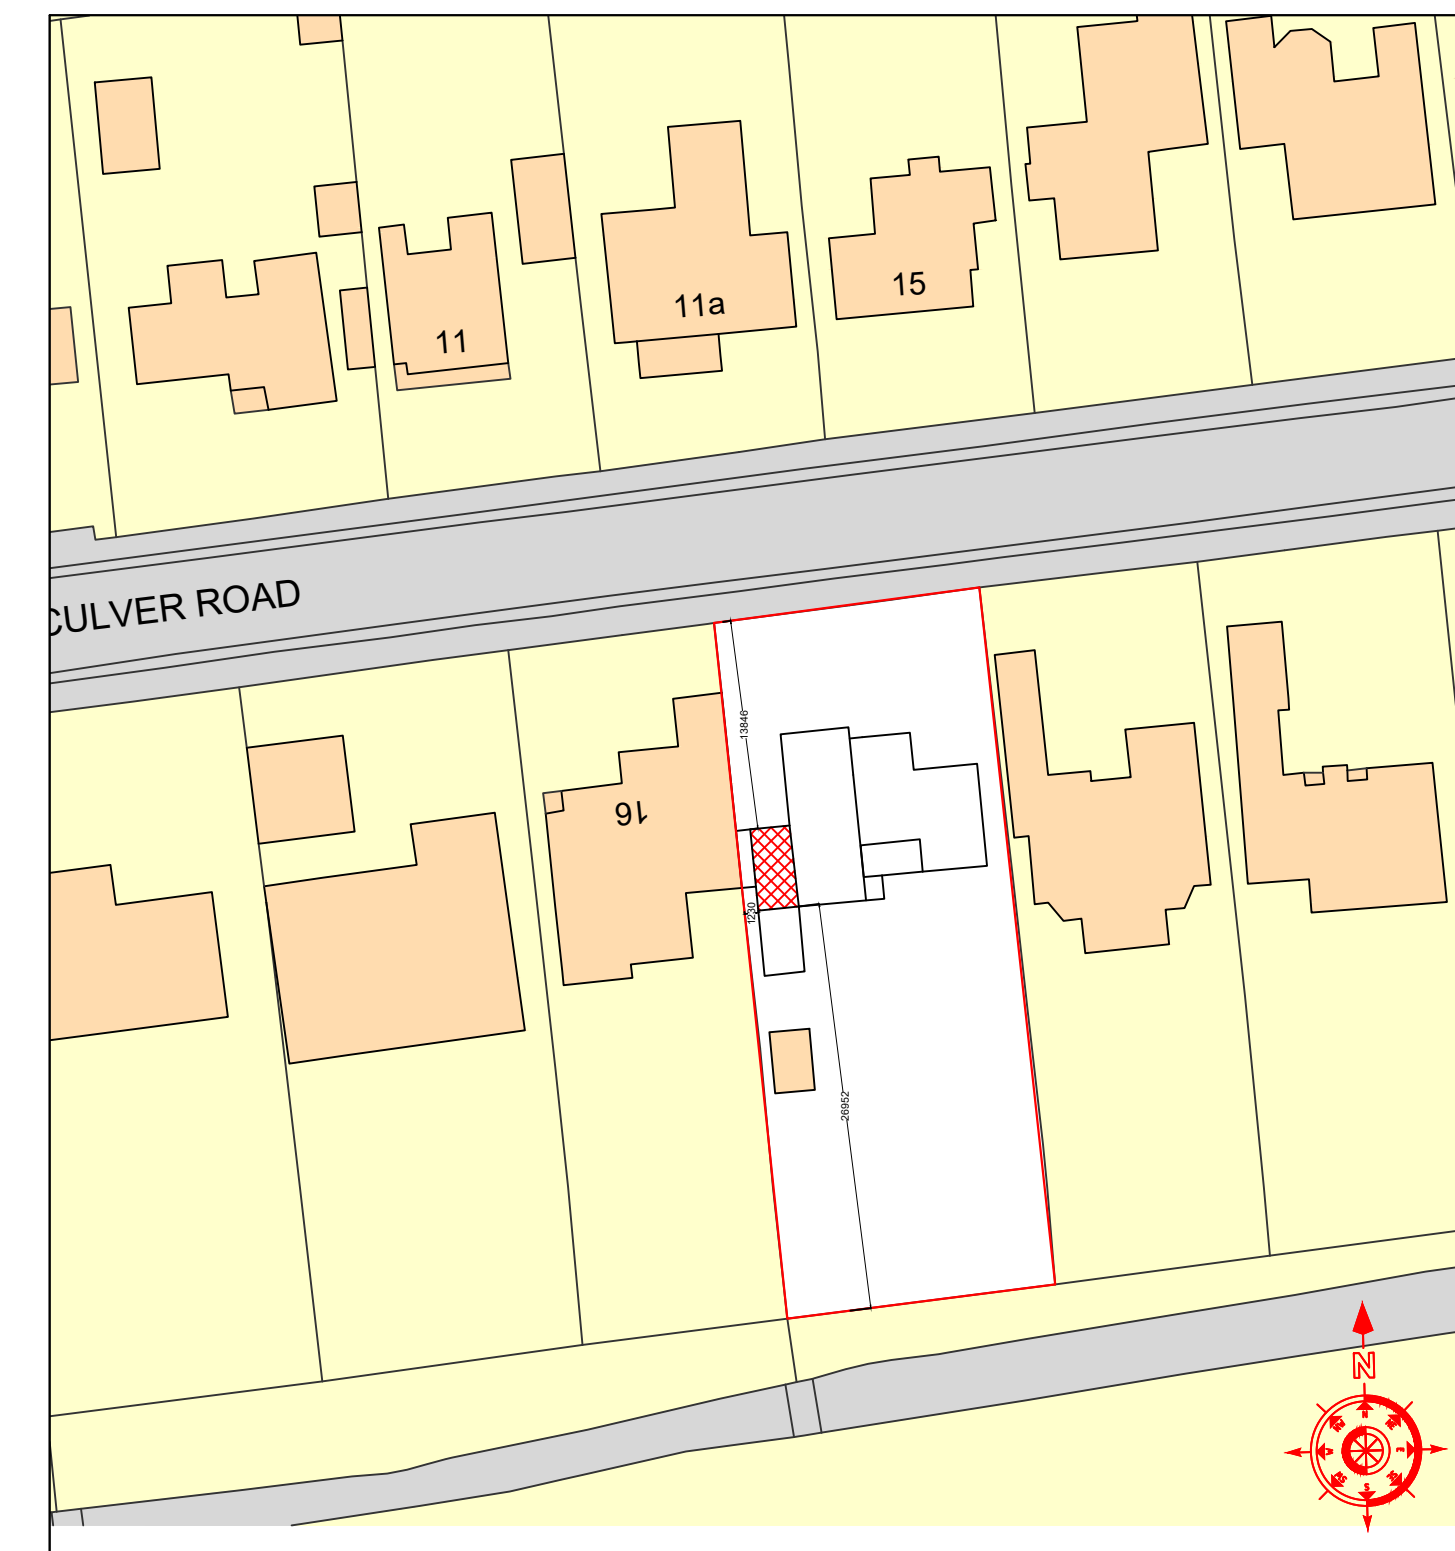

Block plan 1 : 500

General Notes

No.	Revision/Issue	Date

Firm Name and Address
Lee Smith
29 Selsey Avenue
Bognor Regis
West Sussex
PO21 2QZ
Mob 07740 516328

Project Name and Address
Existing plans and elevations at :
18a Culver Road
Felpham
West Sussex

Project Existing plans and elevations	Sheet
Date 15th May 2026	1
Scale 1 : 100 & 1 : 50	