


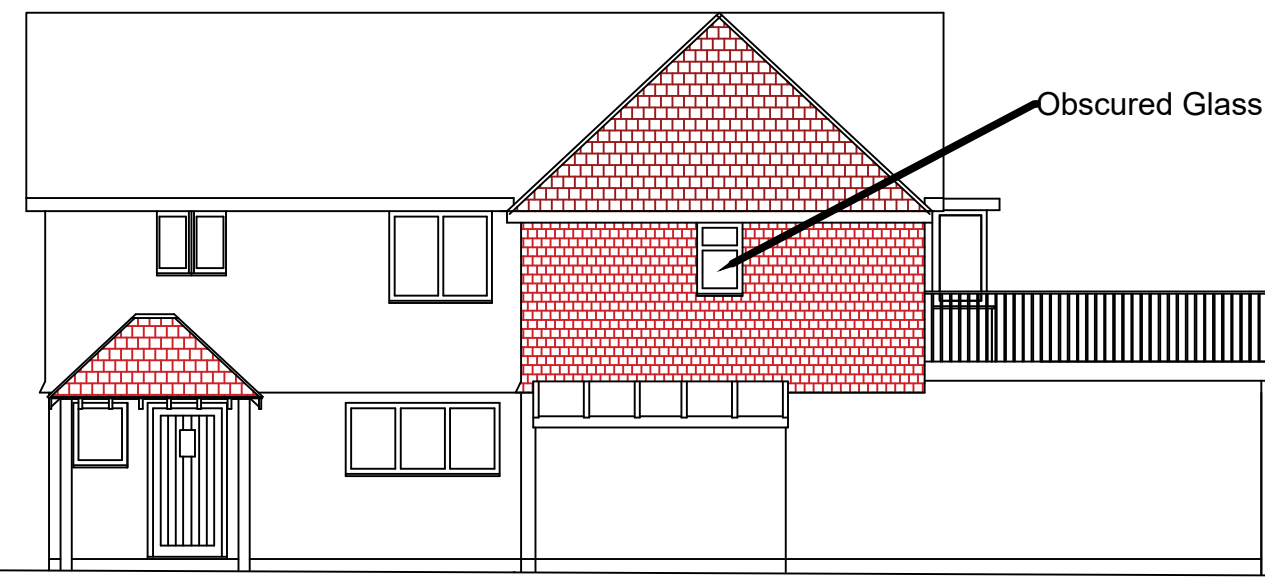


North Elevation



South Elevation




West Elevation

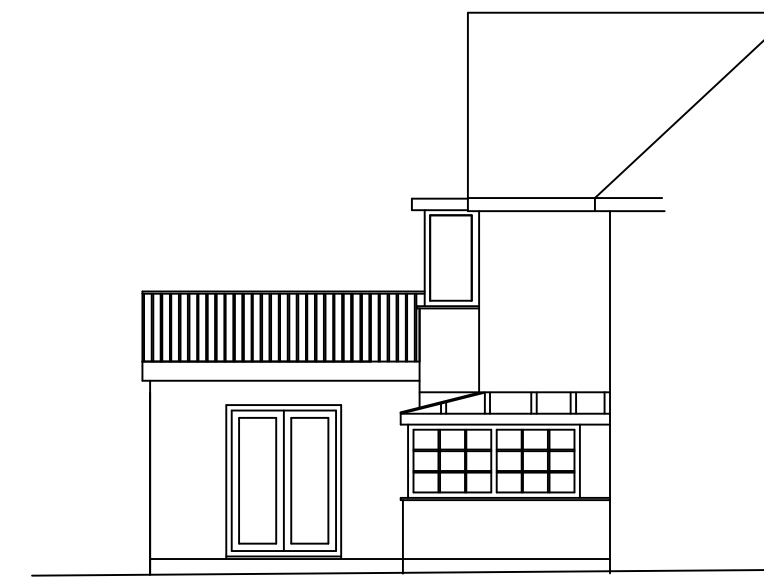


East Elevation

Elevation scale 1 : 100

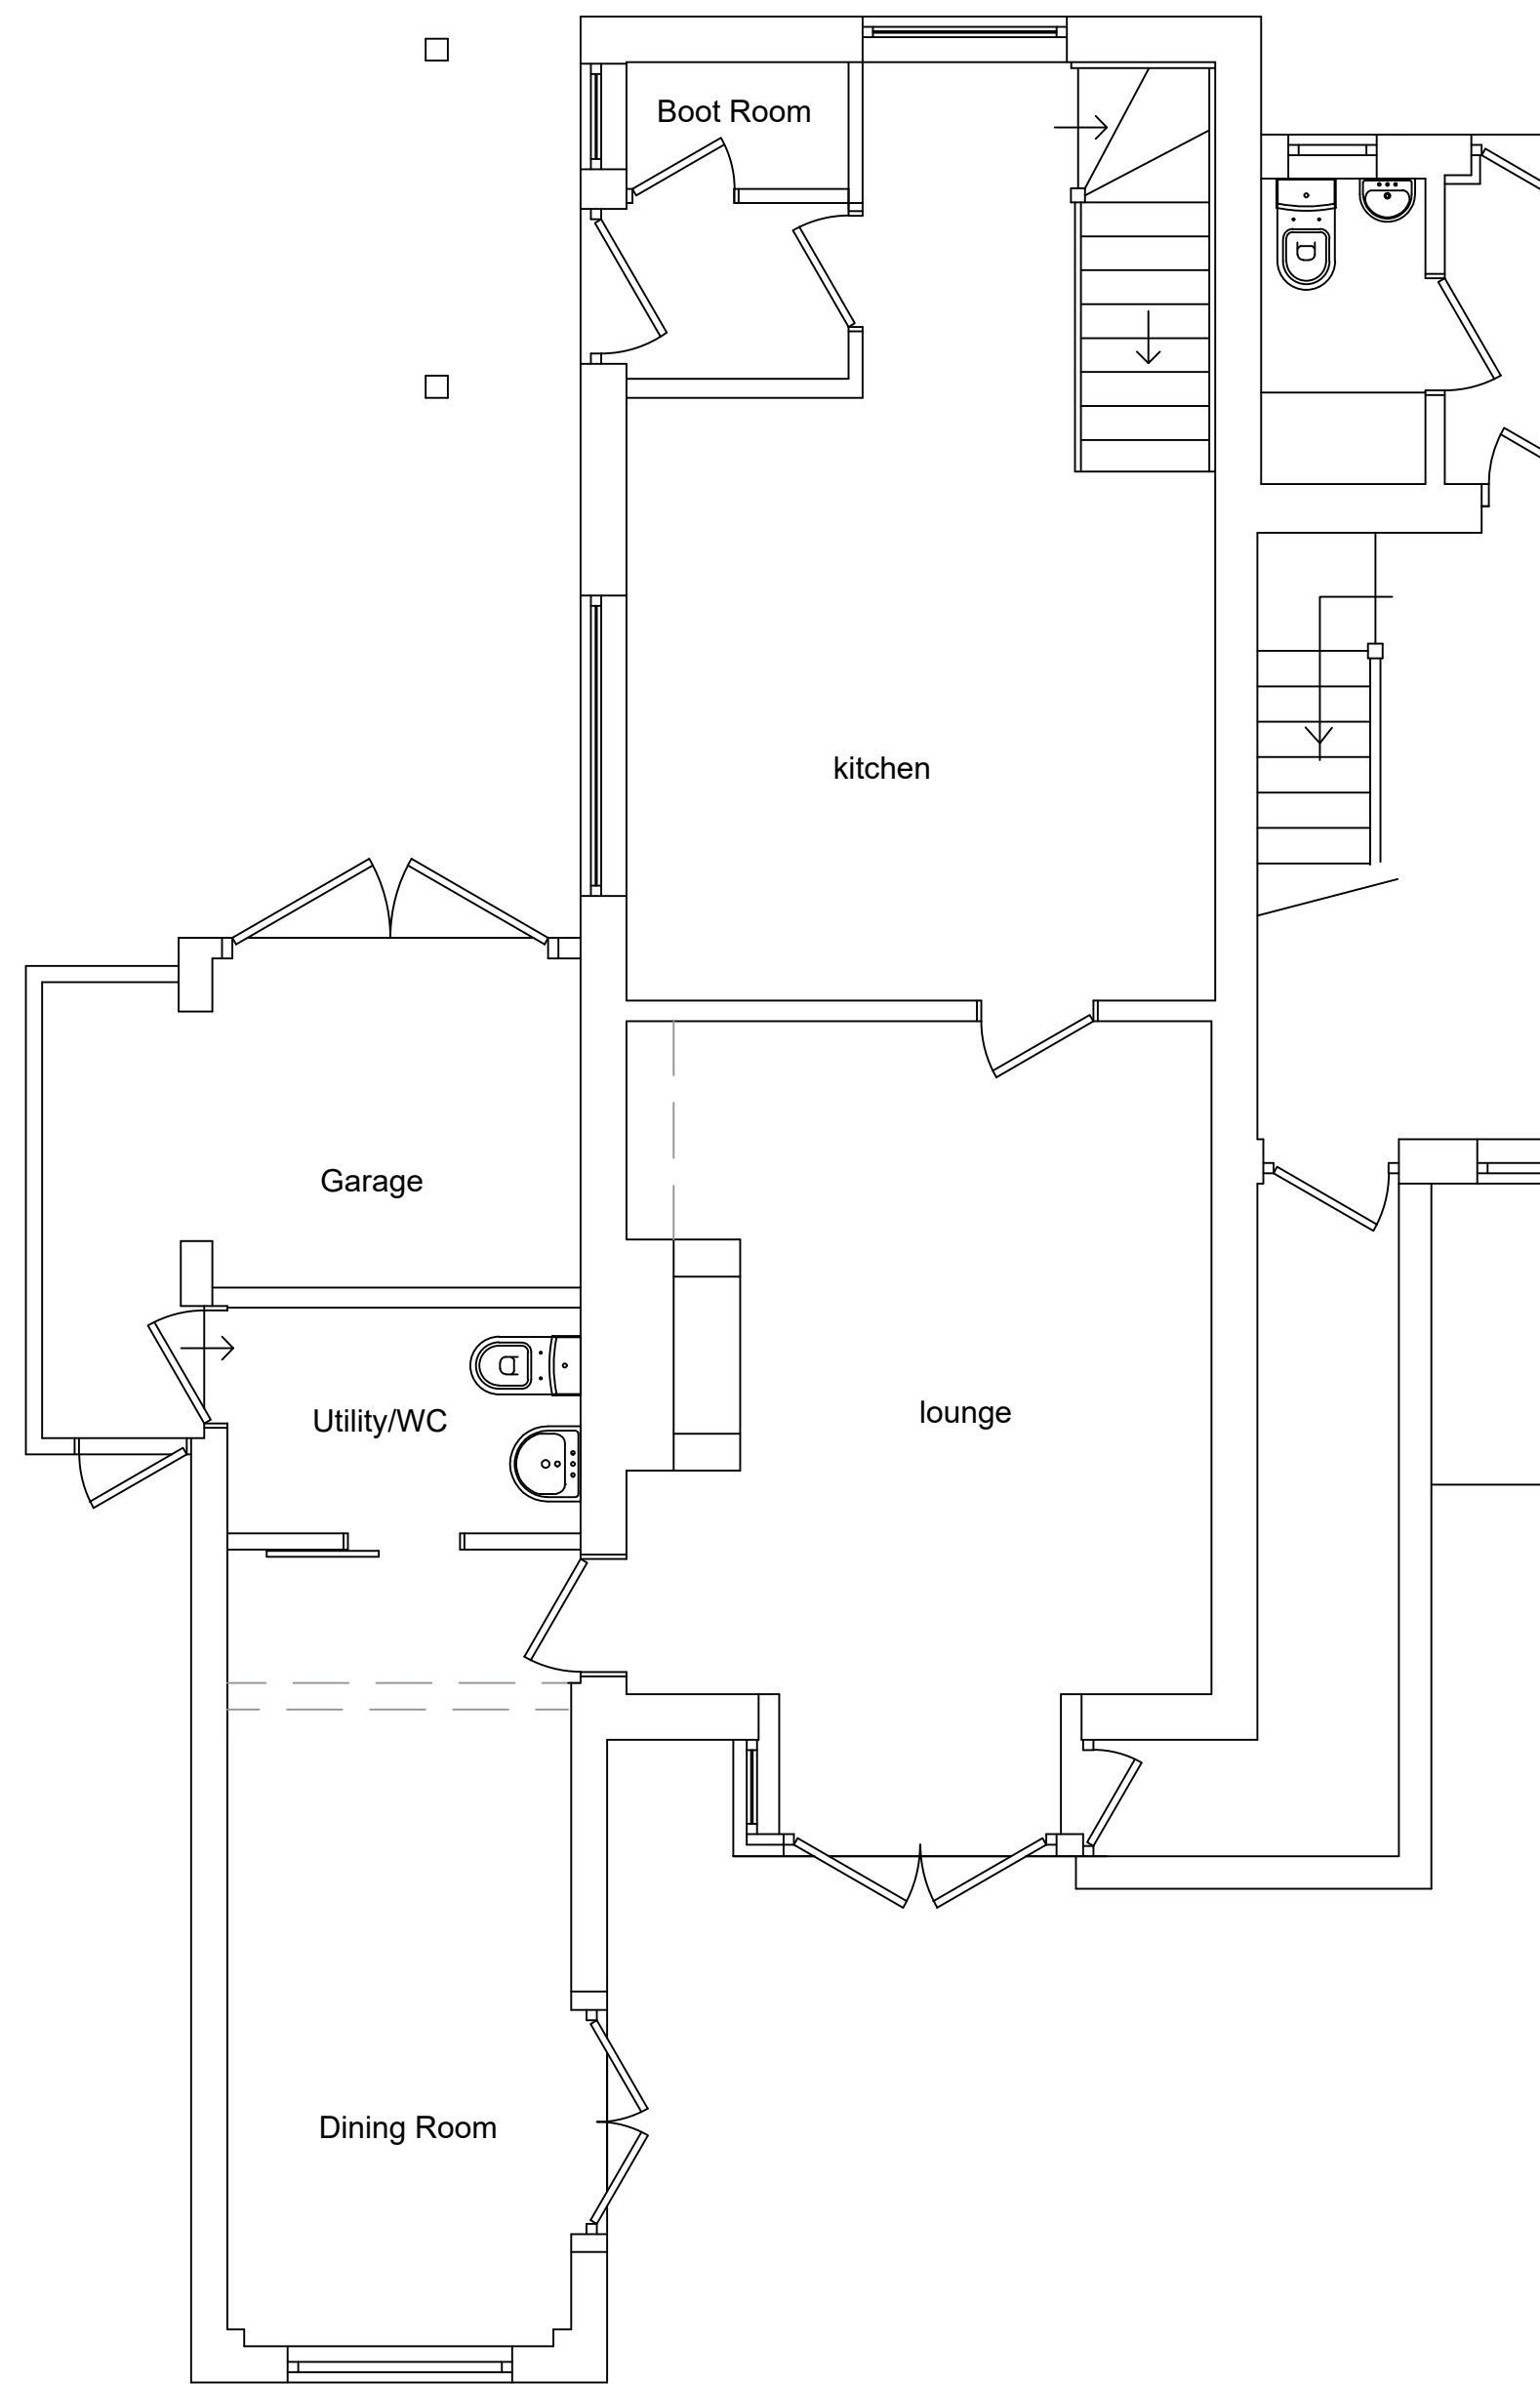

Ground Floor Plan

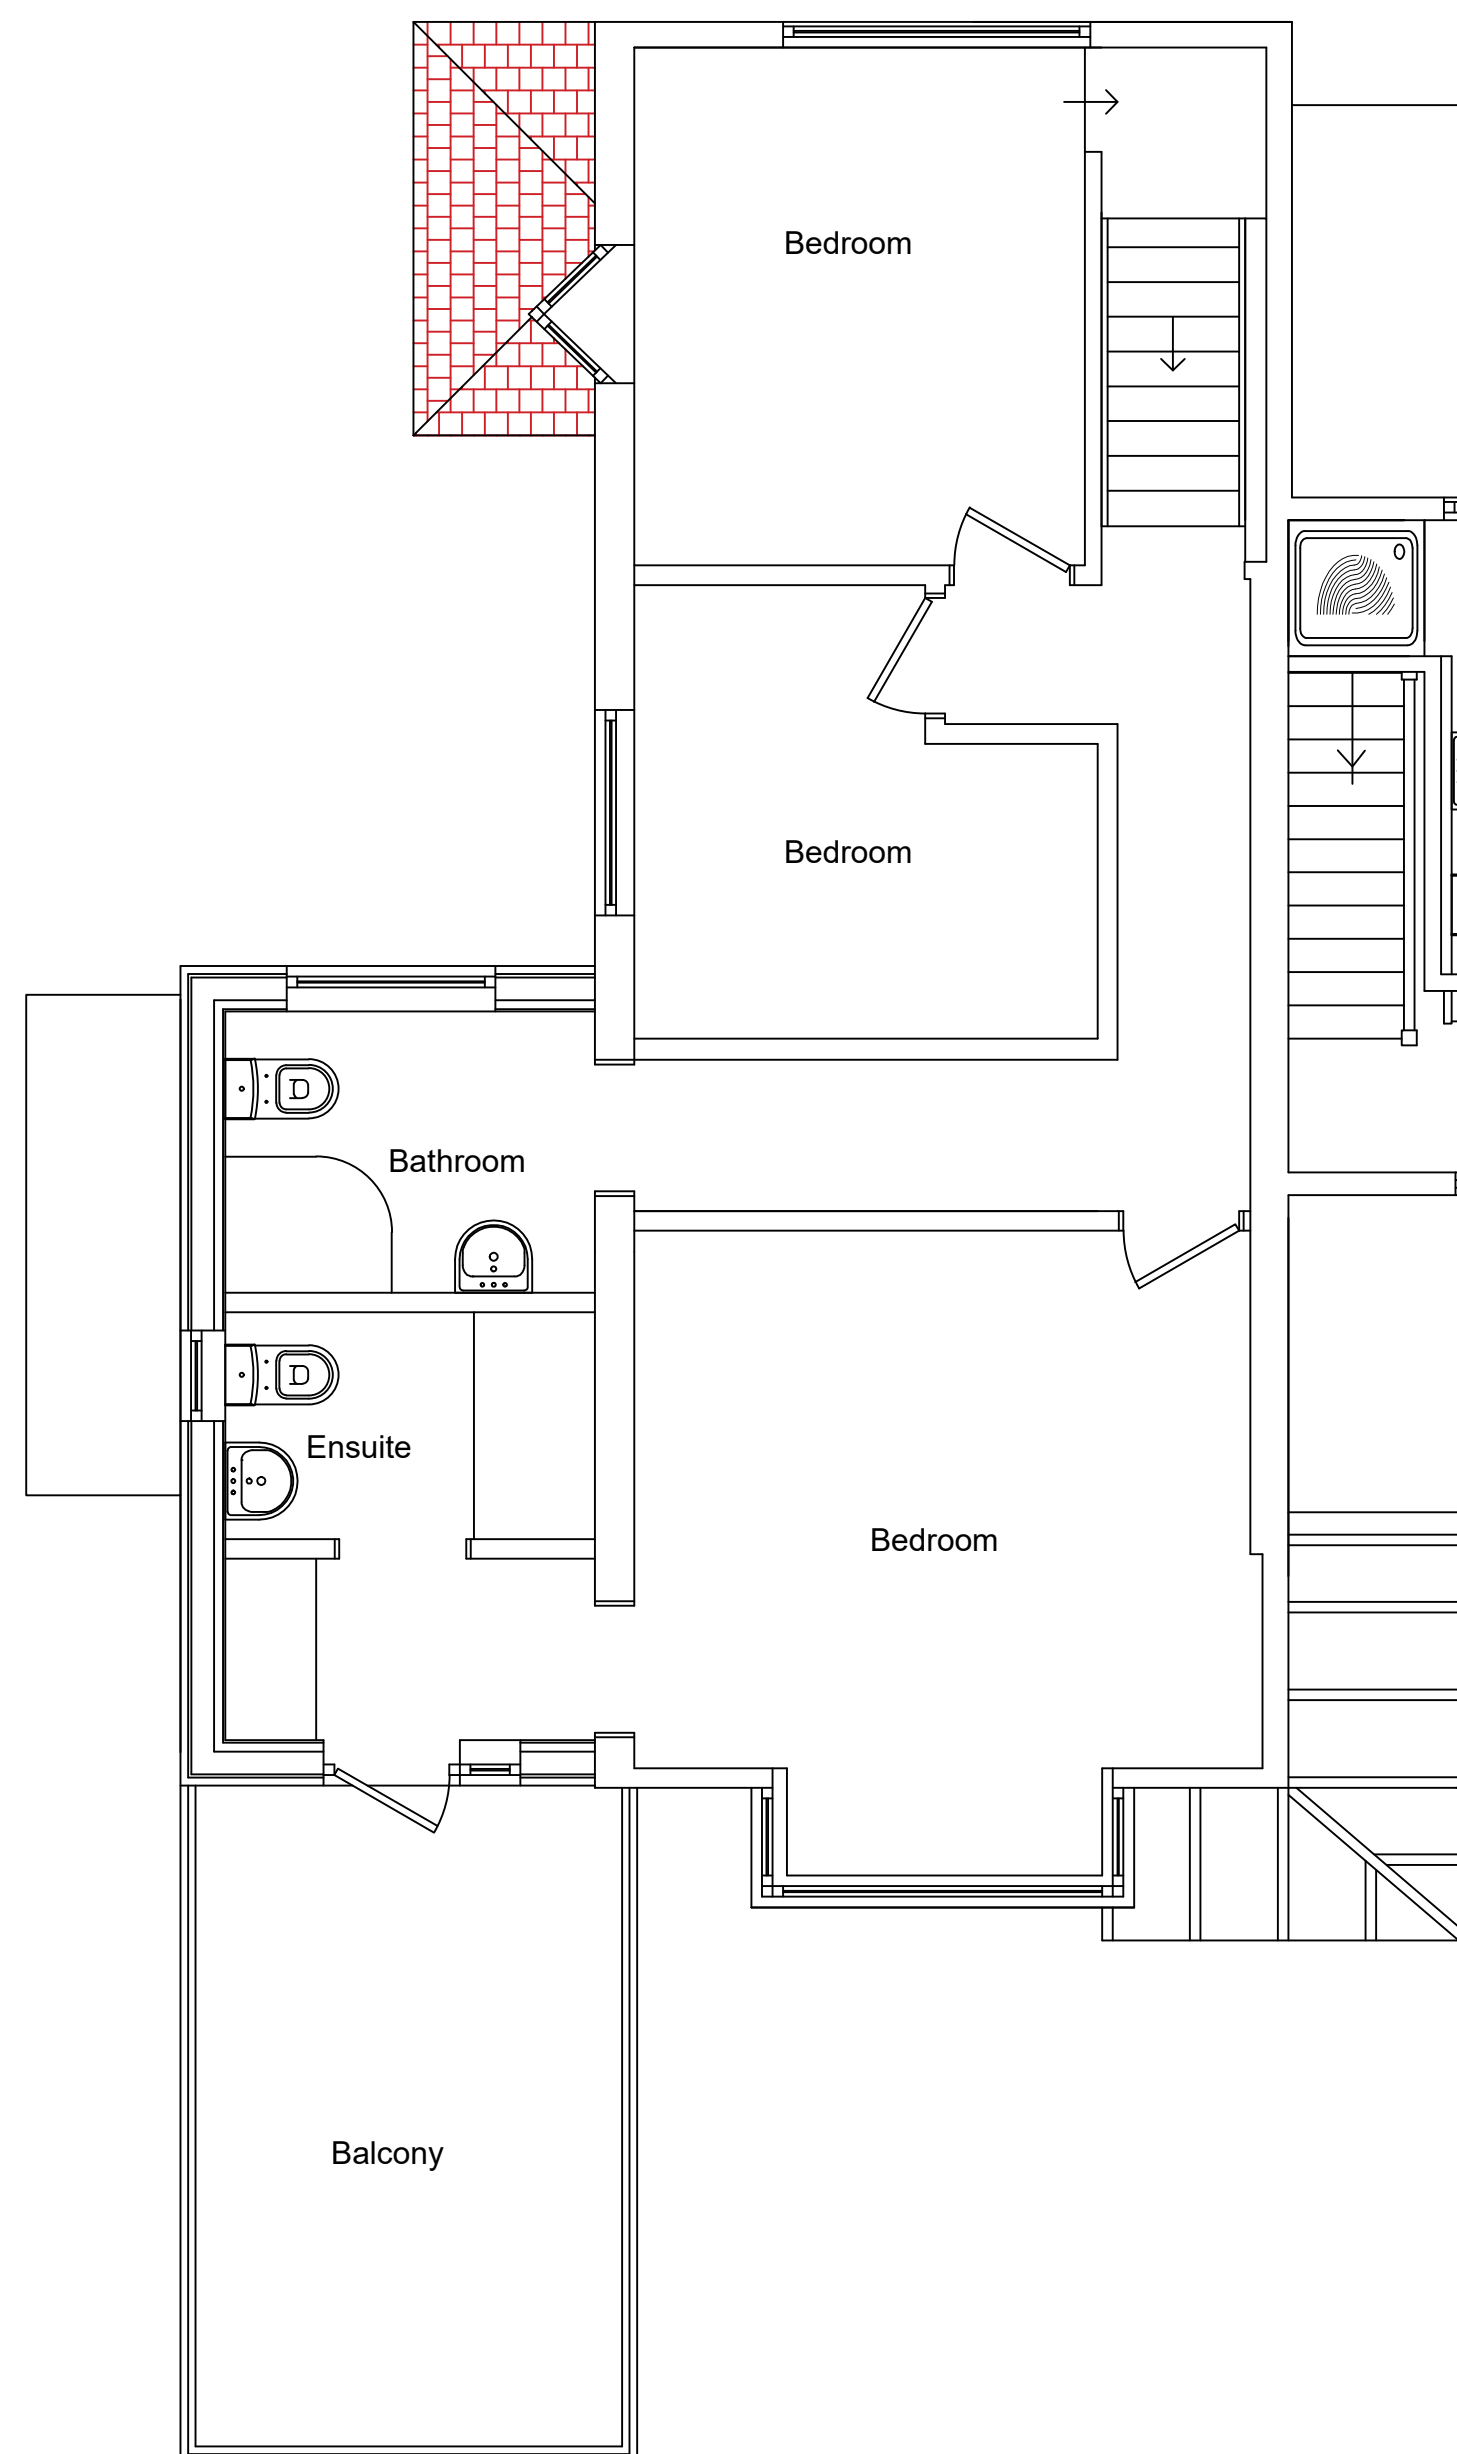

First Floor Plan

Plans Scale 1 : 50

General Notes

No.	Revision/Issue	Date

Firm Name and Address
Lee Smith
29 Selsey Avenue
Bognor Regis
West Sussex
PO21 2QZ
Mob 07740 516328

Project Name and Address
Proposed plans and elevations at :
18a Culver Road
Felpham
West Sussex

Project	Sheet
Proposed plans and elevations	2
Date	
20th May 2026	
Scale	
1 : 100 & 1 : 50	