

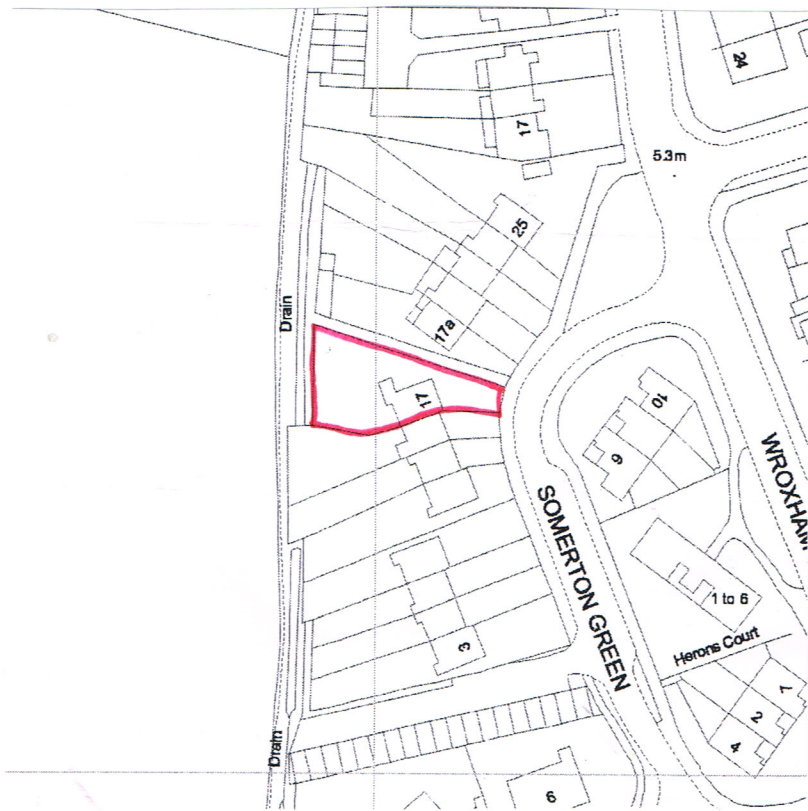


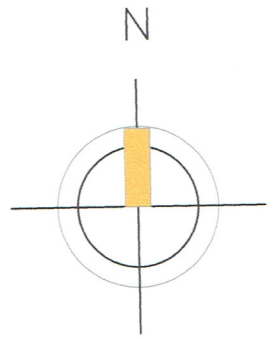

LOCATION PLAN 1:1250

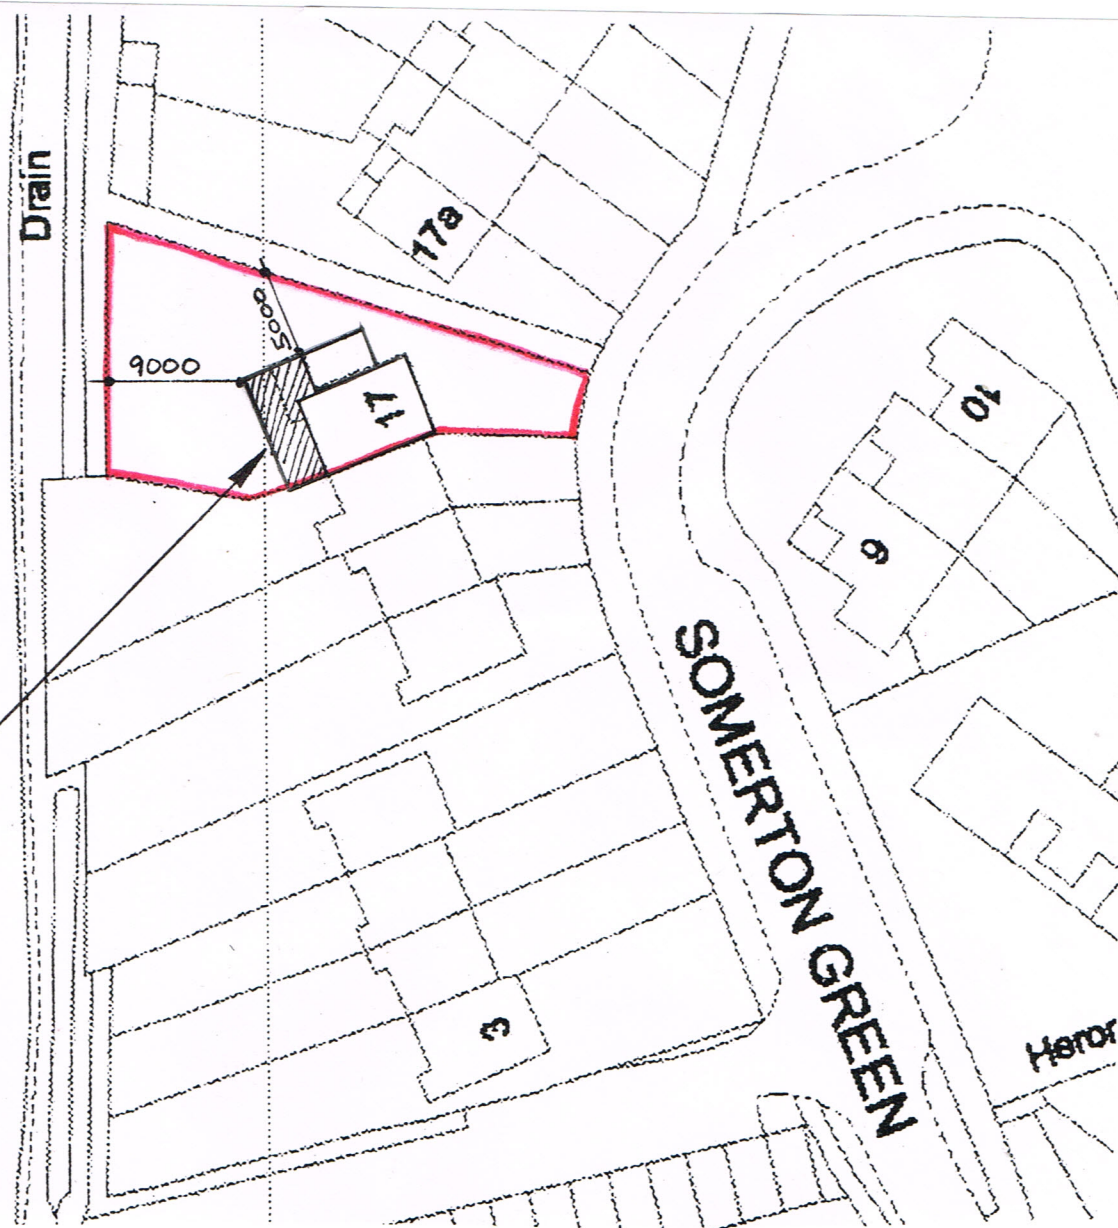

LOCATION OF PROPOSED SINGLE
STOREY REAR EXTENSION

SITE PLAN 1:500

AMdesign ARCHITECTURE DESIGN DEVELOPMENT Leeza Aldis-Hobbs ARB RIBA SPAB Mob: 07756 329400 e-mail: leeza@amdesignltd.co.uk	PROJECT 17 SOMERTON GNS FELPHAM WEST SUSSEX PO22 8EZ PROJECT STAGE PLANNING	DRAWING LOCATION PLAN SITE PLAN DRAWING No 127/01 SCALE 1:1250 1:500 DATE APRIL 2015 DRAWN LA CHECKED	REVISION			
				LETTER	REVISION	DATE
This scheme is subject to town planning and all other necessary consents. All dimensions and levels to be checked on site. This drawing is to be read in conjunction with other relevant drawings and documents. Report all discrepancies to the Architect before work commences. AM Design is the trading name of AM Desian Ltd © AM Desian Ltd. All rights reserved.						