

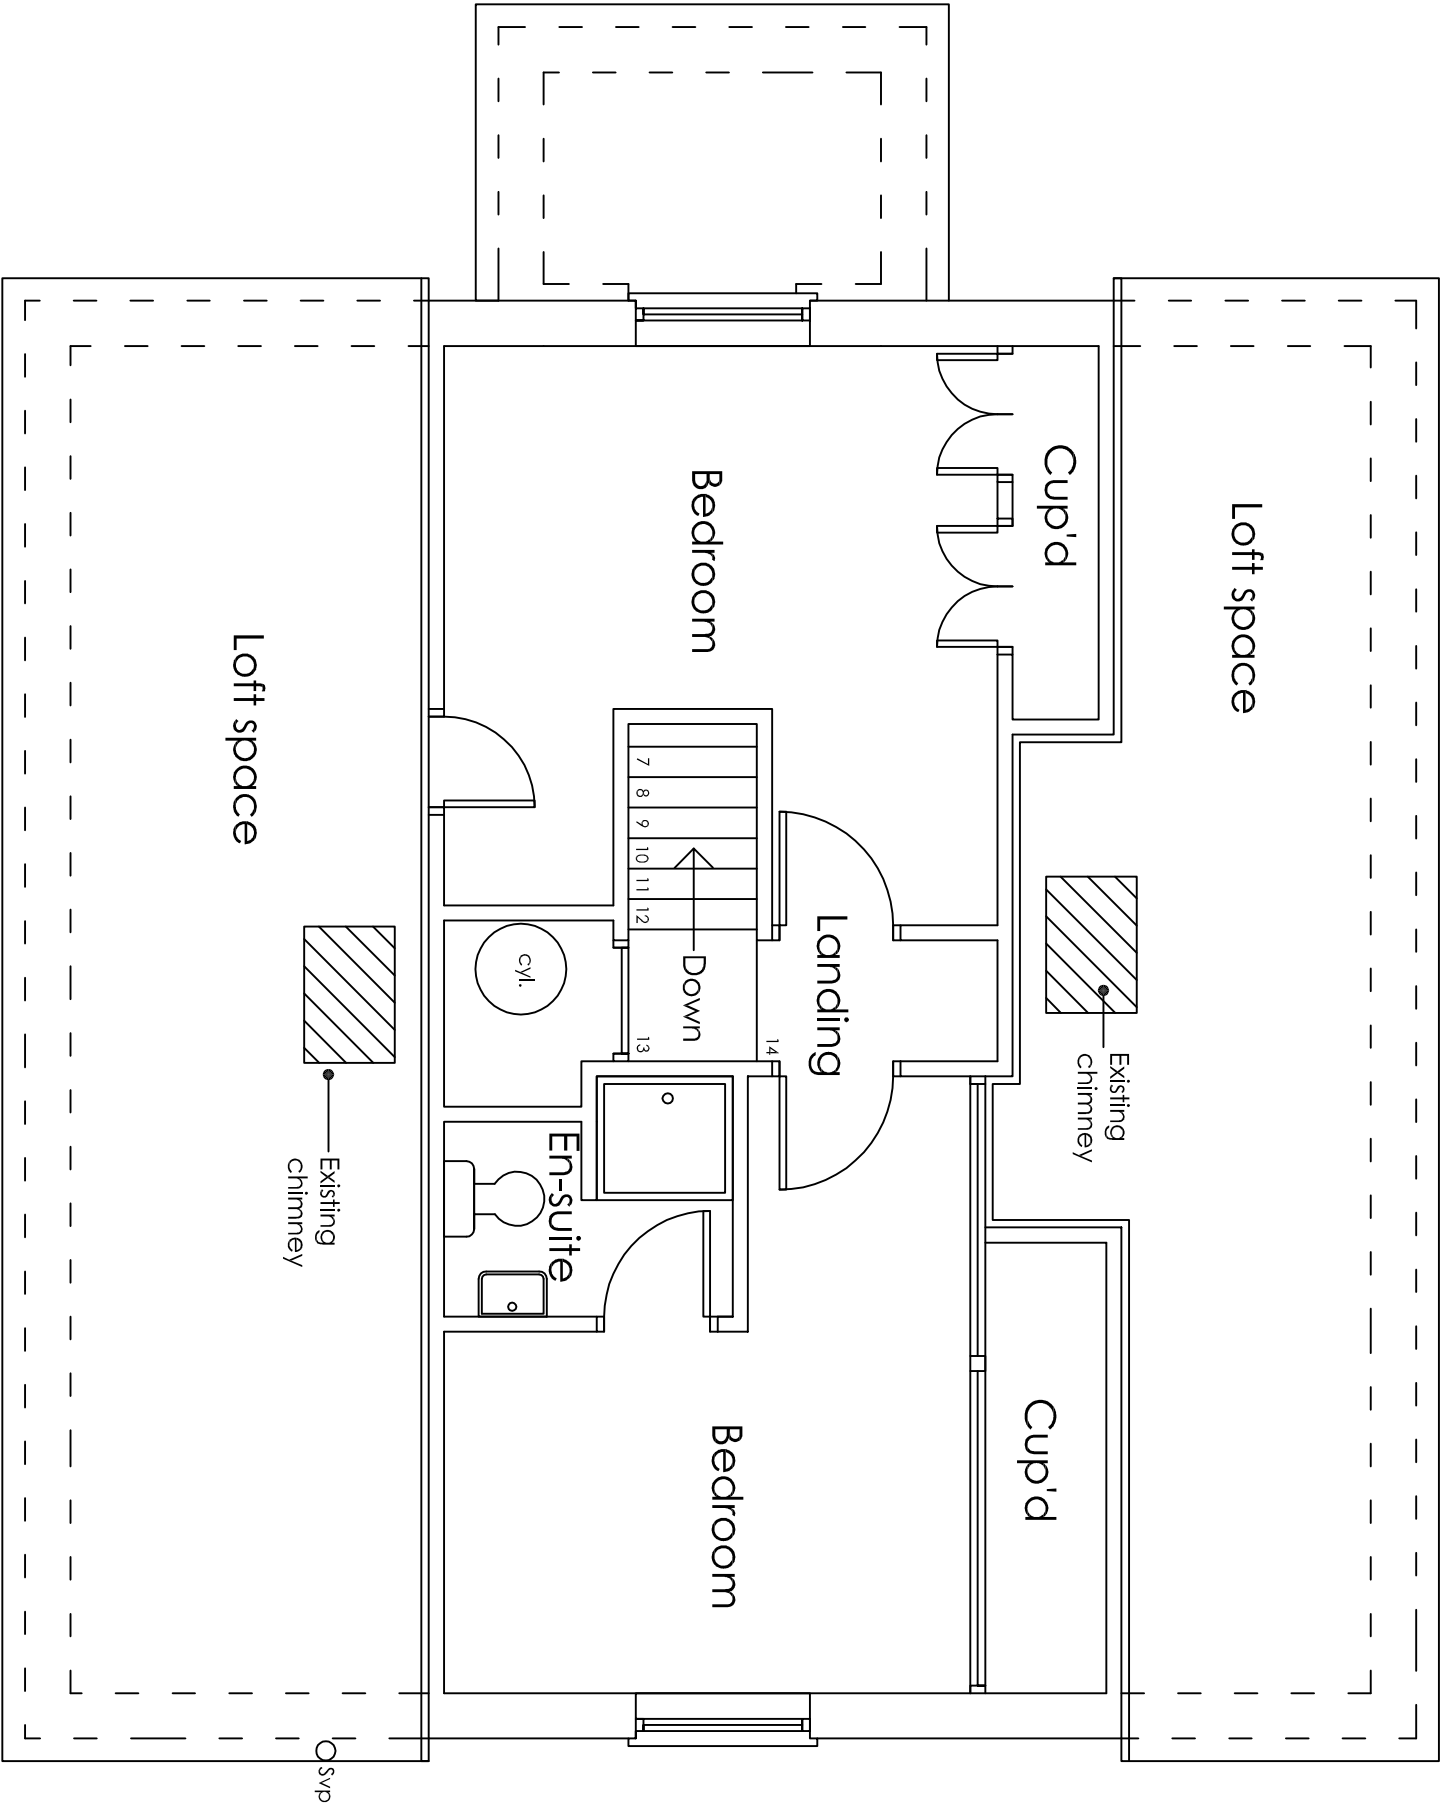


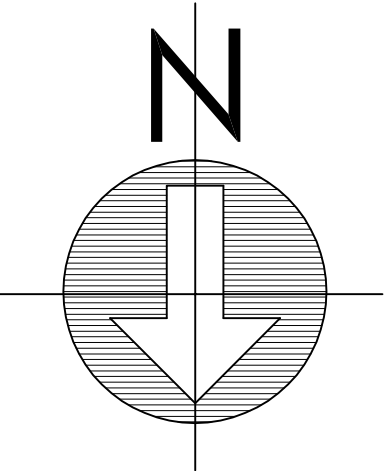

EXISTING FIRST FLOOR PLAN 1:50

 

- Notes:**
1. Do not scale from these drawings.
 2. Drawings to be read in conjunction with the structural calculations and the building notes provided.
 3. These drawings are for Building Control approval only.
 4. The client / contractor is advised to read the separate notes and the details provided in the structural calculations regarding the CDM regulations.
 5. The property owner is reminded to serve a Party Wall Notice on any adjoining owner should they need to do so under the requirements of the Party Wall Act 1996.
 6. No work should be undertaken until all consents (Planning and Building Control) have been received and approved in writing. Any work undertaken without consent is done so at the client's risk.

 architectural & quantity surveying services		Unit 1 Gosling Croft Business Park Long Furlog Clapham, Worthing West Sussex BN13 3UT 01903 871131 carr@atterburymoore.co.uk	
Address of works:			
35 Outenwyke Road, Felpham			
Drawing title:			
Rear Extension and Loft Conversion			
Date:	Scales:	Paper size:	Dwg No:
Dec. 2017	As shown	A3	AR-125-02