
 
 


Block/site plan: New Barn Lane pinchpoint

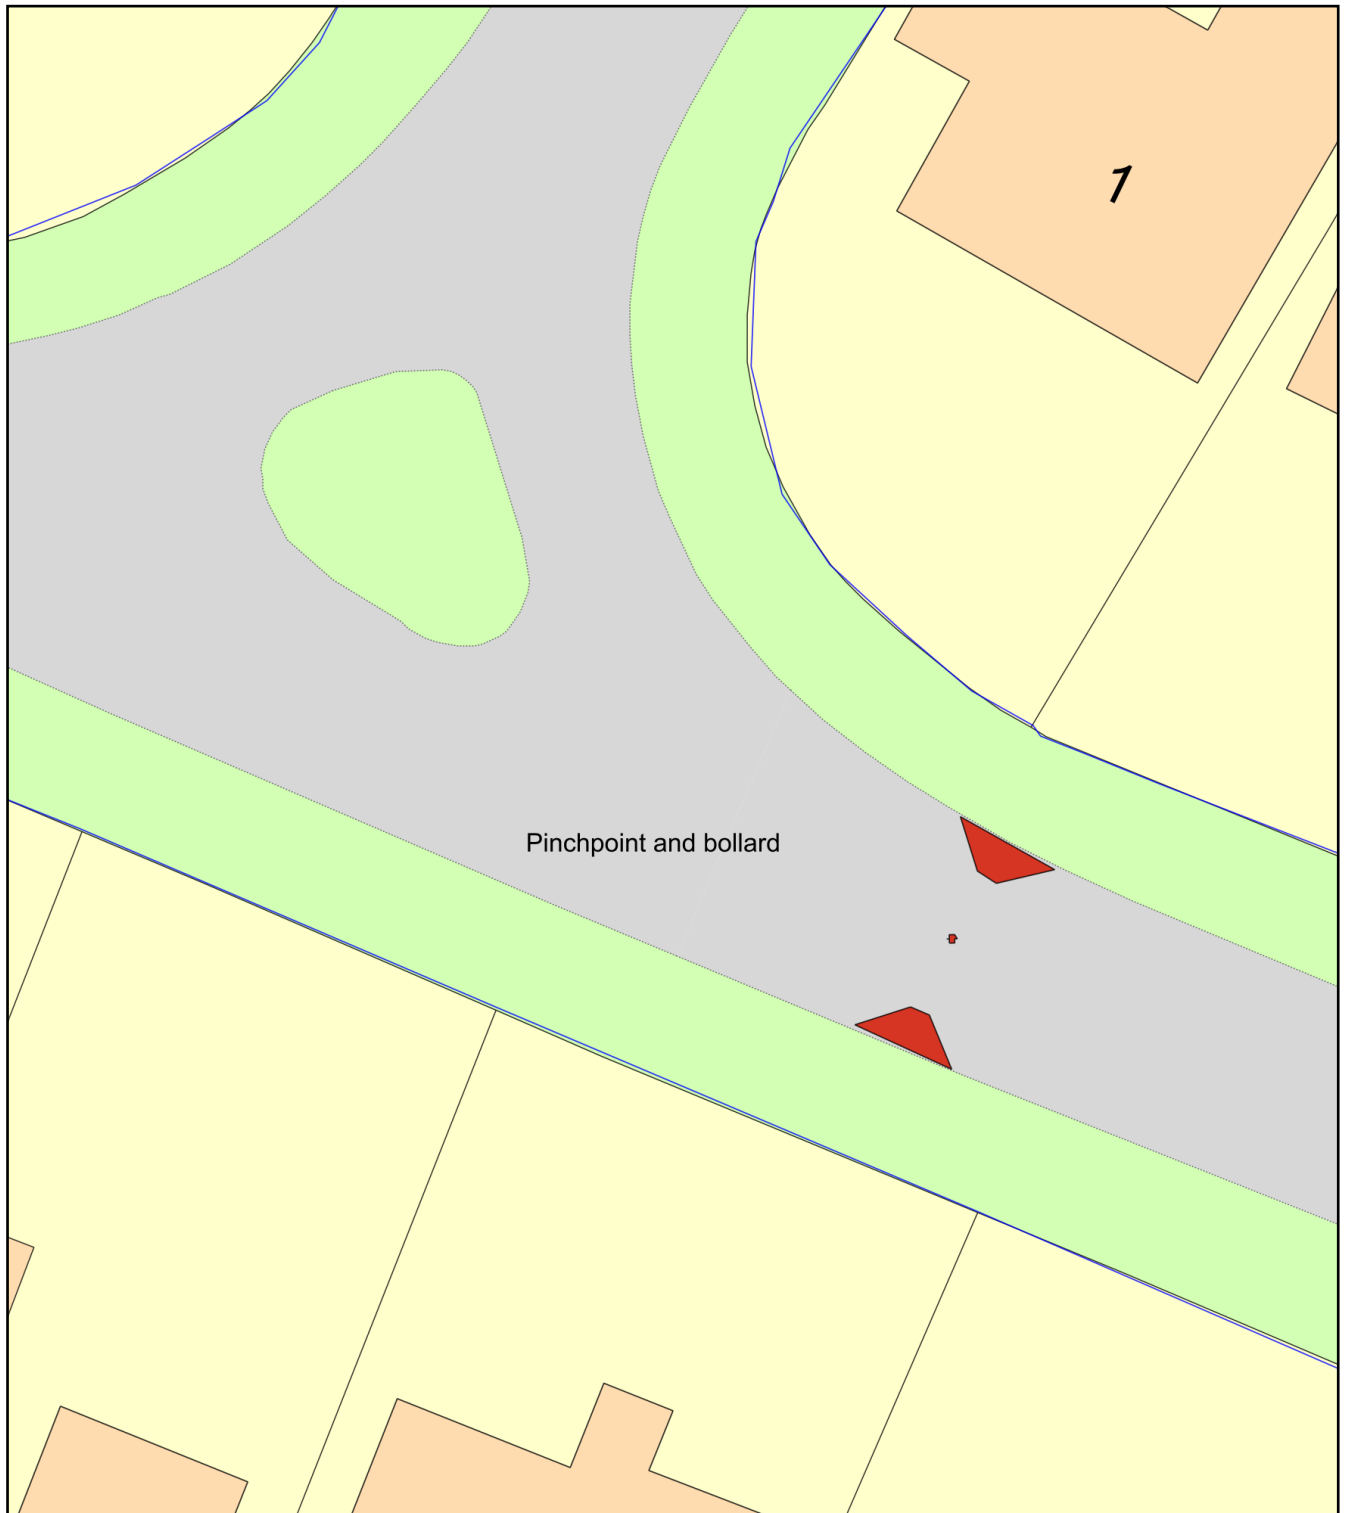

Plan Produced for: Roundle Residents Assoc Ltd

Date Produced: 09 Apr 2019

Plan Number/Project ID: TQRQM19099134434635

Scale: 1:200 @ A4