


Block/ Site plan - Roundle Square pinchpoints

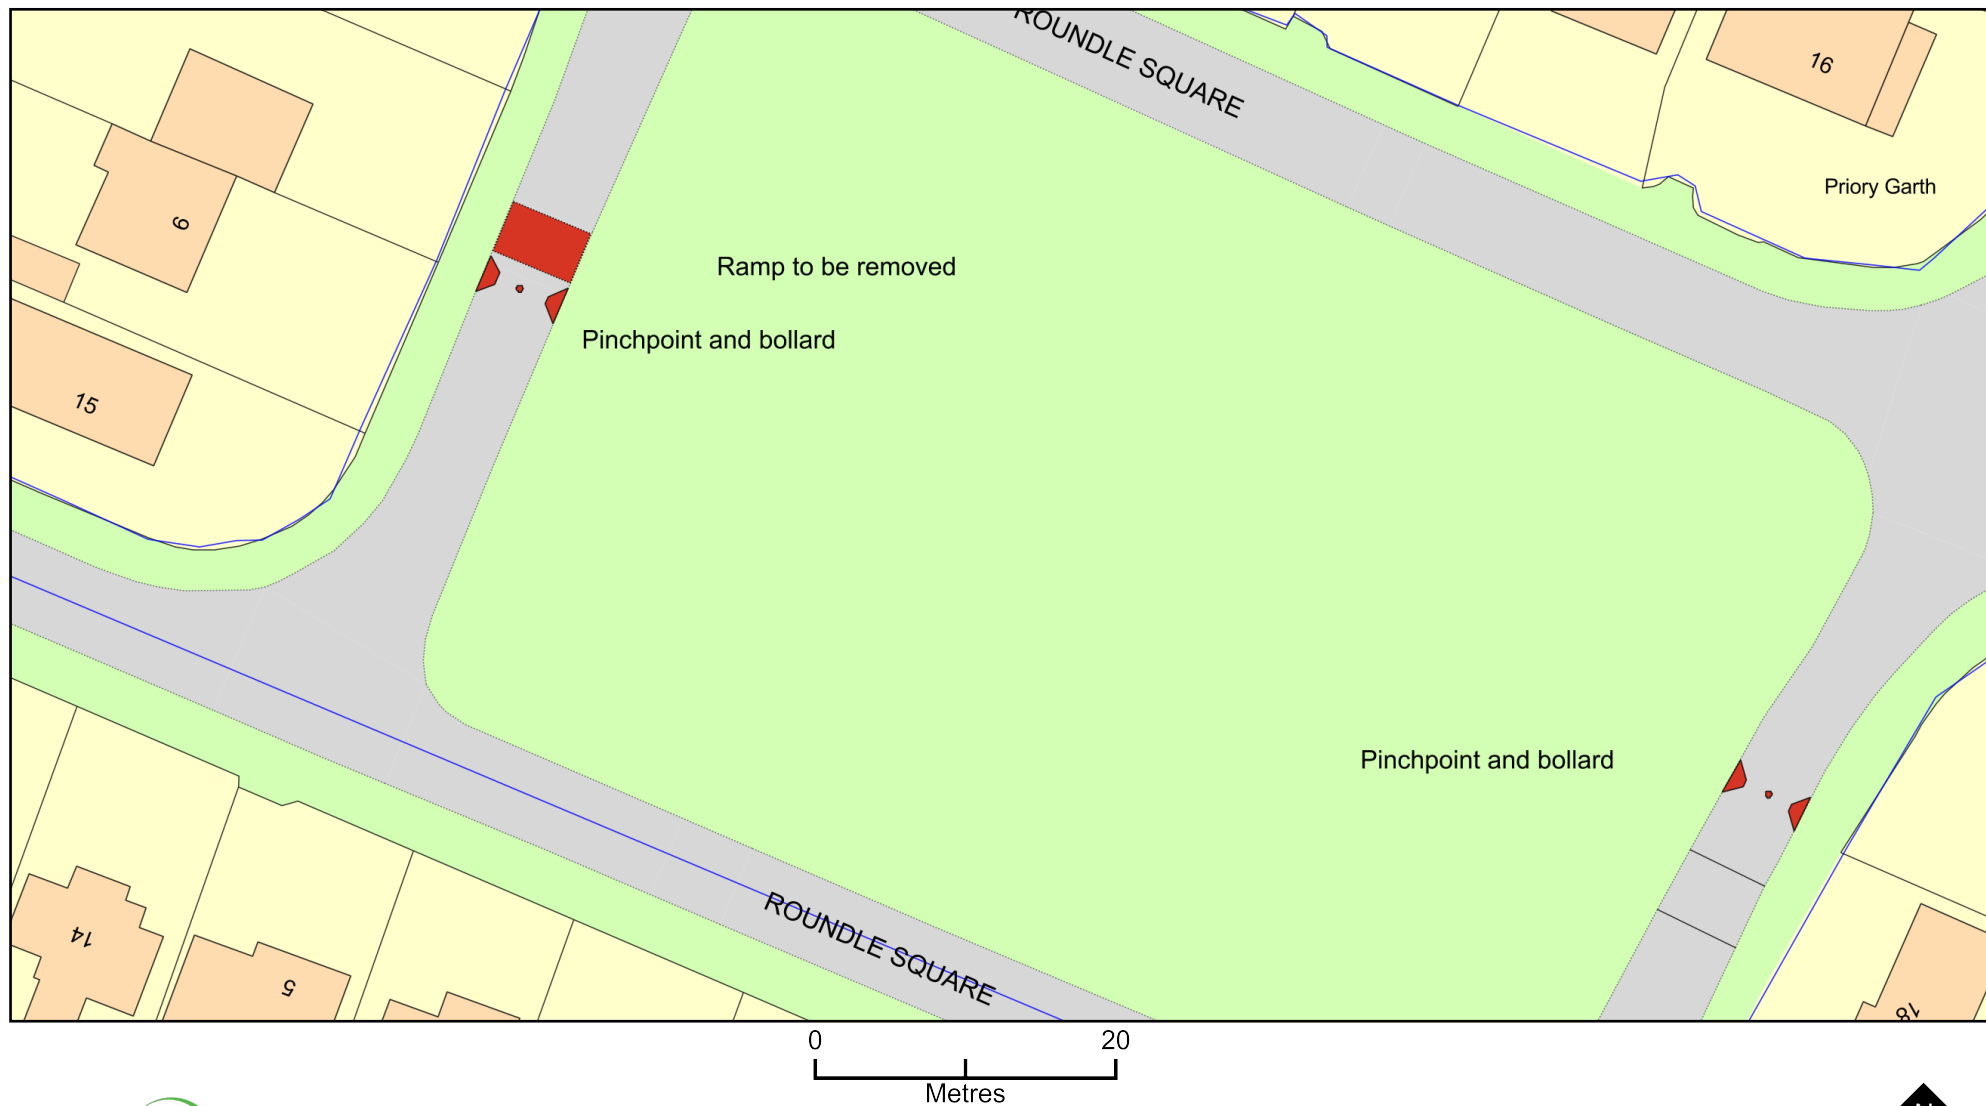

Plan Produced for: Roundle Residents Assoc Ltd

Date Produced: 02 Apr 2019

Plan Number/Project ID: TQRQM19073135914980

Scale: 1:500 @ A4