

\\SERVER2\DESIGN\CURRENT PROJECTS\BEWLEY HOMES\120924 EVENDONS LANE RE-PLAN\HOUSE TYPES\PRIVATE\HOUSE TYPES PRIVATE\_9  
ARUN DISTRICT COUNCIL FP/90/13/



Front Elevation

Side Elevation



Rear Elevation

Side Elevation

Drawn by : CMI. Checked by :

Date: JAN'13.

© This drawing and the works depicted contains information that is the copyright of Carlton Design Partnership Ltd. This drawing may also contain copyrighted information of third parties. This drawing or part thereof may not be reproduced, re-used or altered except with the written permission of the originators. No liability will be accepted for amendments made by third parties. Scaled measurements must not be taken from this drawing. Any discrepancy or disparity must be notified to the originator in writing. This drawing may contain Ordnance Survey Data that is subject to Crown Copyright. All Rights reserved.

Revisions

| Rev | Date | Drawn | Checked |
|-----|------|-------|---------|
|-----|------|-------|---------|

Project:  
FELPHAM,  
WEST SUSSEX.  
PHASE 5.A, REPLAN.

Drawing Title:  
HOUSE TYPE.  
LAYTON.3. ( LAY.3 ).  
ELEVATIONS.




carlton  
design partnership


selwyn house, 32a castle way, southampton, so14 2aw tel: 023 8071 9400  
carlton design partnership ltd reg:7326416 registered office: 7 trinity 1st Old Christchurch Rd BH1 1JU

Scale: 1:100 @ A3


|                             |      |
|-----------------------------|------|
| Drg No: LAY.3/121114/HT-EL. | Rev: |
|-----------------------------|------|

 

\\SERVER2\DESIGN\CURRENT PROJECTS\BEWLEY HOMES\120924 EVENDONS LANE RE-PLAN\HOUSE TYPES\PRIVATE\HOUSE TYPES PRIVATE\_9

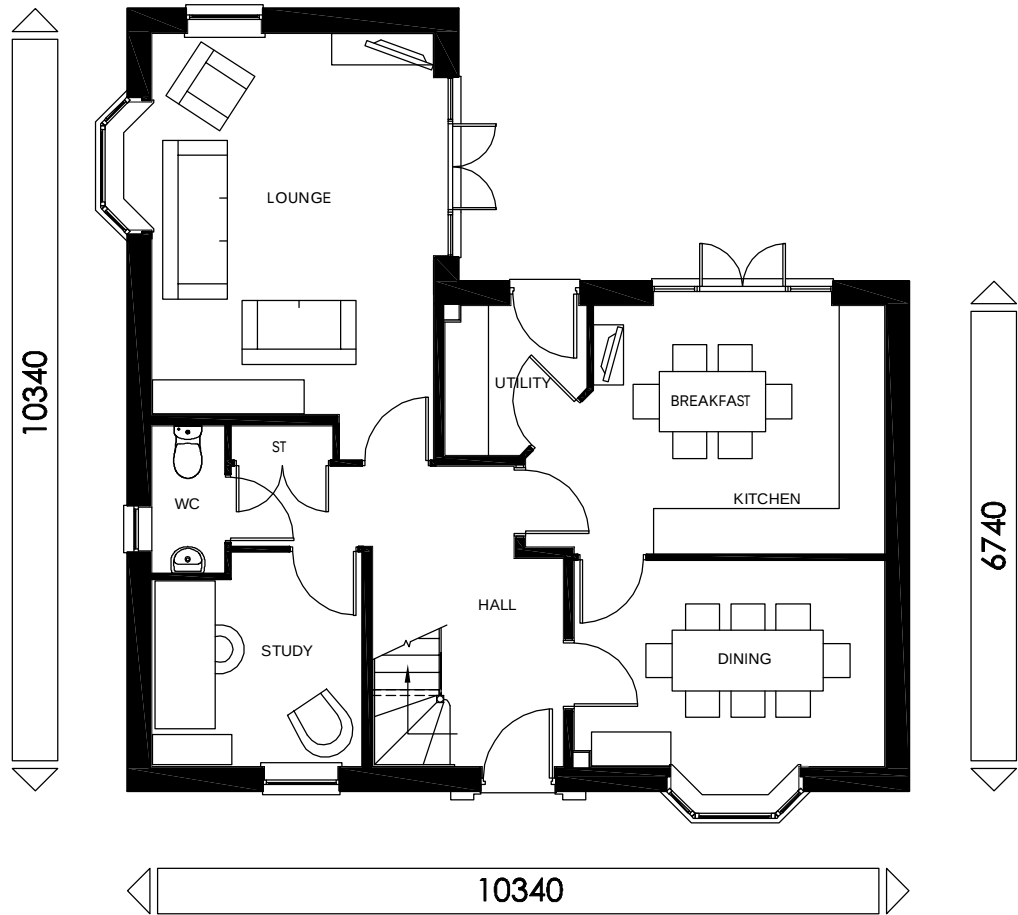

Ground Floor plan  
Layton.3.  
Floor Area = 1591sqft / 147.8m2

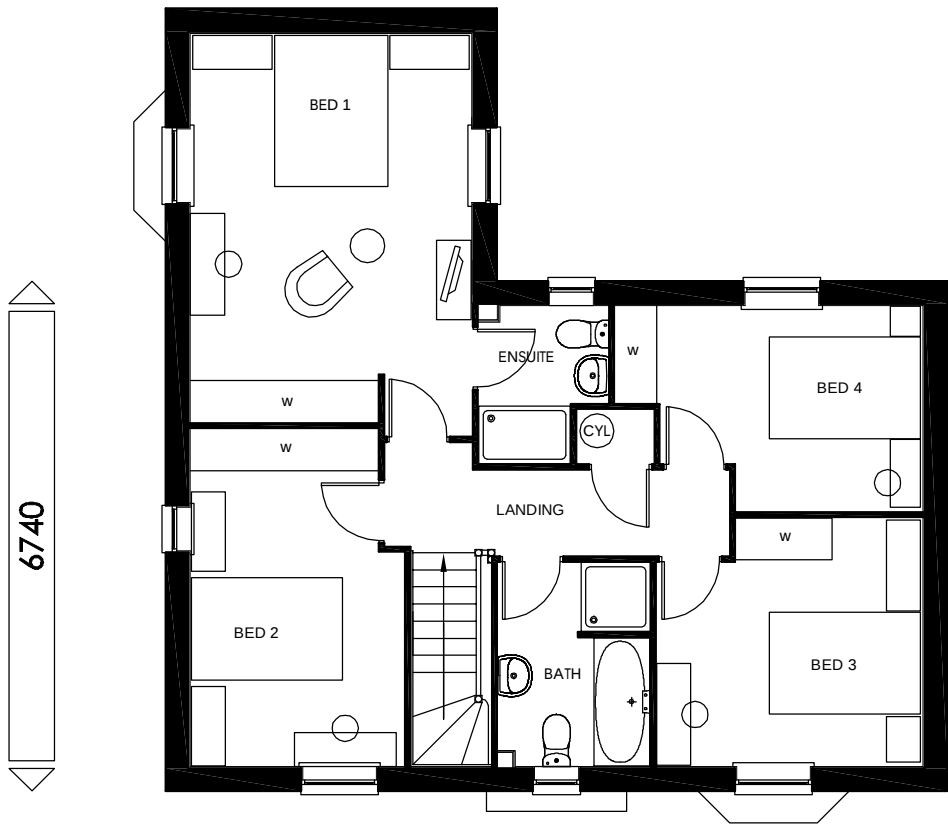

First Floor plan

|   |              |
|---|--------------|
| Drawn by : CMI.   | Checked by : |
| Date: JAN'13.   |              |
| © This drawing and the works depicted contains information that is the copyright of Carlton Design Partnership Ltd. This drawing may also contain copyrighted information of third parties. This drawing or part thereof may not be reproduced, re-used or altered except with the written permission of the originators. No liability will be accepted for amendments made by third parties. Scaled measurements must not be taken from this drawing. Any discrepancy or disparity must be notified to the originator in writing. This drawing may contain Ordnance Survey Data that is subject to Crown Copyright. All Rights reserved. |              |

| Revisions |      |       |         |
|-----------|------|-------|---------|
| Rev       | Date | Drawn | Checked |

|                                                                       |
|-----------------------------------------------------------------------|
| Project:<br>FELPHAM,<br>WEST SUSSEX.<br>PHASE 5.A, REPLAN.            |
| Drawing Title:<br>HOUSE TYPE.<br>LAYTON.3. ( LAY.3 ).<br>FLOOR PLANS. |



carlton  
design partnership

selwyn house, 32a castle way, southampton, so14 2aw  
carlton design partnership ltd reg:7326416 registered office: 7 trinity 161 Old Christchurch Rd BH1 1JU

|                             |      |
|-----------------------------|------|
| Scale: 1:100                | @ A3 |
| Drg No: LAY.3/121114/HT-FP. | Rev: |

