



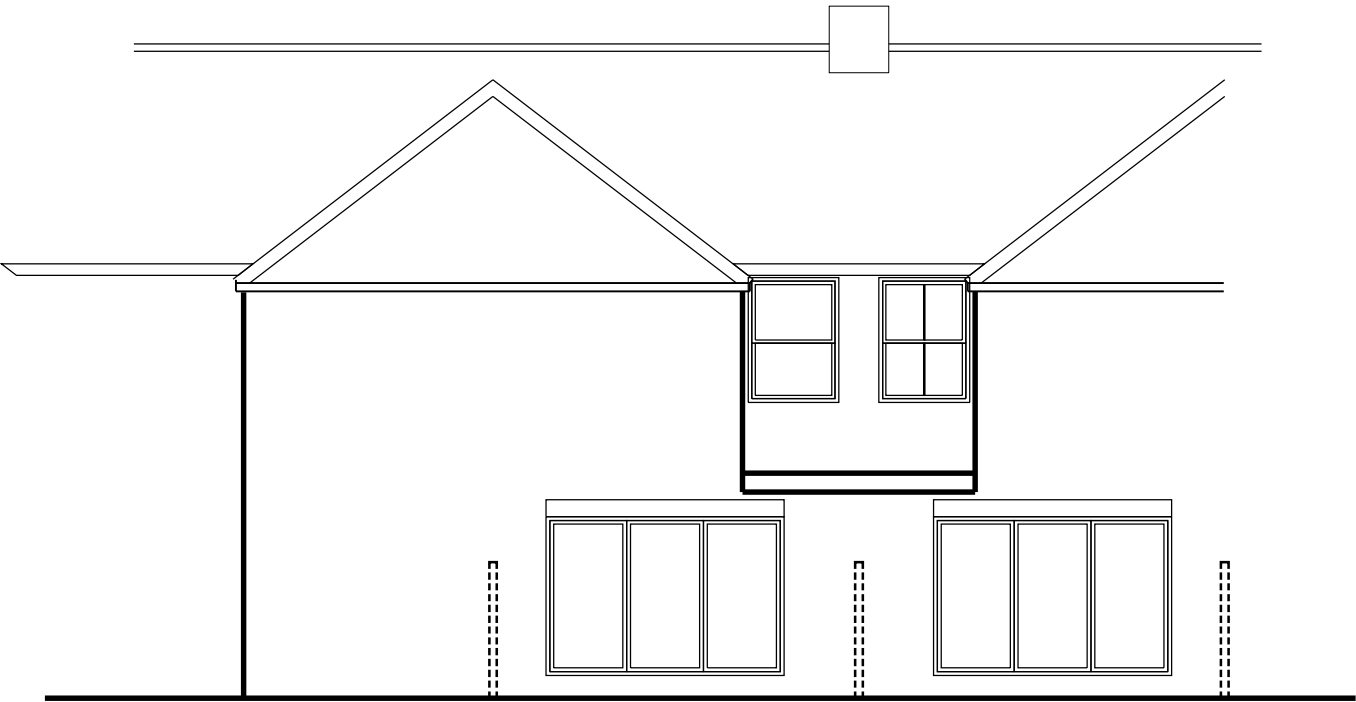

north elevation



south elevation

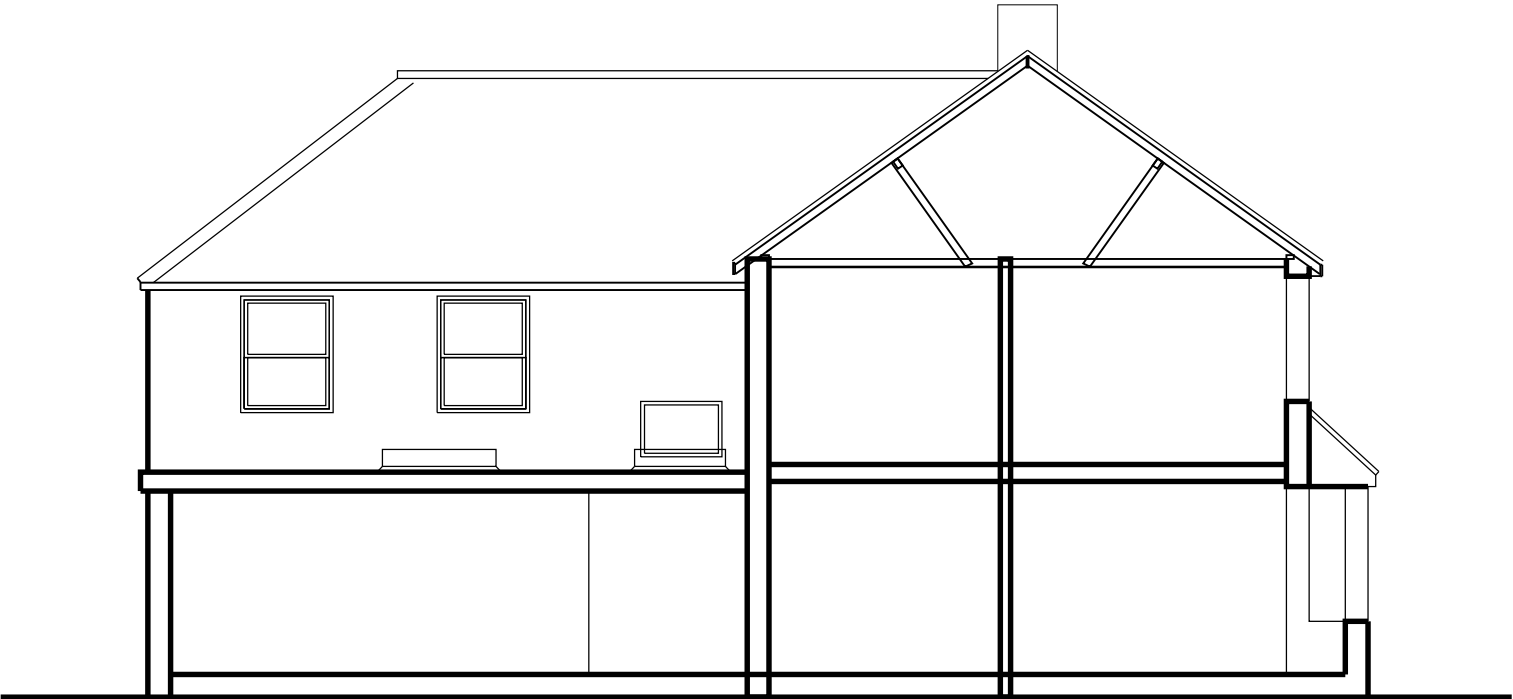

west elevation

NOTES:

Dimensions to be checked on site before placing material orders or commencing work.
Any discrepancies shall be reported immediately.

Do not scale from these drawings except for planning purposes.
Use figured dimensions only.

Where applicable this drawing is to be read in conjunction with other consultants' drawings.

This drawing is the copyright of hda projects ltd.

Rev	Date	Amendment
-----	------	-----------

hda projects

St Johns House - St Johns Street
Chichester - West Sussex - PO19 1UU
Tel: 07881287017
e-mail: hdaprojects@talktalk.net

For
Mr+Mrs R Poffenburger

Project
4 St Catherines Terrace
Canning Road
Felpham
West Sussex PO22 7AD

Title
Elevations as Existing

Date	Drawn	Scale	Checked
Dec 2017	wm	1 : 100 @ A3	
Job Number	Prefix	Drawing Number	Revision
1762	P	03	