



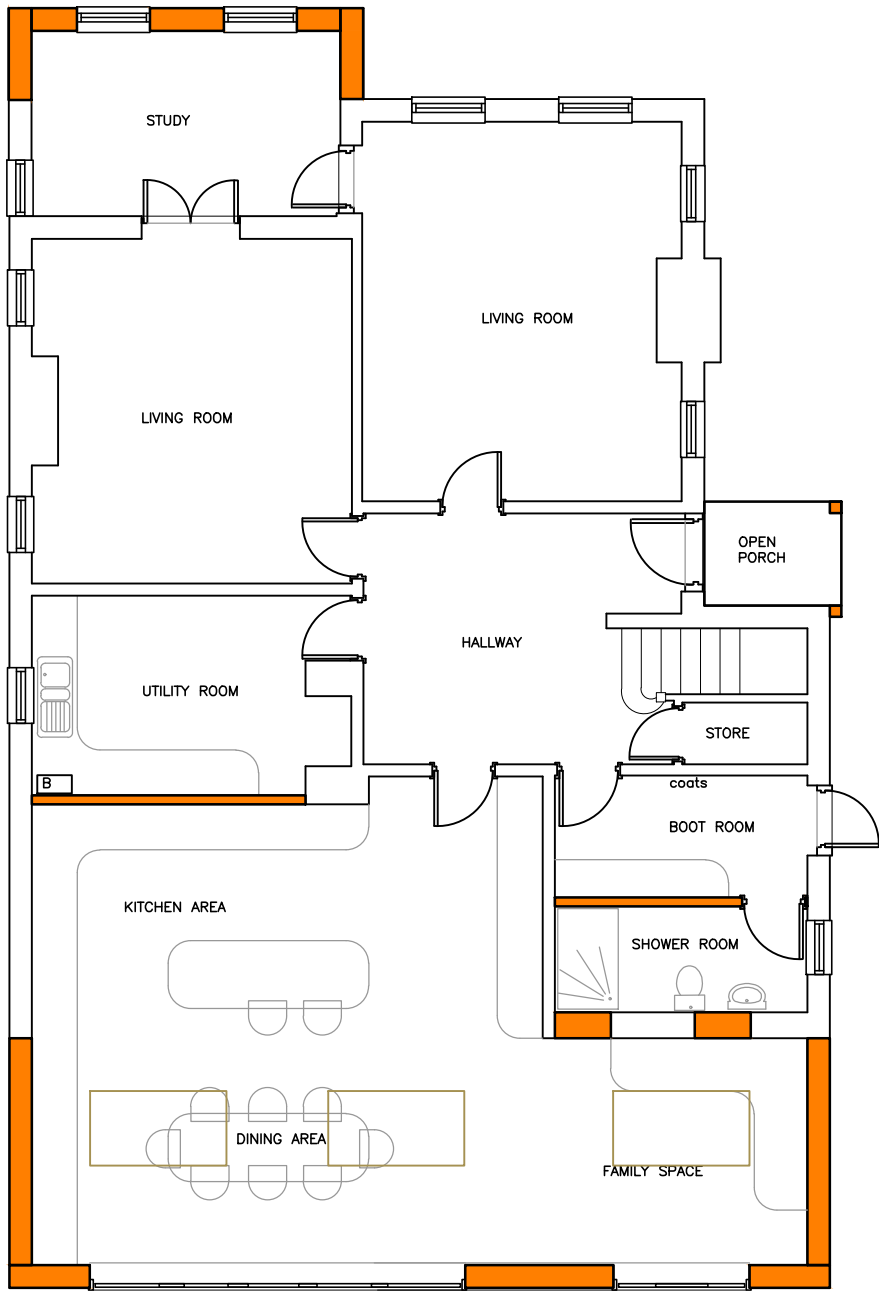

PROPOSED GROUND FLOOR PLAN 1:100

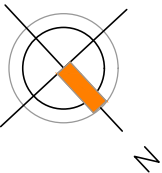

**AMdesign**

ARCHITECTURE DESIGN DEVELOPMENT  
Leeza Aldis-Hobbs ARB RIBA SPAB

Mob: 07756 329400  
e-mail: leeza@amdesignltd.co.uk

PROJECT  
**91 CROSSBUSH ROAD  
FELPHAM  
WEST SUSSEX  
PO22 7NA**  
PROJECT STAGE  
**PLANNING**

DRAWING  
**PROPOSED PLANS  
GROUND FLOOR**  
DRAWING No  
**340/05**  
REVISION  
SCALE 1:100  
DATE MARCH 2021  
DRAWN LA  
CHECKED

|   |               |      |
|---|---------------|------|
|   |               |      |
|   | paper size A3 |      |
|   |               |      |
|   |               |      |
| LETTER   | REVISION      | DATE |
| This scheme is subject to town planning and all other necessary consents. All dimesions and levels to be checked on site. This drawing is to be read in conjunction with other relevant drawings and documents. Report all discrepancies to the Architect before work commences. AM Design is the trading name of AM Design Ltd © AM Design Ltd. All rights reserved. |               |      |