

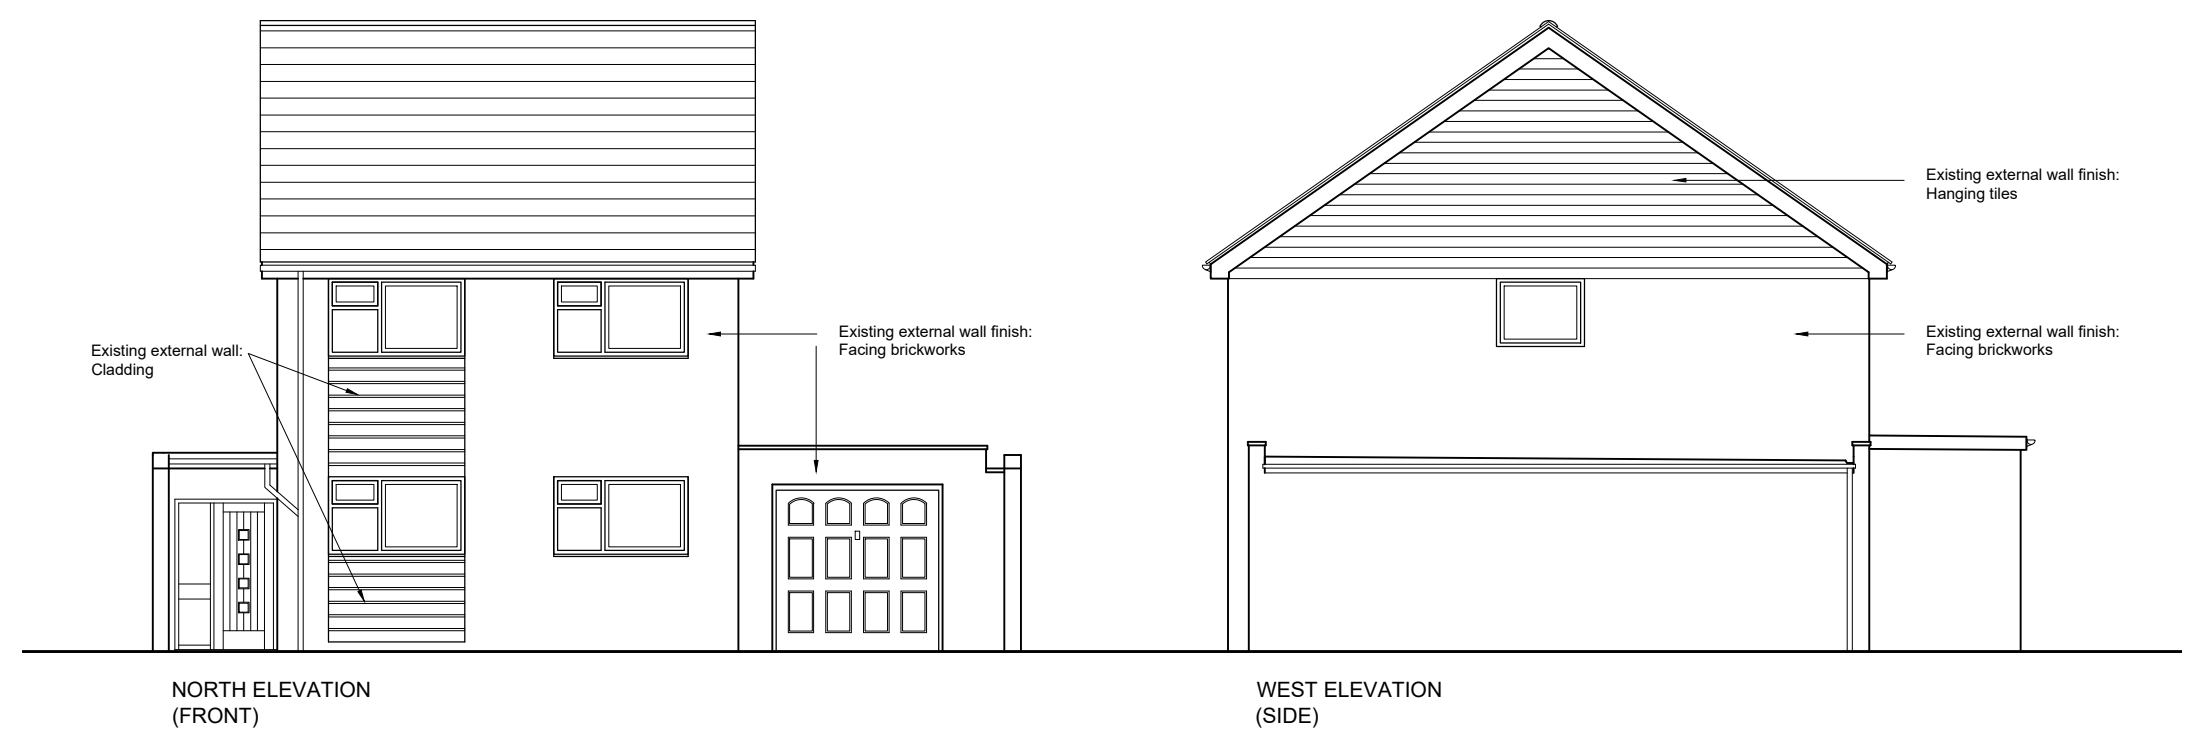


 

EXISTING ELEVATIONS

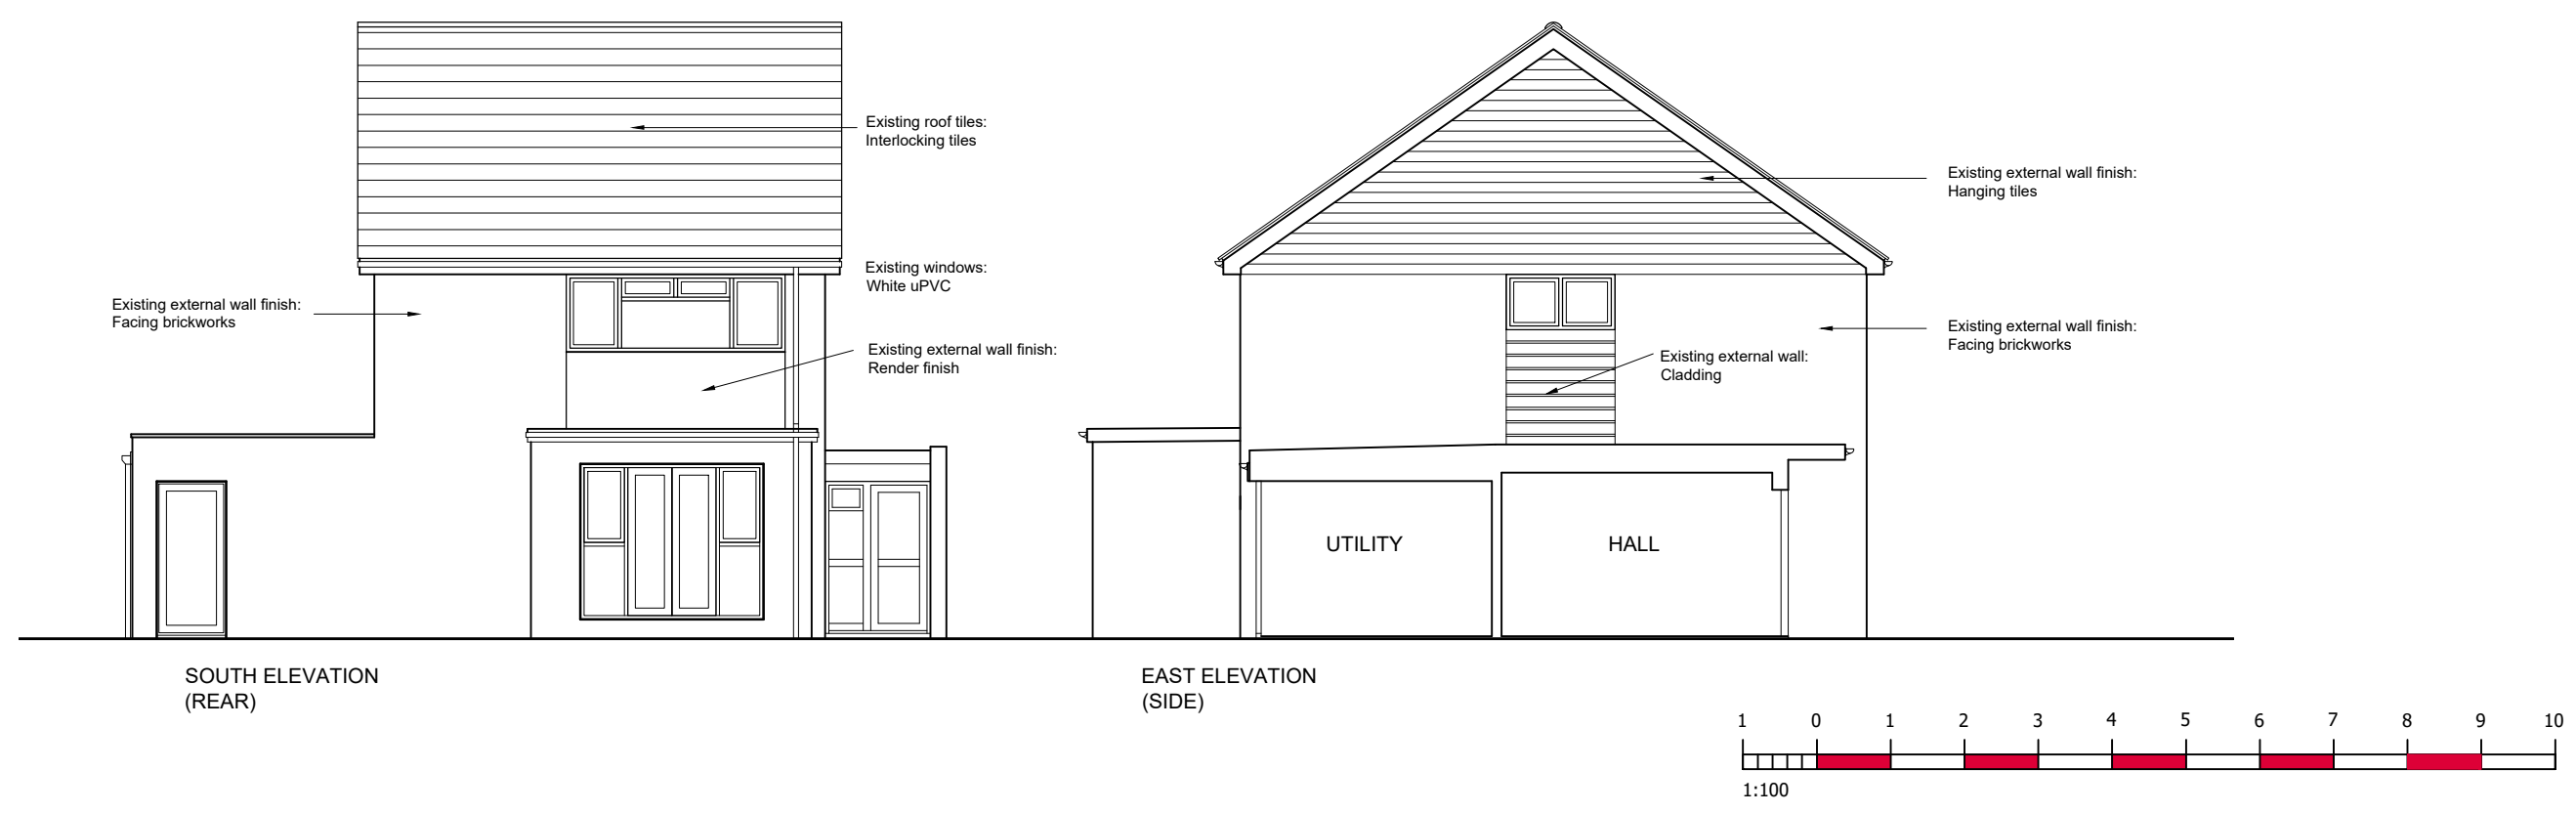

Notes 1. Do not scale from this drawing, except for planning purposes. Use figured dimensions only. 2. All dimensions must be checked on site prior to commencement of work. 3. Where applicable this drawing is to be read in conjunction with other consultants' drawings. 4. Streetwise Licence No,100047474.	Chichester Architectural Design Ayumi Addison Mobile : 07775968067 ayumiaddison@gmail.com	Project	Two storey extension at 17 Drake Park, Bognor Regis	Date	11.03.19	Drawn by	AA
		Drawing	Existing Floor Plan	Scales	1:100 @ A3	Status	Planning
				Job No	1902	Dwg No	A-22