



REV.	AMENDMENT	BY	DATE
A	Omitted Bedroom 4 window from west elevation and amended en-suite bathroom window size	AA	20.03.19
A	Omitted render under the new window	AA	24.03.19

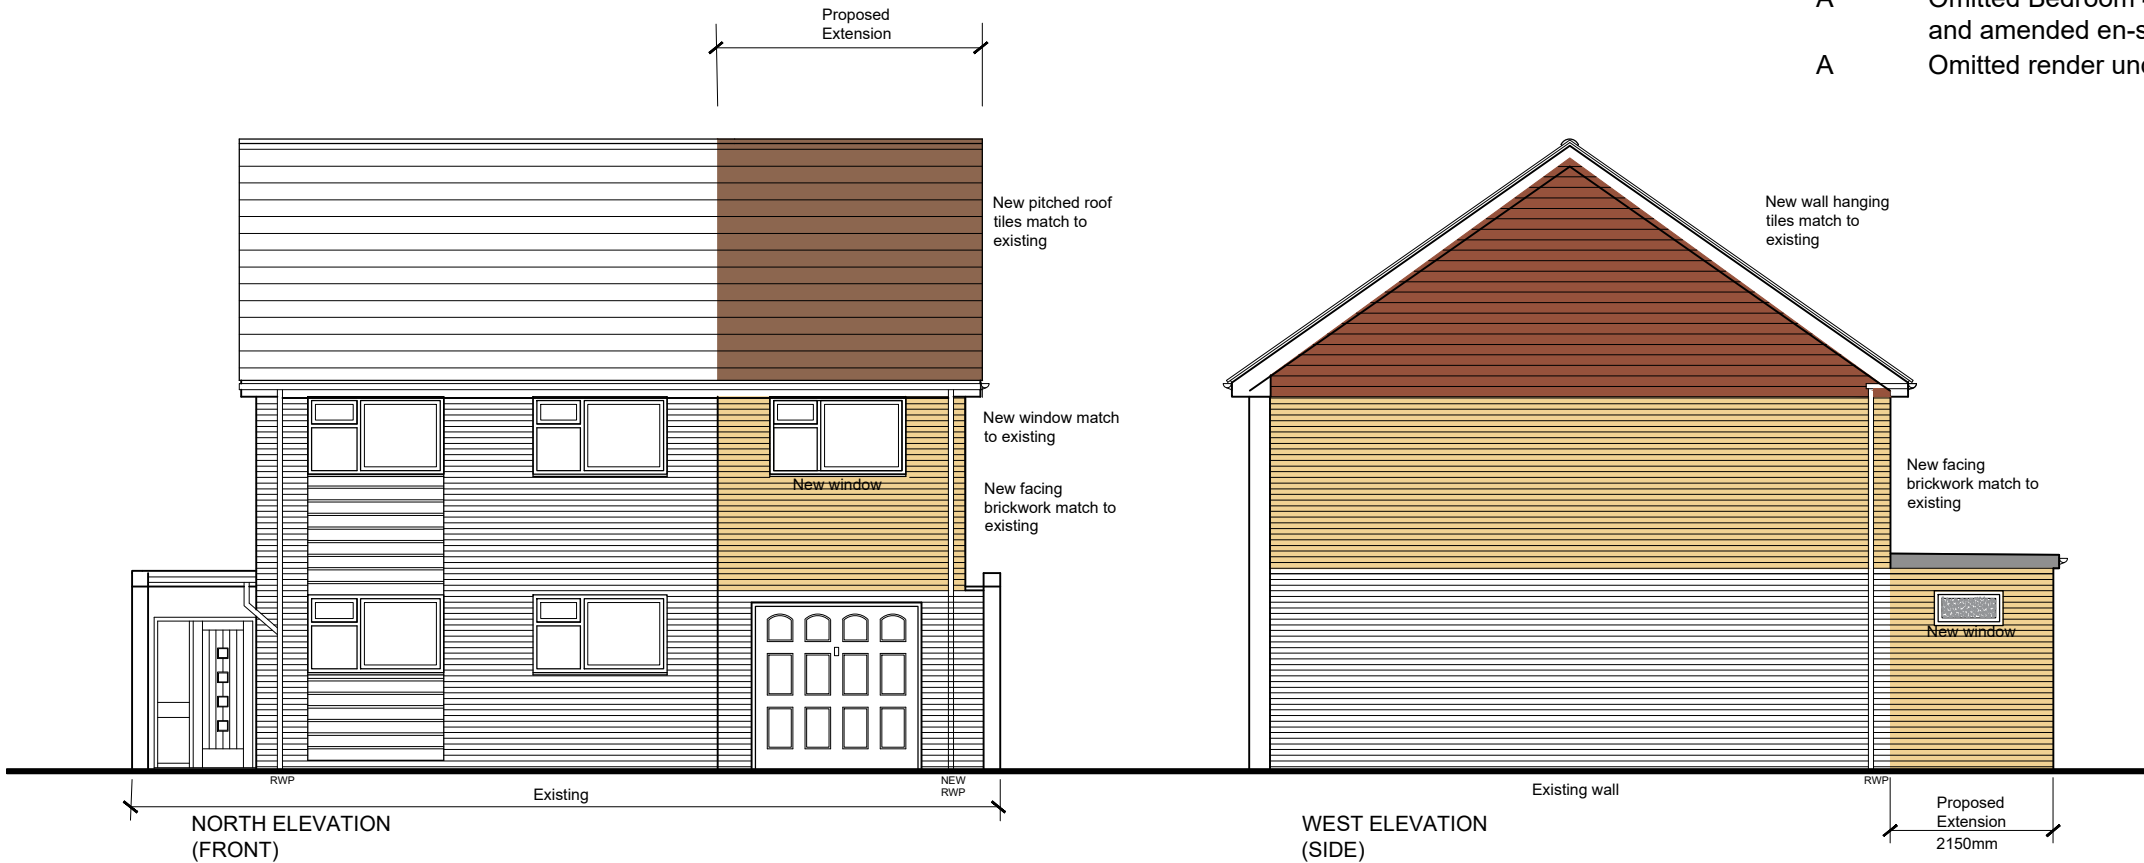

PROPOSED ELEVATIONS

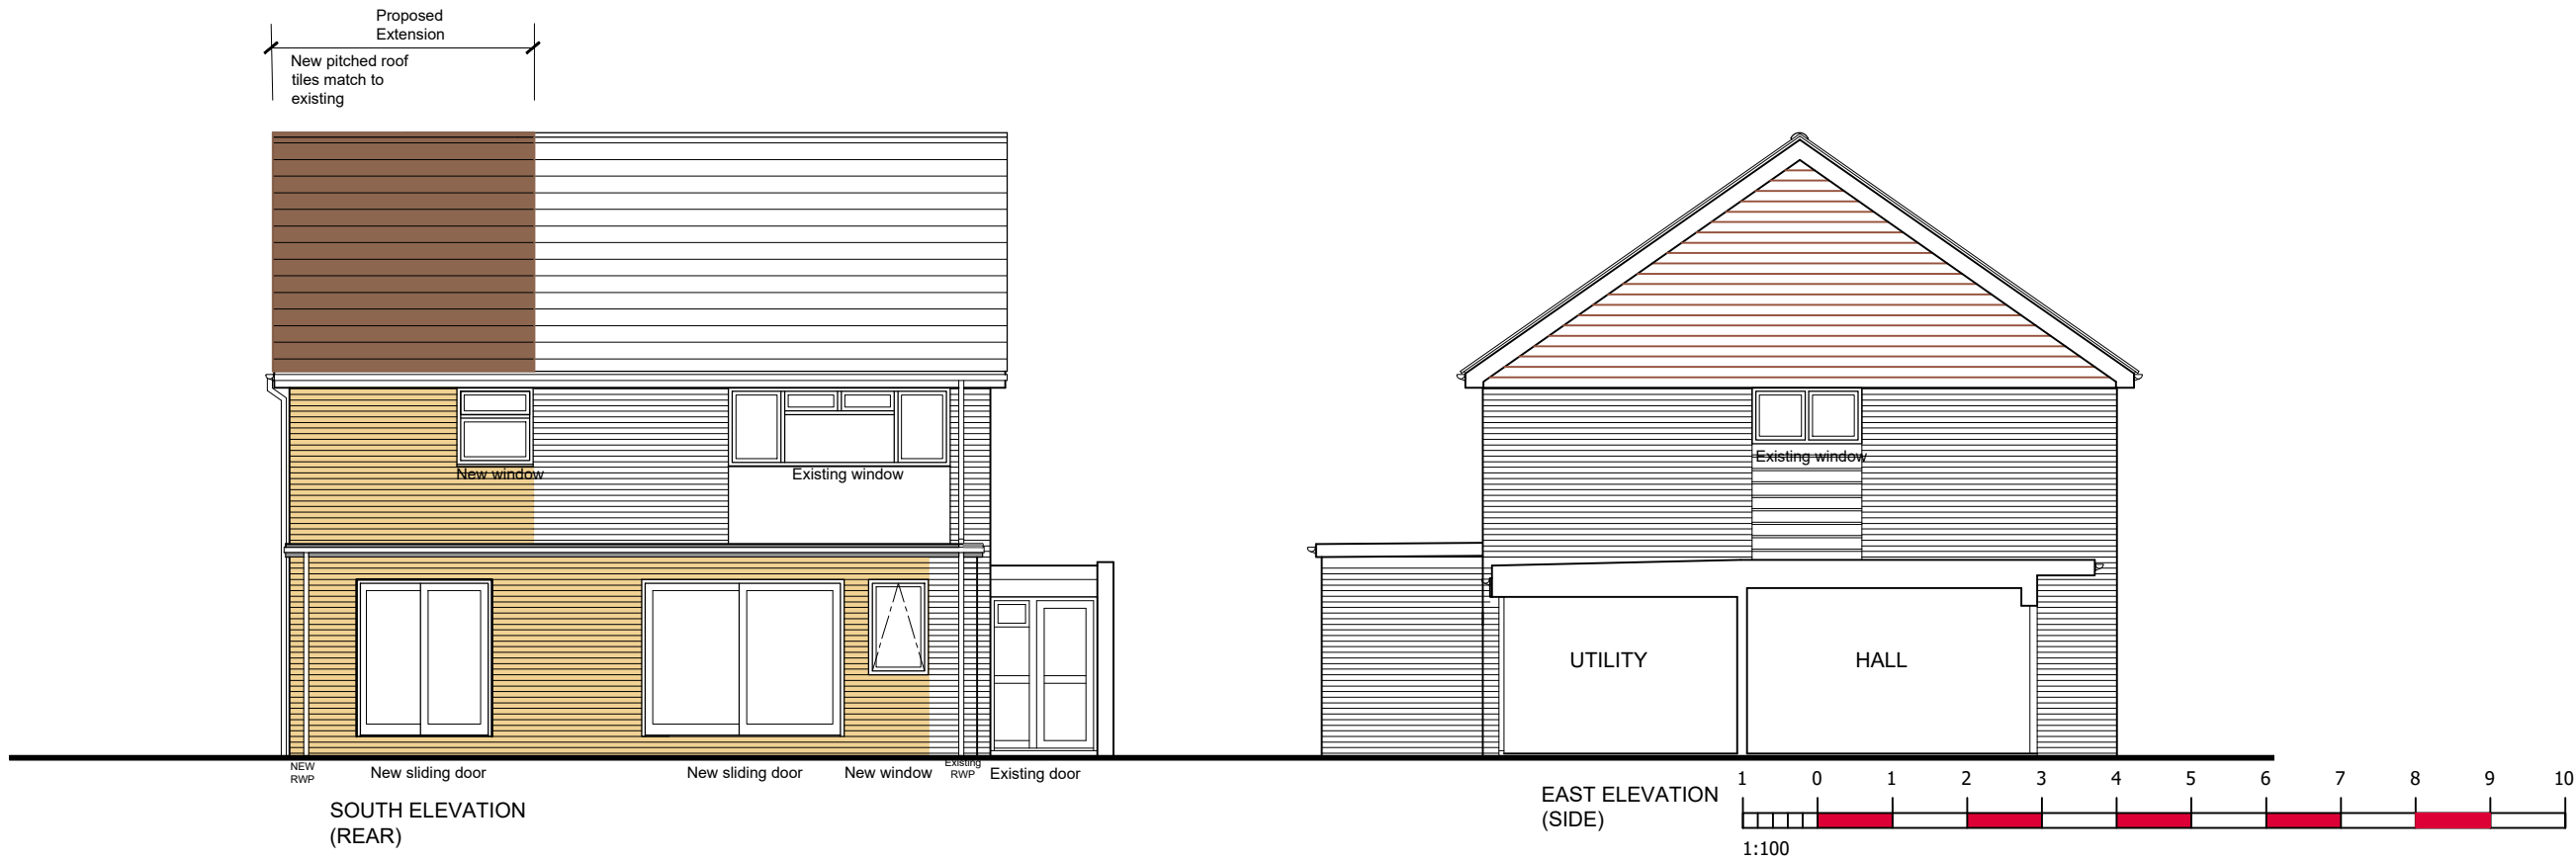

es
Do not scale from this drawing, except for planning purposes. Use figured dimensions only.
All dimensions must be checked on site prior to commencement of work.
Where applicable this drawing is to be read in conjunction with other consultants' drawings.
Streetwise Licence No,100047474.

Ayumi Addison
Mobile : 07775968067
ayumiaddison@gmail.com

Project	Two storey extension at 17 Drake Park, Bognor Regis	Date	11.03.19	Drawn by	AA
Drawing	Proposed Elevations	Scales	1:100 @ A3	Status	Planning
		Job No	1902	Dwg No	A-24
				Revision	B