




Front Elevation Proposed (North)

Scale 1:100


All existing windows and doors are replaced with new Aluminium units in black

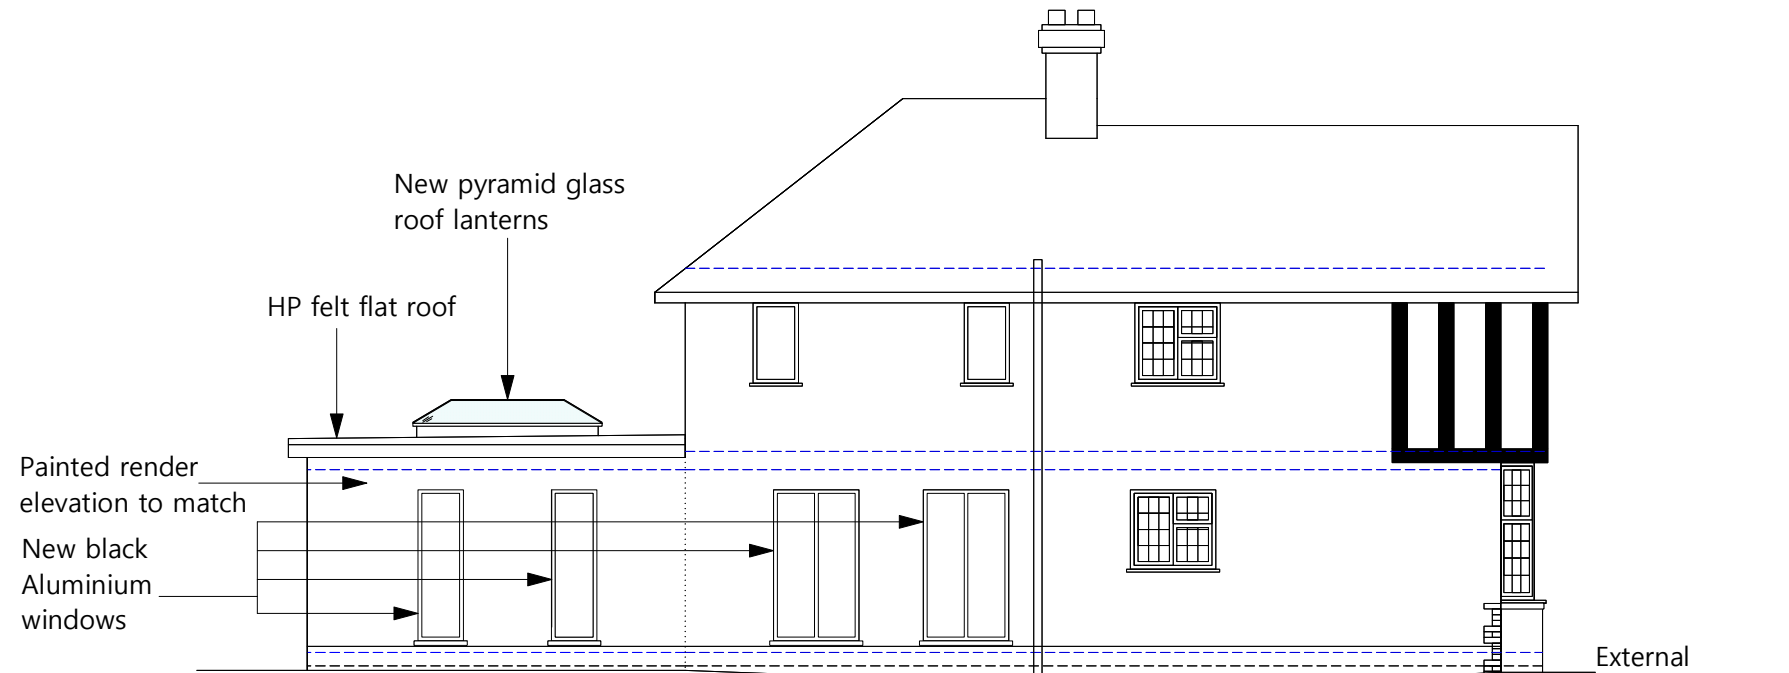

Side Elevation Proposed (East)

Scale 1:100


All existing windows and doors are replaced with new Aluminium units in black

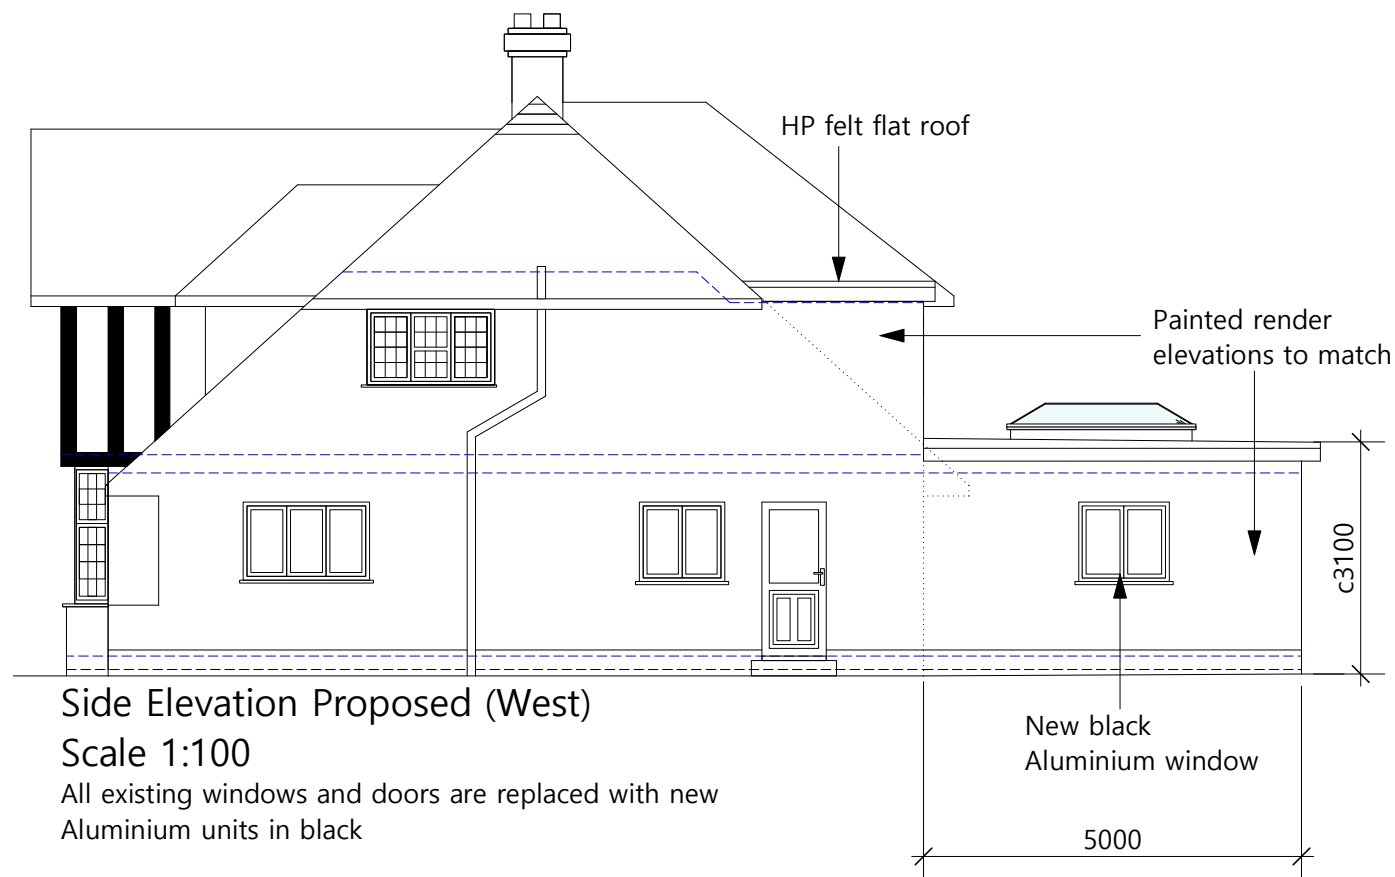

Side Elevation Proposed (West)

Scale 1:100

All existing windows and doors are replaced with new Aluminium units in black

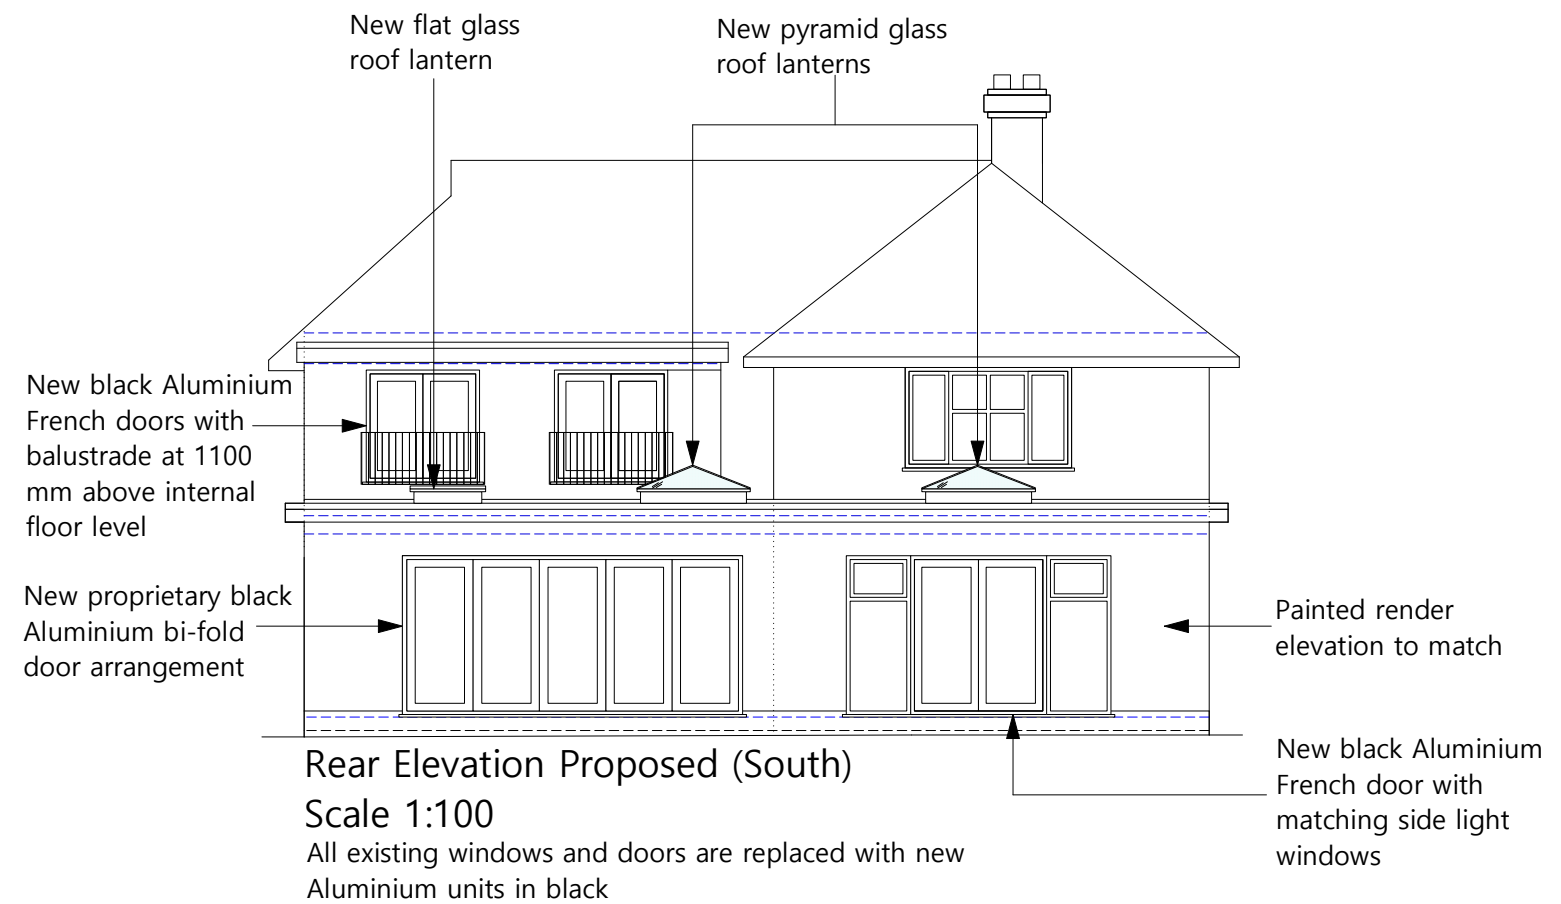


Rear Elevation Proposed (South)

Scale 1:100

All existing windows and doors are replaced with new Aluminium units in black

Scale bar 1:100

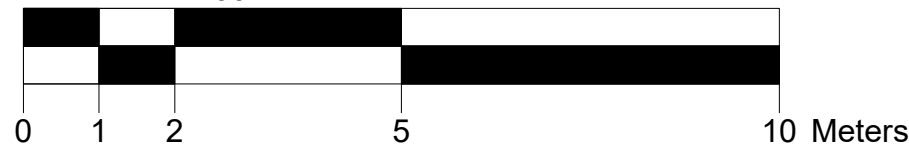

Notes:

- Blue dotted line to show floor and ceiling heights.
- Black dotted line to show dpc.

All dims and details to be checked on site prior to any commencement of work. This plan is not a full specification or schedule of work and has been produced solely for the purpose of obtaining the necessary local authority consents/approvals For Party Wall etc. Act 1996 see Government booklet or website.	Status:		Client: Mrs L Goodenough 15 Manor Close Felpham Bognor Regis West Sussex PO22 7PN	Revision: E	Project: Rear extension and alterations
	Preliminary	☐ Tender		1:100 Scale: @A3	Content:
	Planning	☒ Construction		Date: Jun 26	Proposed elevations
	Building Regulations	☐ As Built		Dwg No: LG003	