




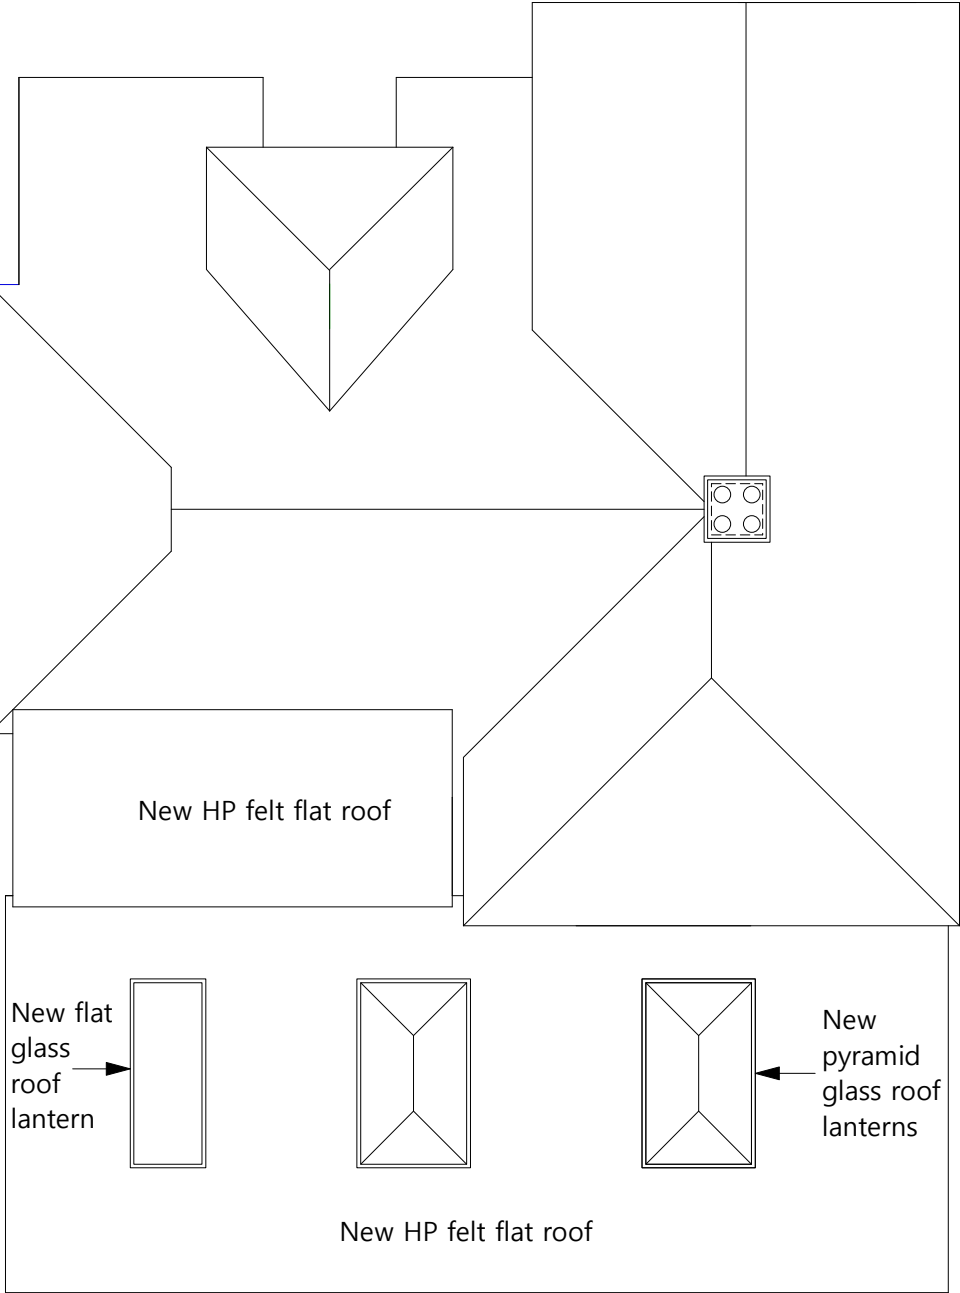


Roof Plan Proposed
Scale 1:100

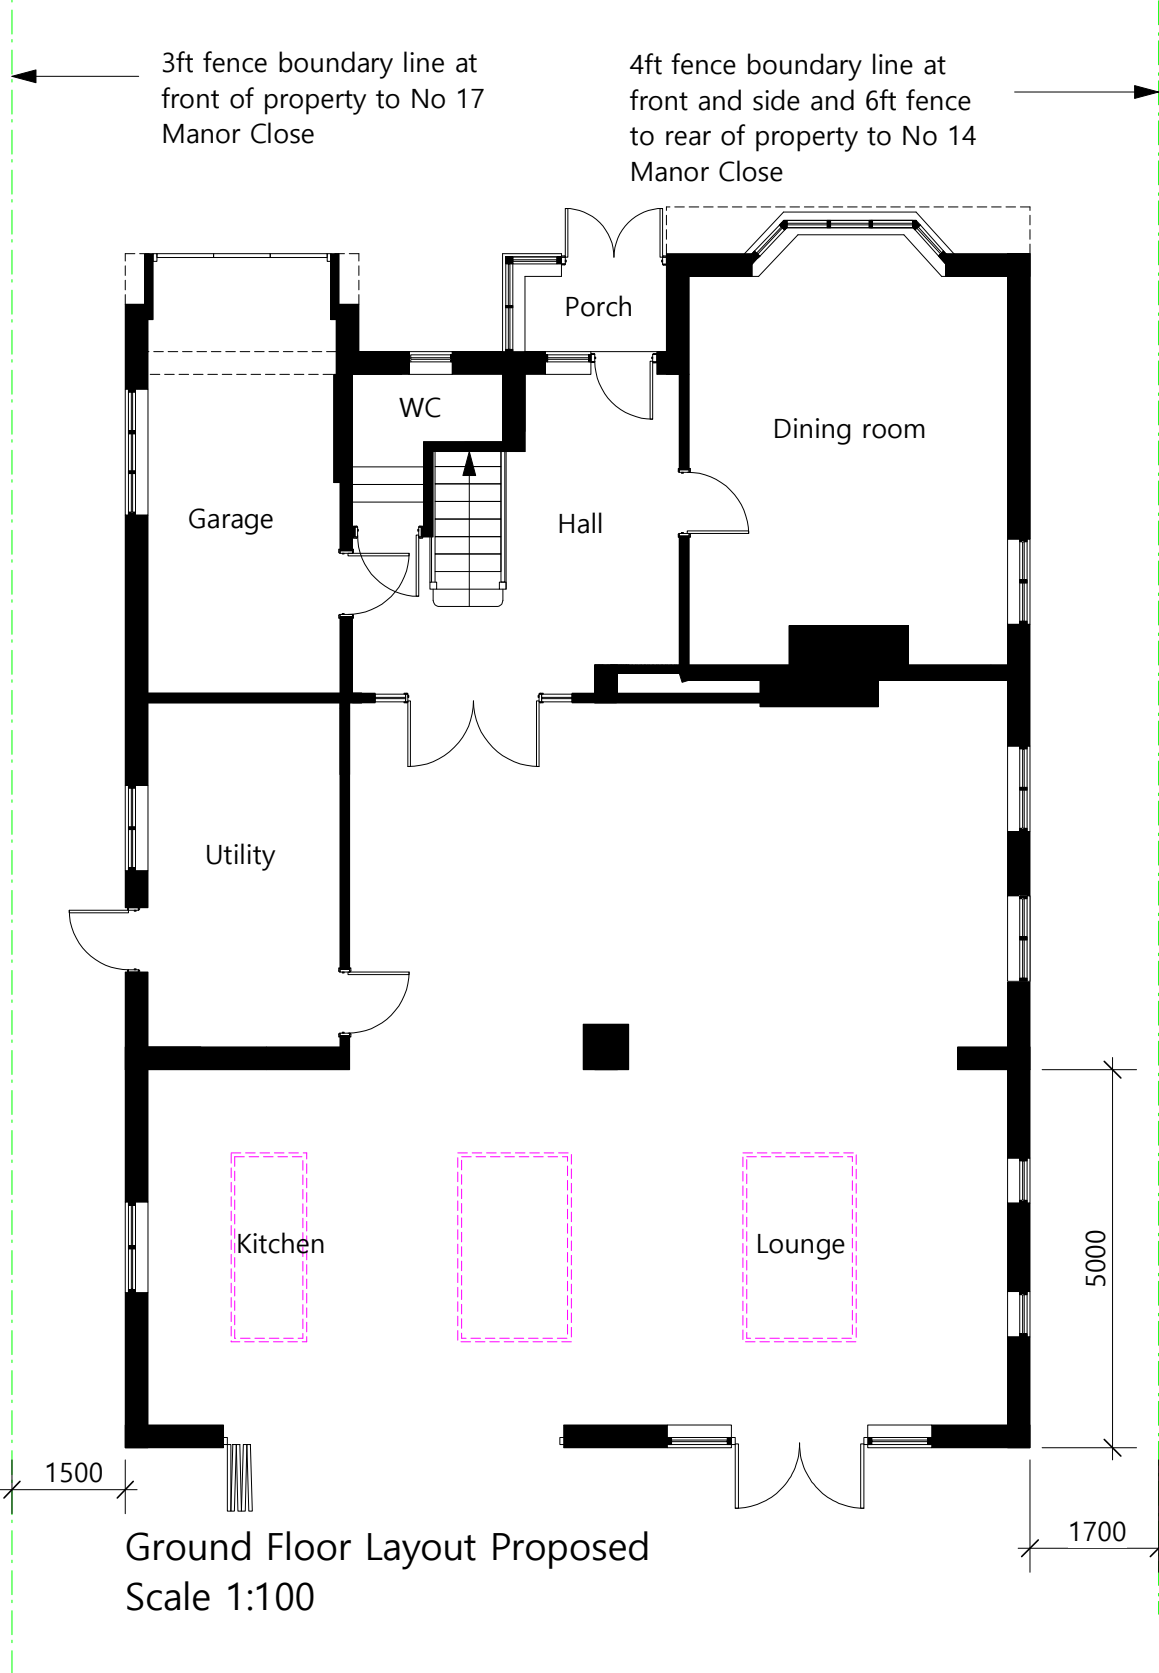

Ground Floor Layout Proposed
Scale 1:100

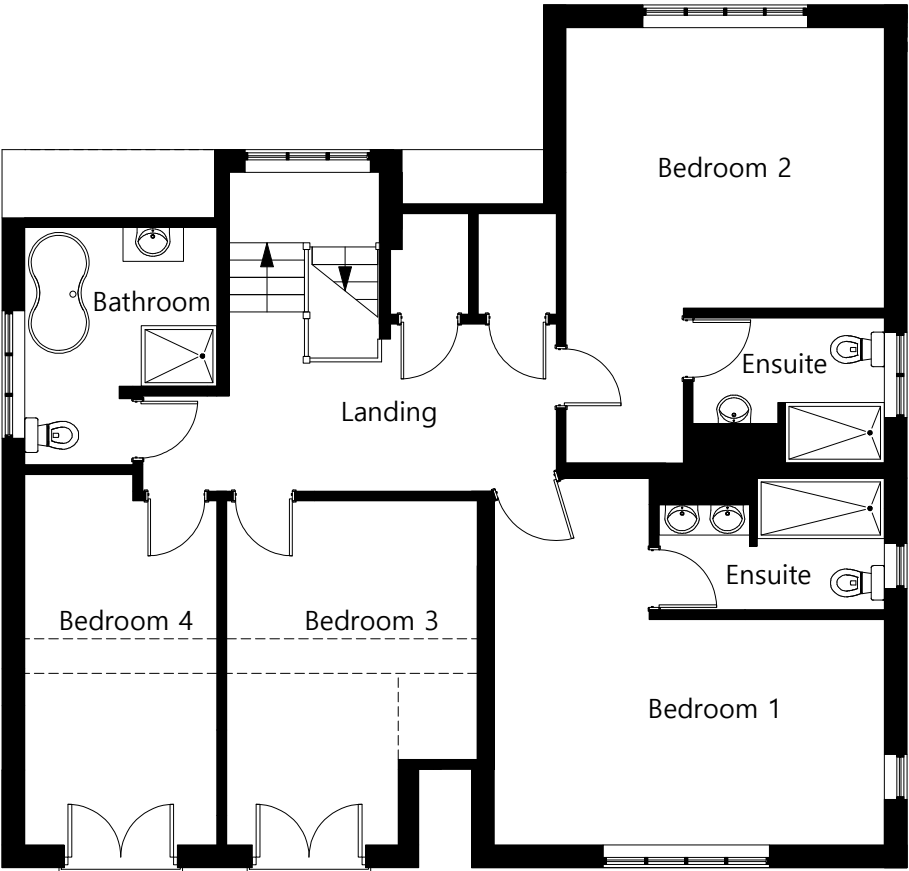

First Floor Layout Proposed
Scale 1:100

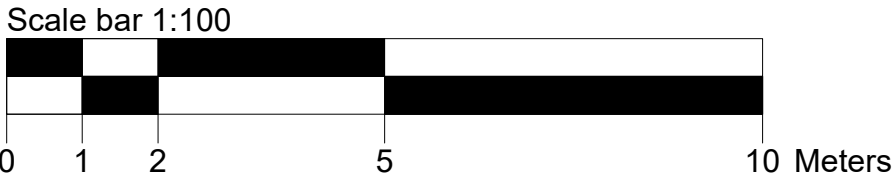

Notes:
-Magenta dotted lines to show position of new roof lanterns

All dims and details to be checked on site prior to any commencement of work. This plan is not a full specification or schedule of work and has been produced solely for the purpose of obtaining the necessary local authority consents/approvals For Party Wall etc. Act 1996 see Government booklet or website.	Status:	Client: Mrs L. Goodenough 15 Manor Close Felpham Bognor Regis West Sussex PO22 7PN	Revision: E	Project: Rear extension and alterations
	Preliminary ☐ Tender ☐		Scale: 1:100 @A3	Content:
	Planning ☒ Construction ☐		Date: Jun 26	Proposed floor plan and roof plan
	Building Regulations ☐ As Built ☐		Dwg No: LG004	