




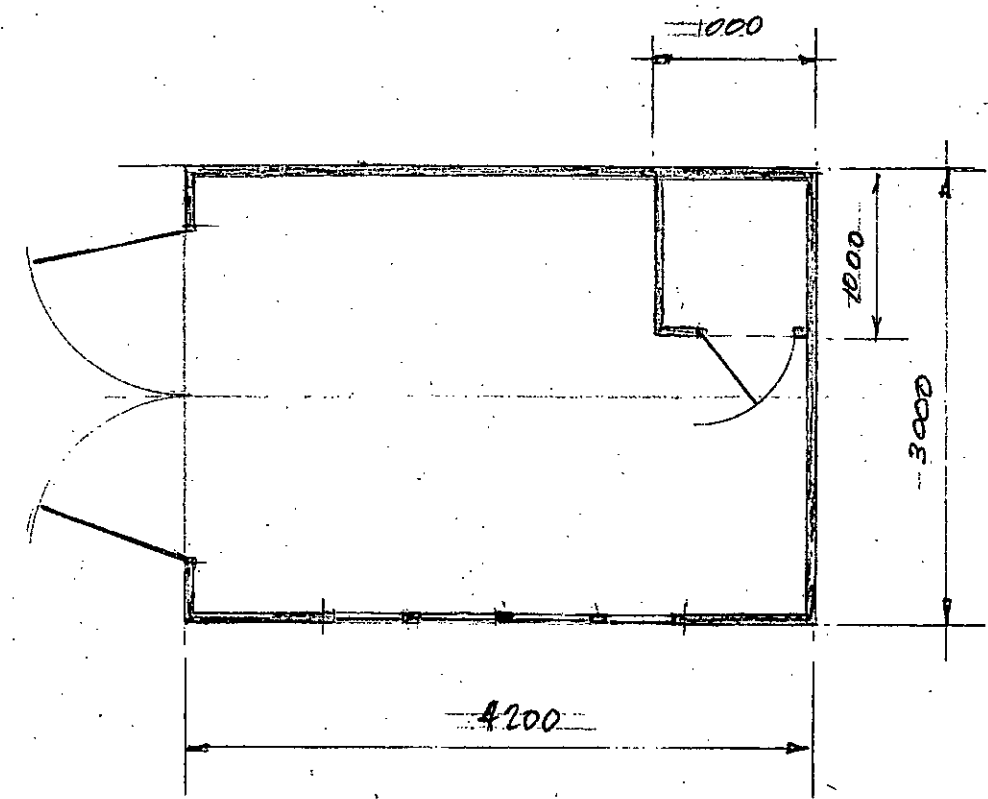


FLOOR PLAN

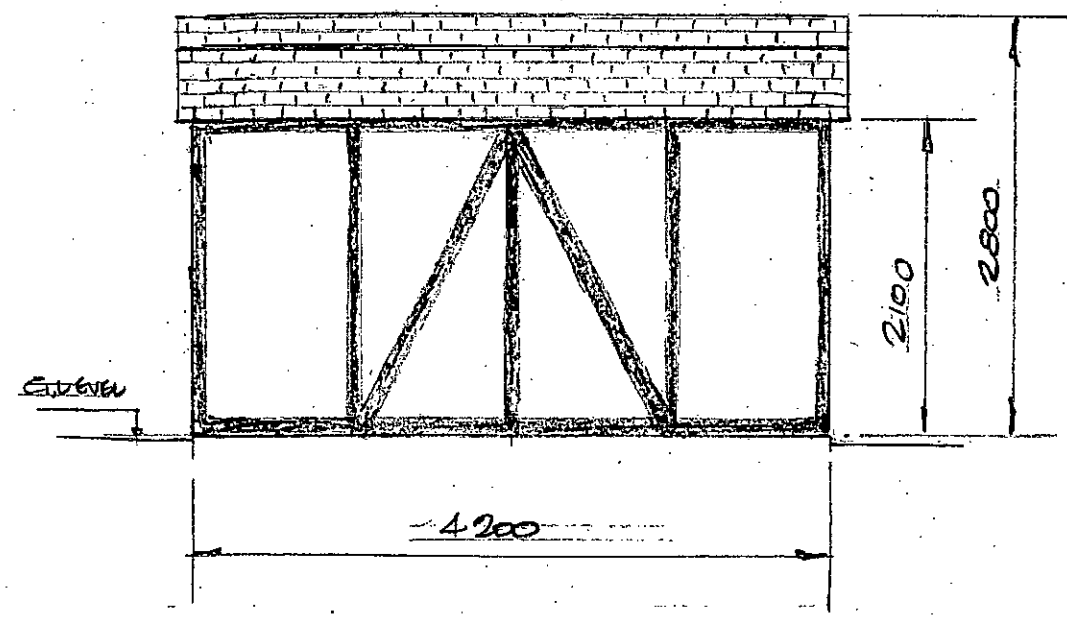

NORTH SIDE ELEVATION

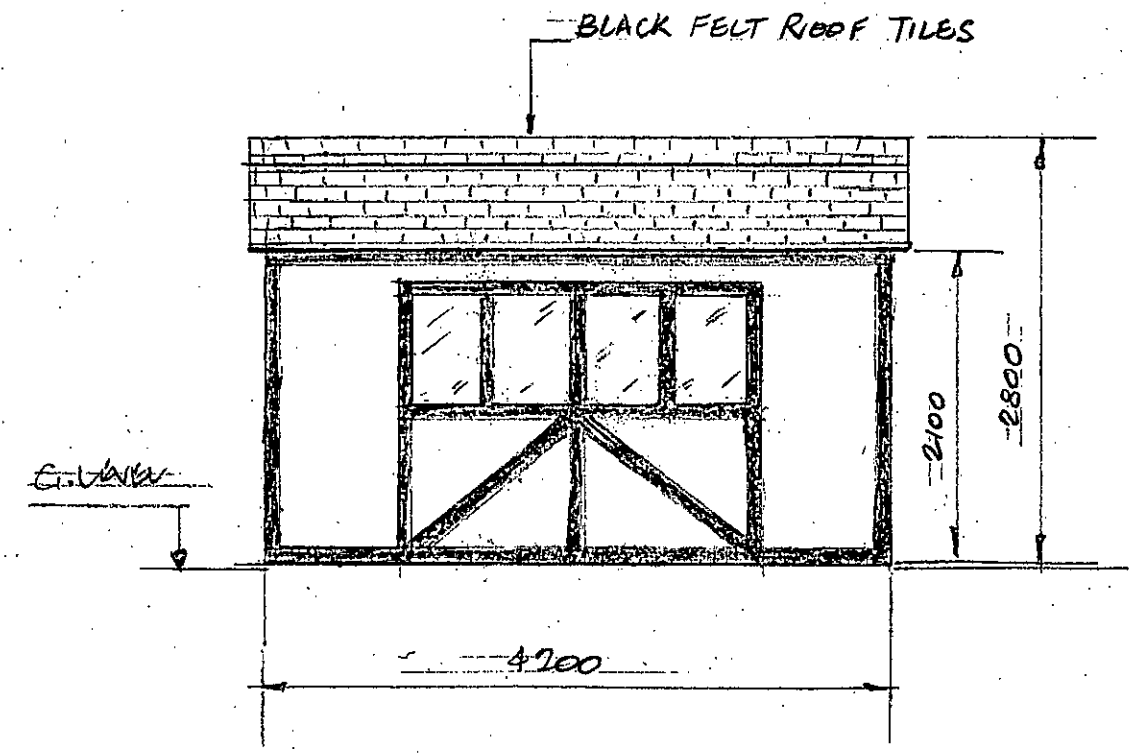

SOUTH SIDE ELEVATION

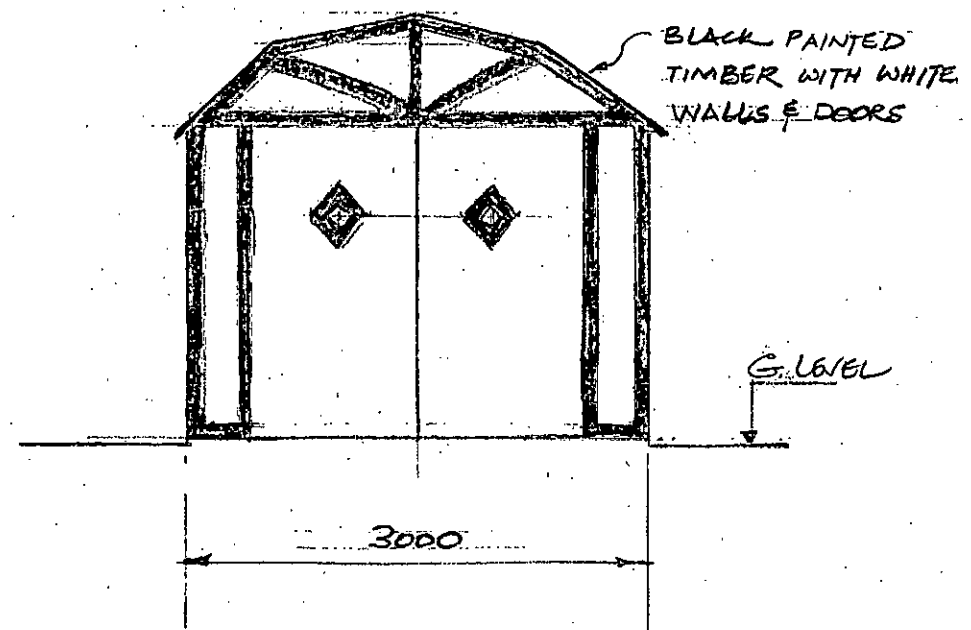

WEST FRONT ELEVATION

NOTES

1. REFER TO LOCATION PLAN AT SCALE 1:1250 OR 1:2500 DRG NO 1
2. REFER TO BLOCK PLAN AT SCALE 1:500 DRG NO 2
3. DIMENSION SHOWN IN MILLIMETRES (MM)

|   |                              |
|---|------------------------------|
| REV A   | ISSUED FOR PLANNING APPROVAL |
| RETENTION OF TIMBER SHED/ OUT BUILDING TO FRONT GARDEN AT 50 CROSS BUSH RD, FELPHAM, WEST SUSSEX PO22 7LU |                              |
| ARUN DISTRICT COUNCIL PLANNING REF: FP/99/18/HH                                                           |                              |
| FLOOR PLAN & ELEVATIONS                                                                                   |                              |
| SCALE: 1:50                                                                                               | DATE: 25/5/2018              |
| DRAWN: H.N.D.                                                                                             |                              |
| DRG NO: 3                                                                                                 | REV: A                       |