




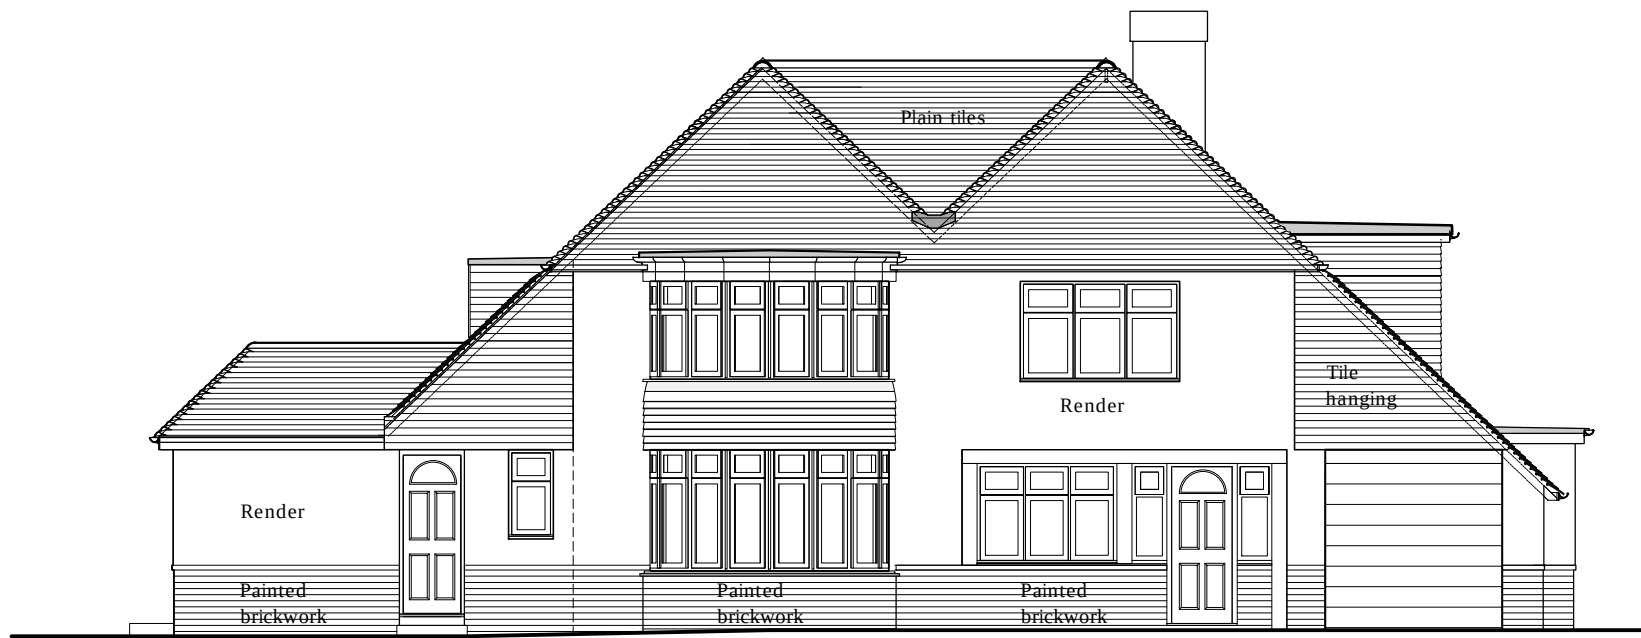


SOUTH (Front) ELEVATION
As existing
Scale 1:100

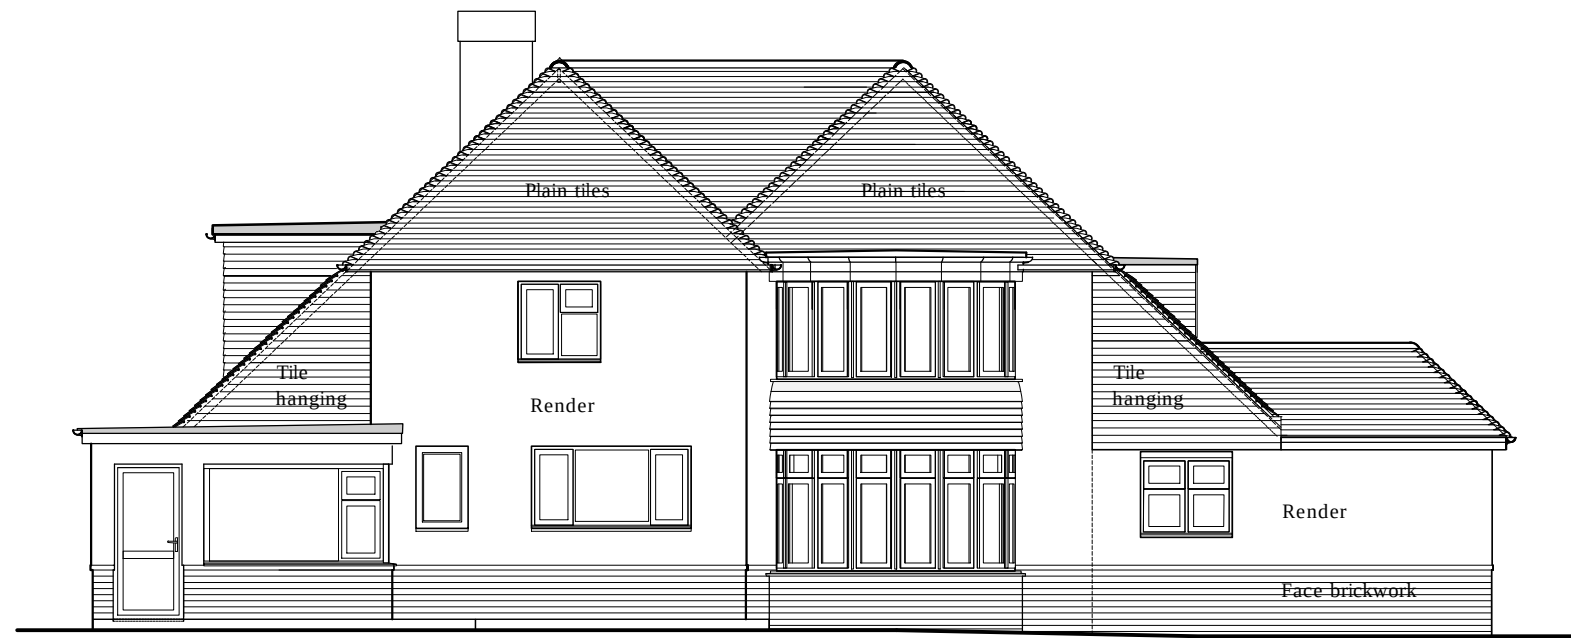


NORTH (Rear) ELEVATION
As existing
Scale 1:100

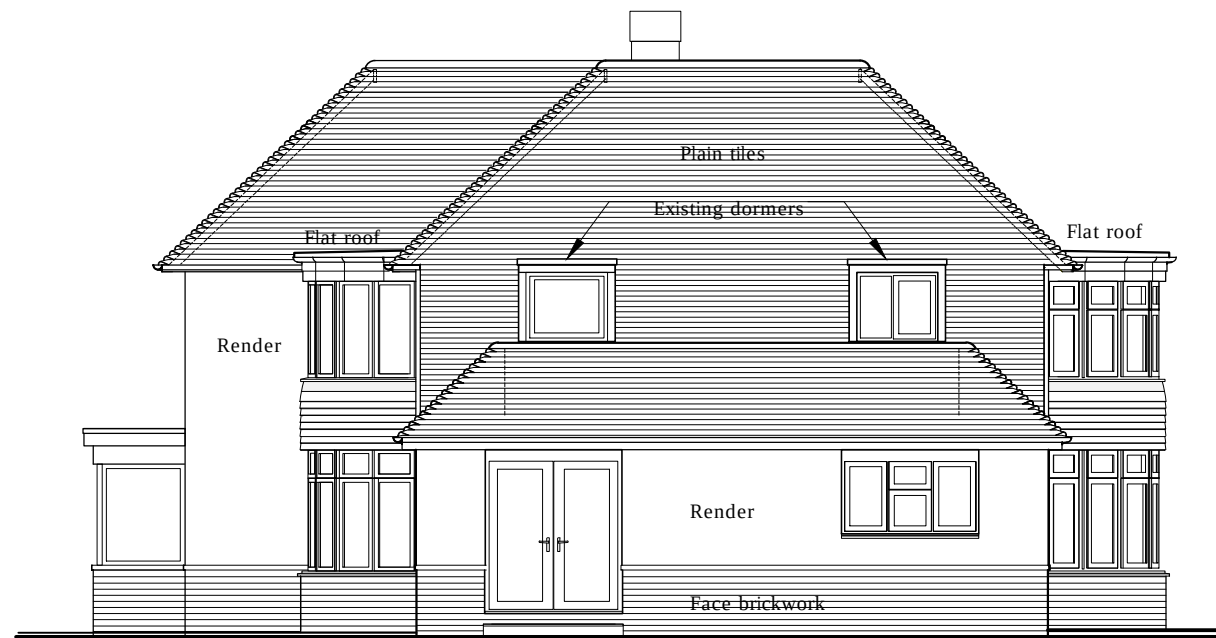


WEST (Side) ELEVATION
As existing
Scale 1:100

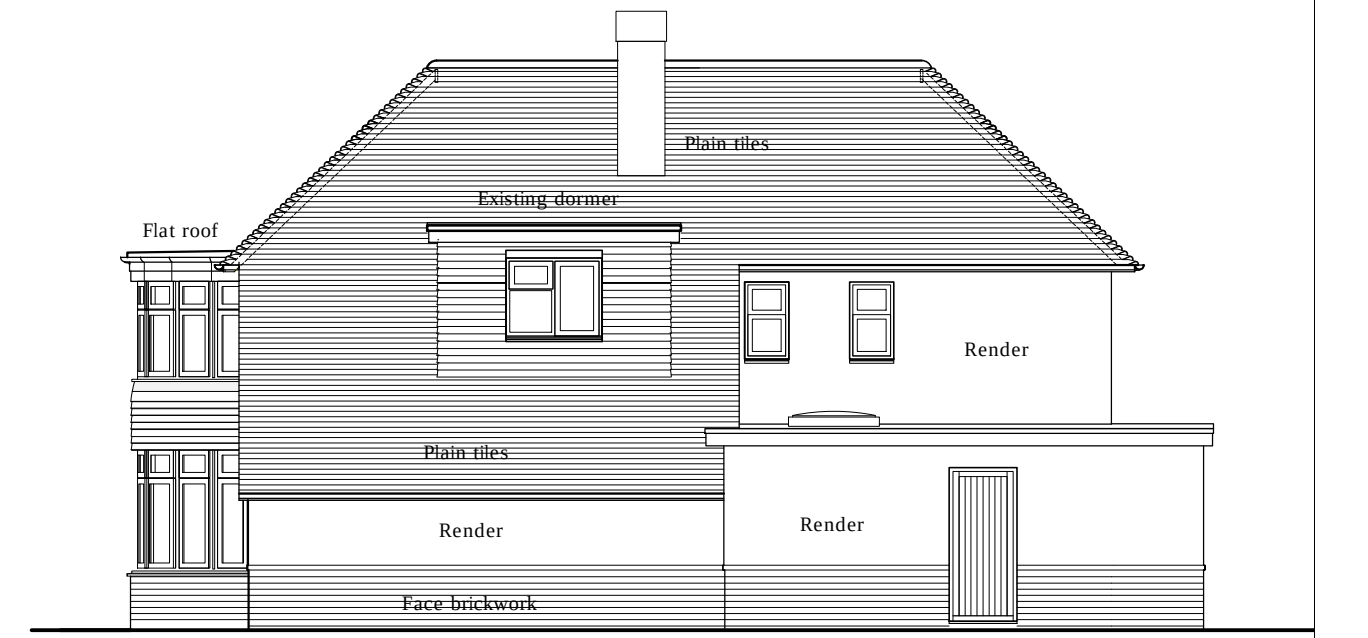


EAST (Side) ELEVATION
As existing
Scale 1:100

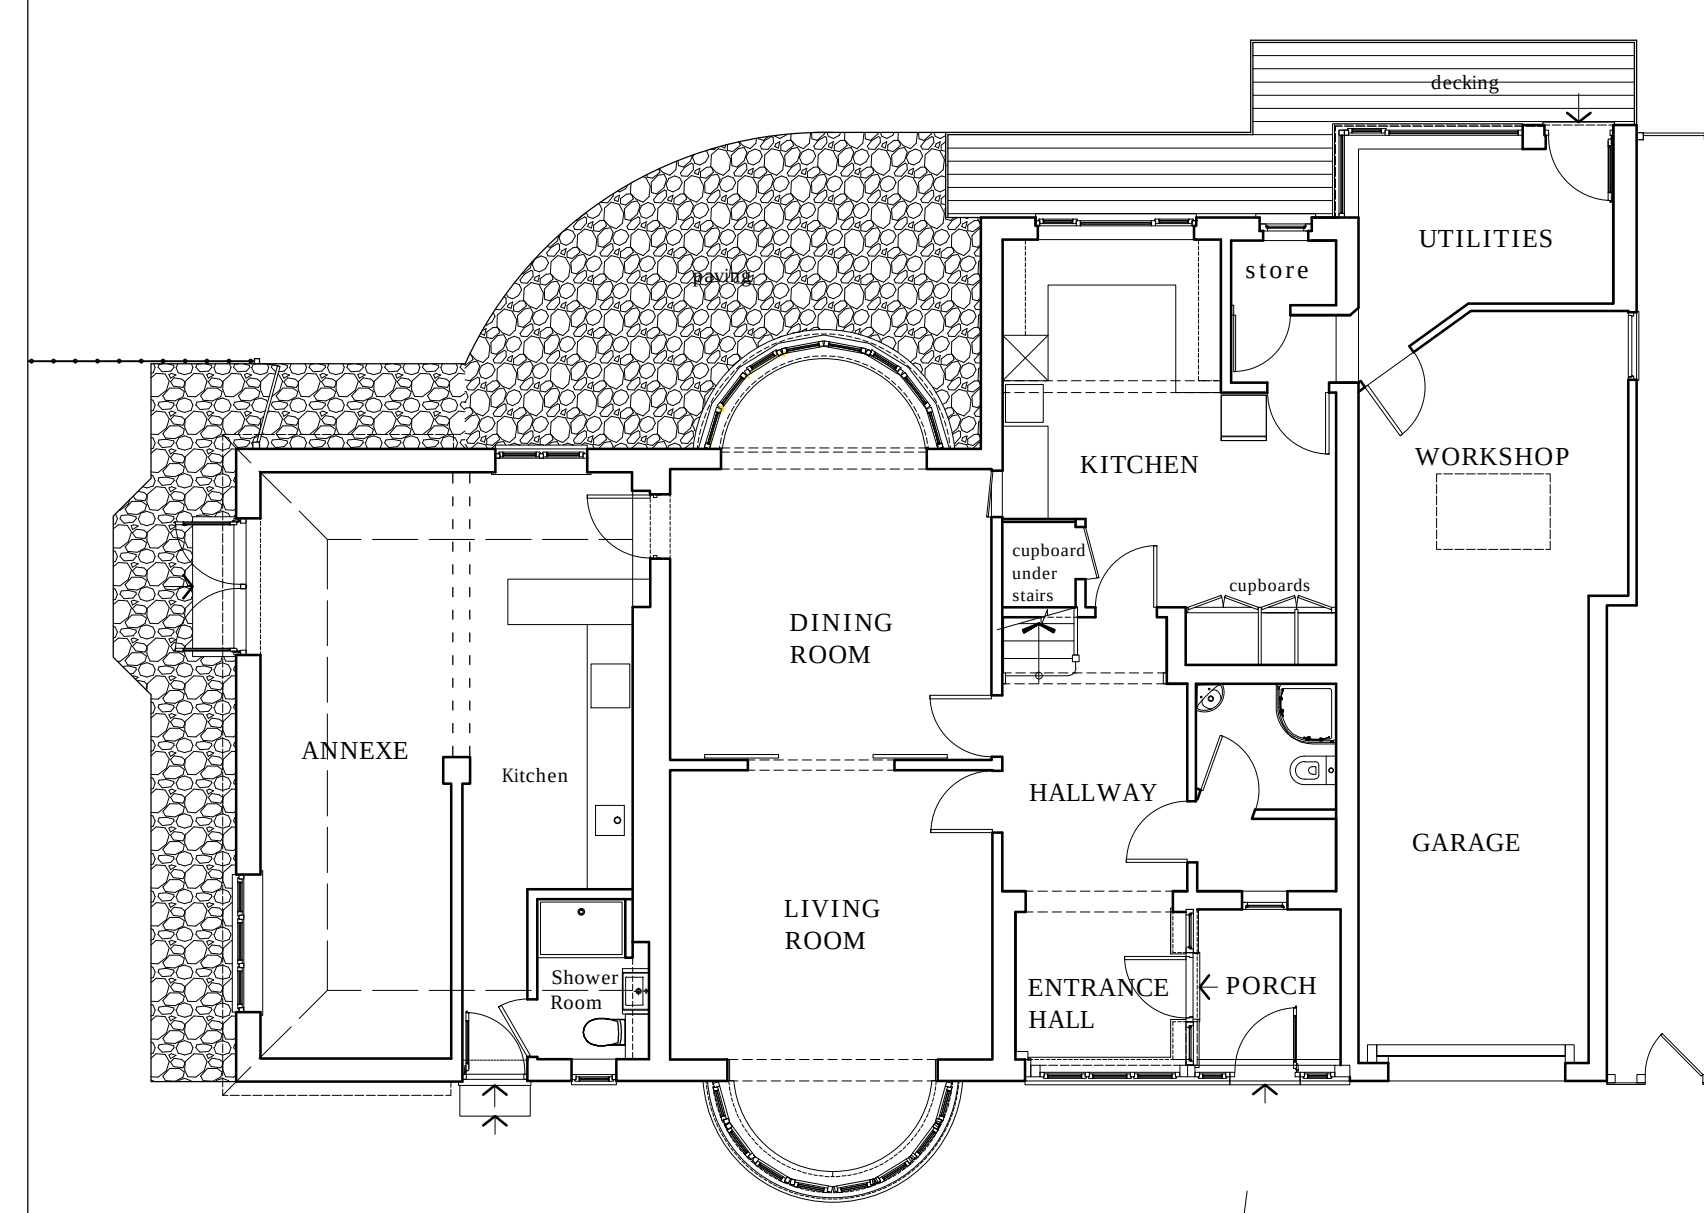


GROUND FLOOR PLAN
As existing
Scale 1:100

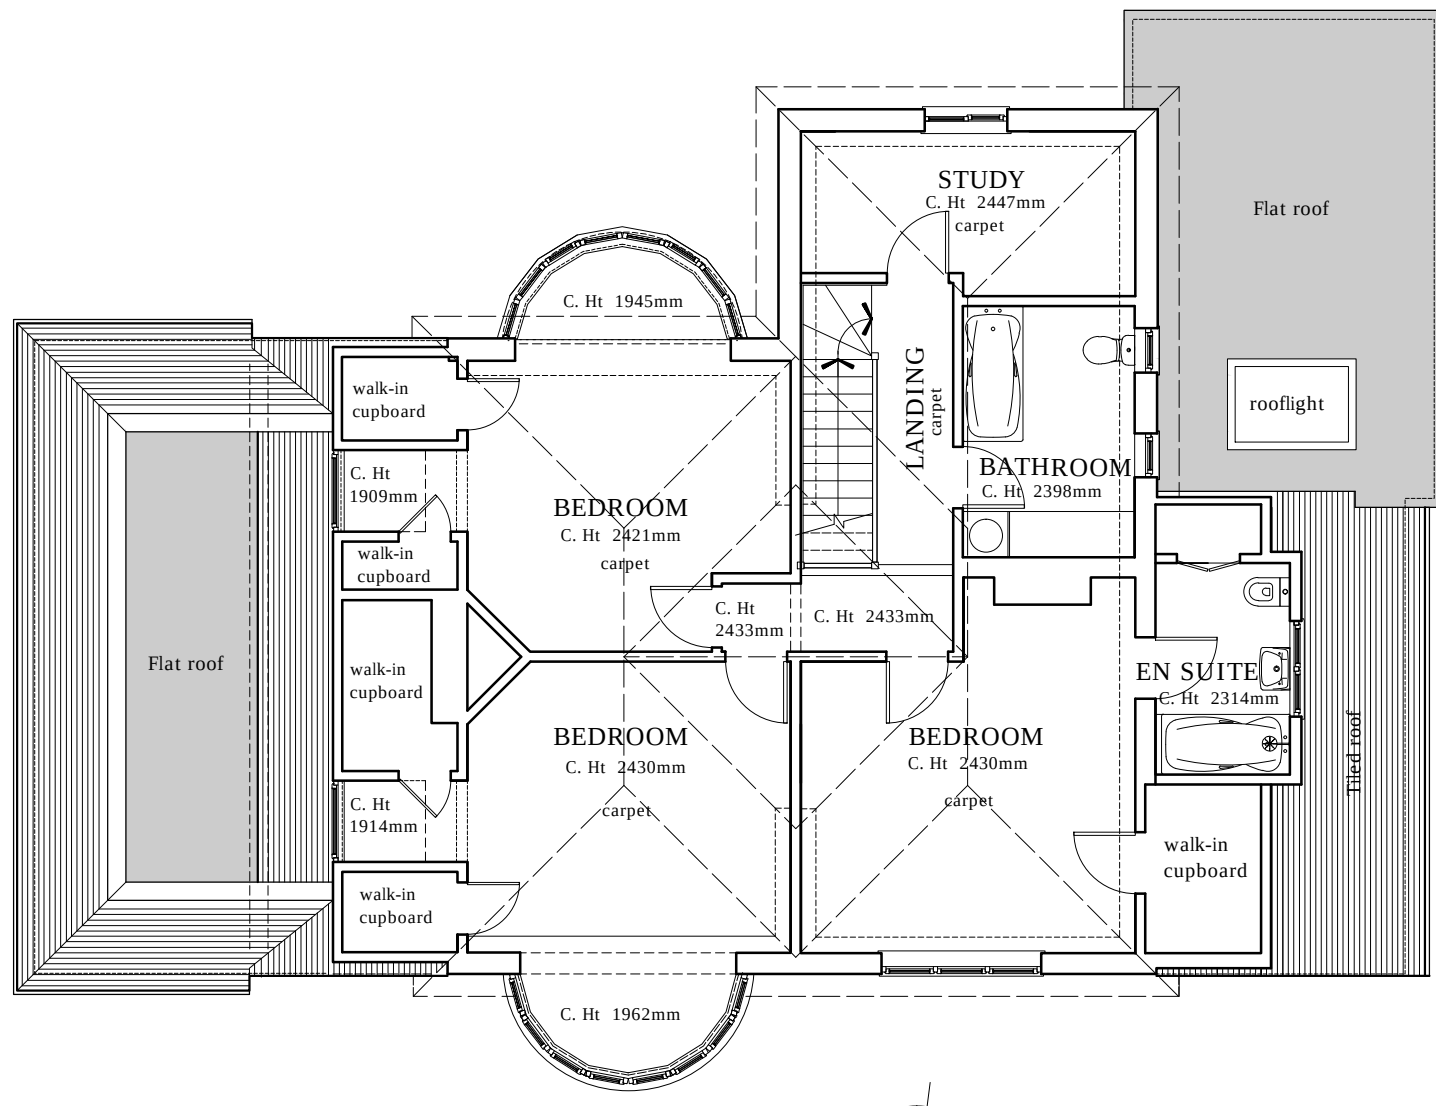

FIRST FLOOR PLAN
As existing
Scale 1:100

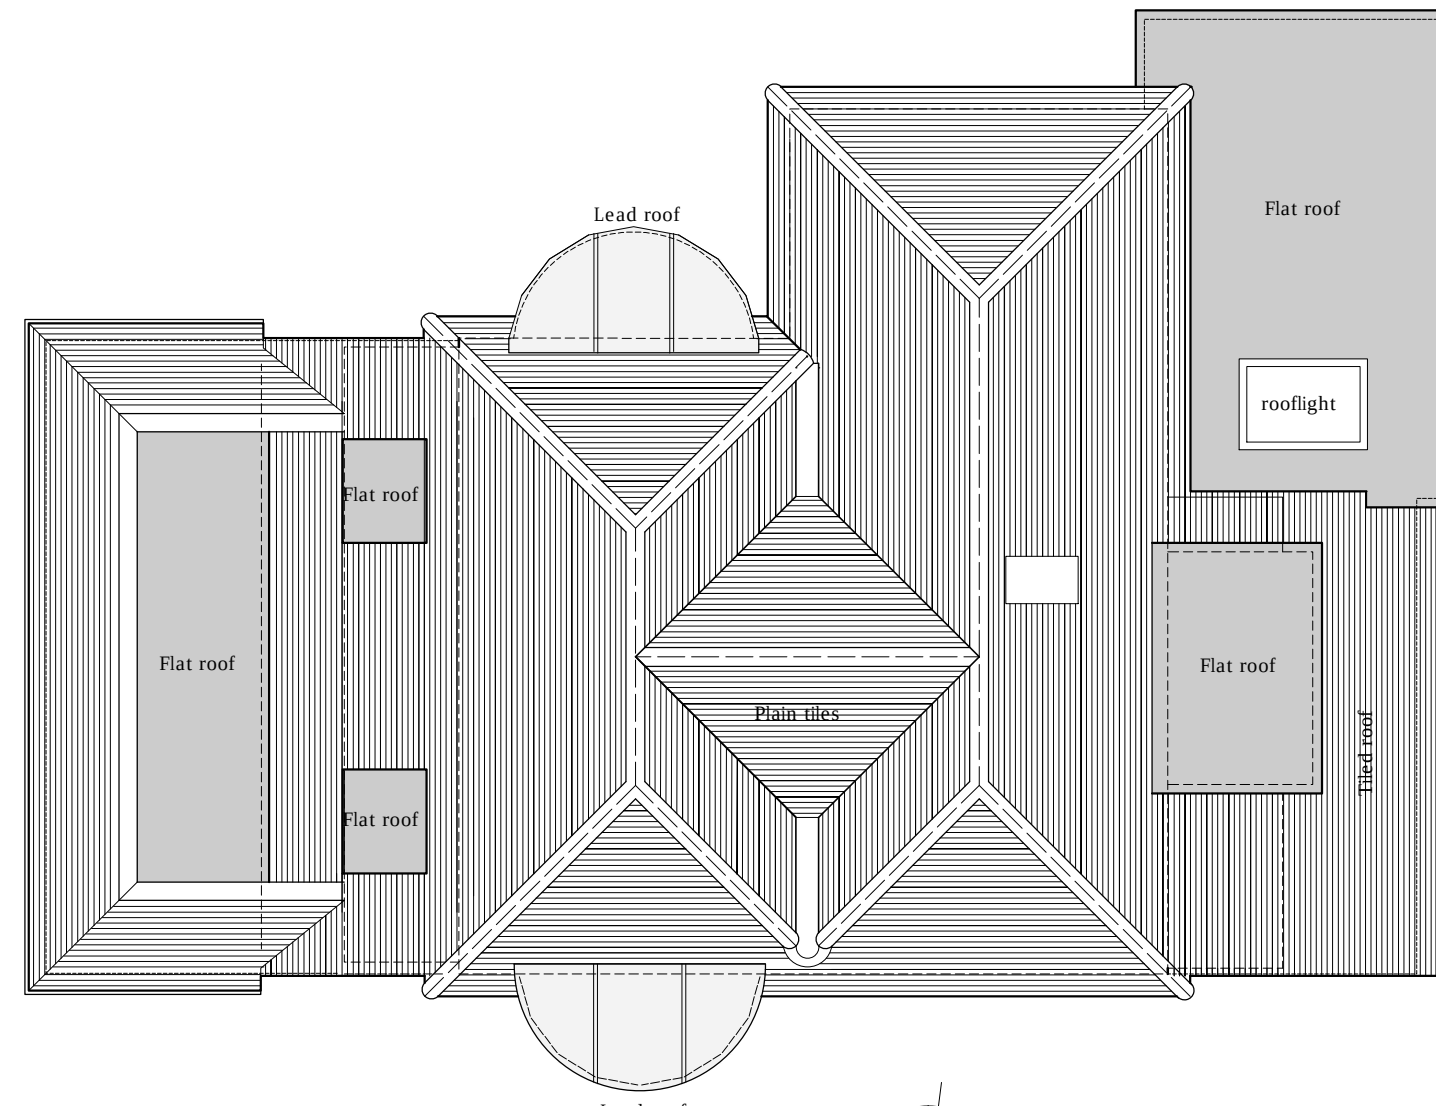

ROOF PLAN
As existing
Scale 1:100

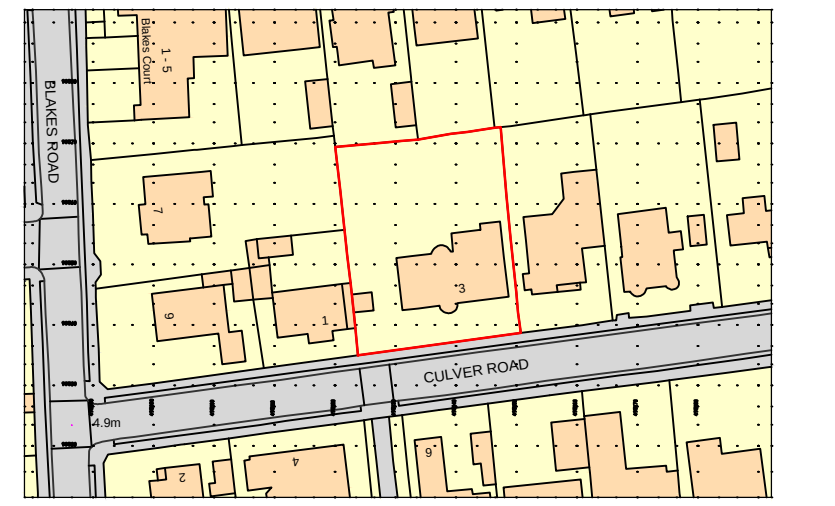

LOCATION PLAN
Scale 1:1250

NOTES
All dimensions to be verified on site prior to any shop or site works being commenced.
Any discrepancies to be reported to the Surveyor before any work is put in hand.
Do not scale from this drawing.
This drawing is to be read in conjunction with all relevant consultants and specialists drawings and details.

Rev		Rev	

Rev		Rev	

Rev		Rev	

EXISTING
APPLICATION for Certificate of Lawful Development (Proposed)
29.06.2020 Issued to Arun Planning
Status

29.06.2020
Issued to Arun Planning
Status

Drawing Title			
FLOOR PLANS & ELEVATIONS			
As existing			
Scale 1:100 and 1:500 as shown			Paper size A1
Drawn by MCH		Date June 2020	Rev.
Drawing No. C848PC/LDC/03			

Client Paul Buckley	
Job Title 3 CULVER ROAD, FELPHAM Proposed new dormer to existing pitched roof on side West Elevation.	

stuart radley
associates
Chartered Building Surveyors
Unit 5, Tropicana Building, George Street
Preston, Lancashire, PR1 2JH
Tel: 01773 420005
Fax: 01773 420007
e-mail: info@stuart-radley.co.uk