


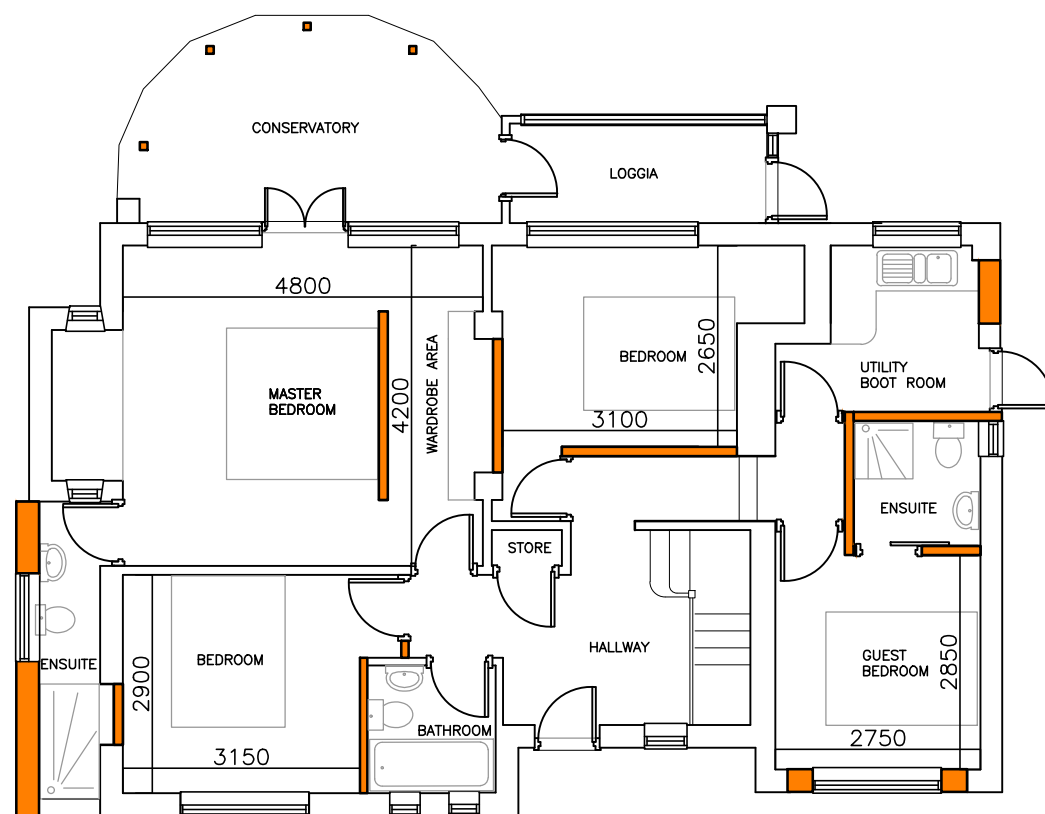


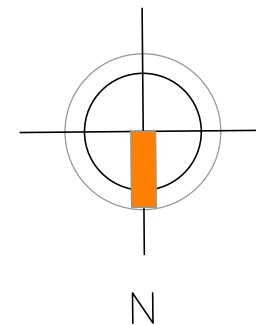

PROPOSED GROUND FLOOR PLAN 1:100

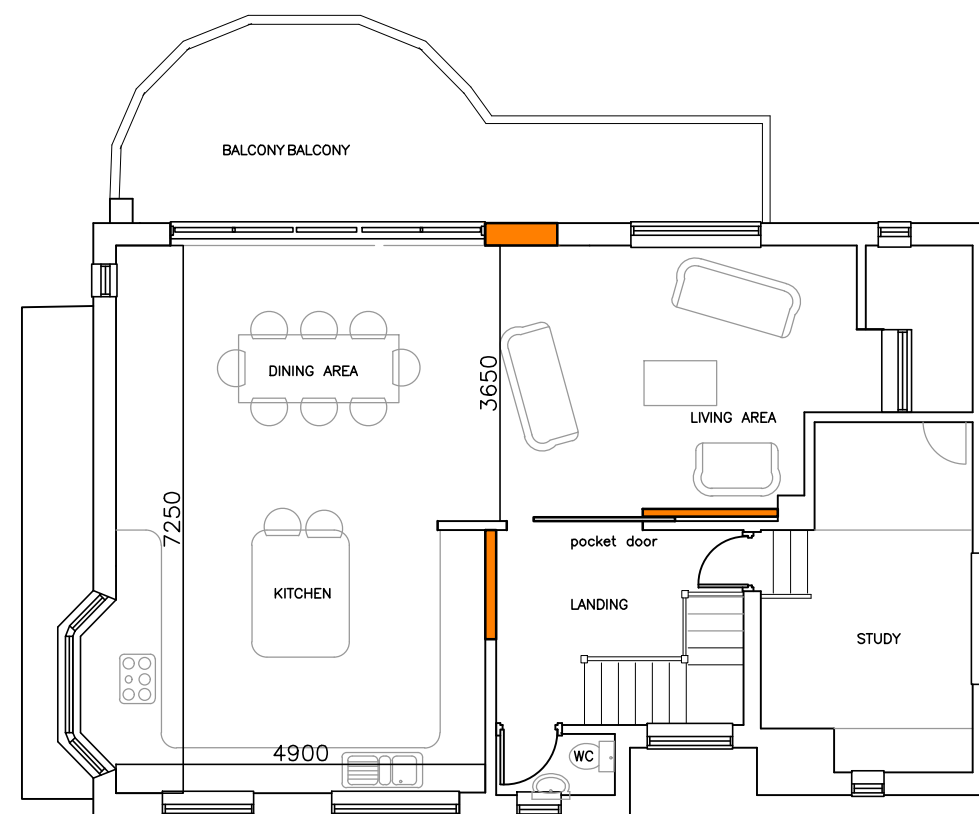

PROPOSED FIRST FLOOR PLAN 1:100

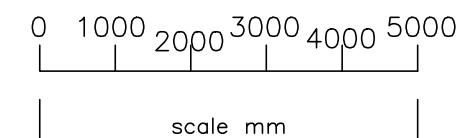

AMdesign

ARCHITECTURE DESIGN DEVELOPMENT
Leeza Aldis-Hobbs ARB RIBA SPAB

Mob: 07756 329400
e-mail: leeza@amdesignltd.co.uk

PROJECT
**4 DAVENPORT ROAD
FELPHAM
WEST SUSSEX
PO22 7JP**
PROJECT STAGE
PLANNING

DRAWING
**PROPOSED
PLANS**

DRAWING No
462/04

SCALE 1:100
DATE NOV 2025
DRAWN LA
CHECKED

paper size A3

LETTER	REVISION	DATE
This scheme is subject to town planning and all other necessary consents. All dimesions and levels to be checked on site. This drawing is to be read in conjunction with other relevant drawings and documents. Report all discrepancies to the Architect before work commences. AM Design is the trading name of AM Design Ltd © AM Design Ltd. All rights reserved.		