

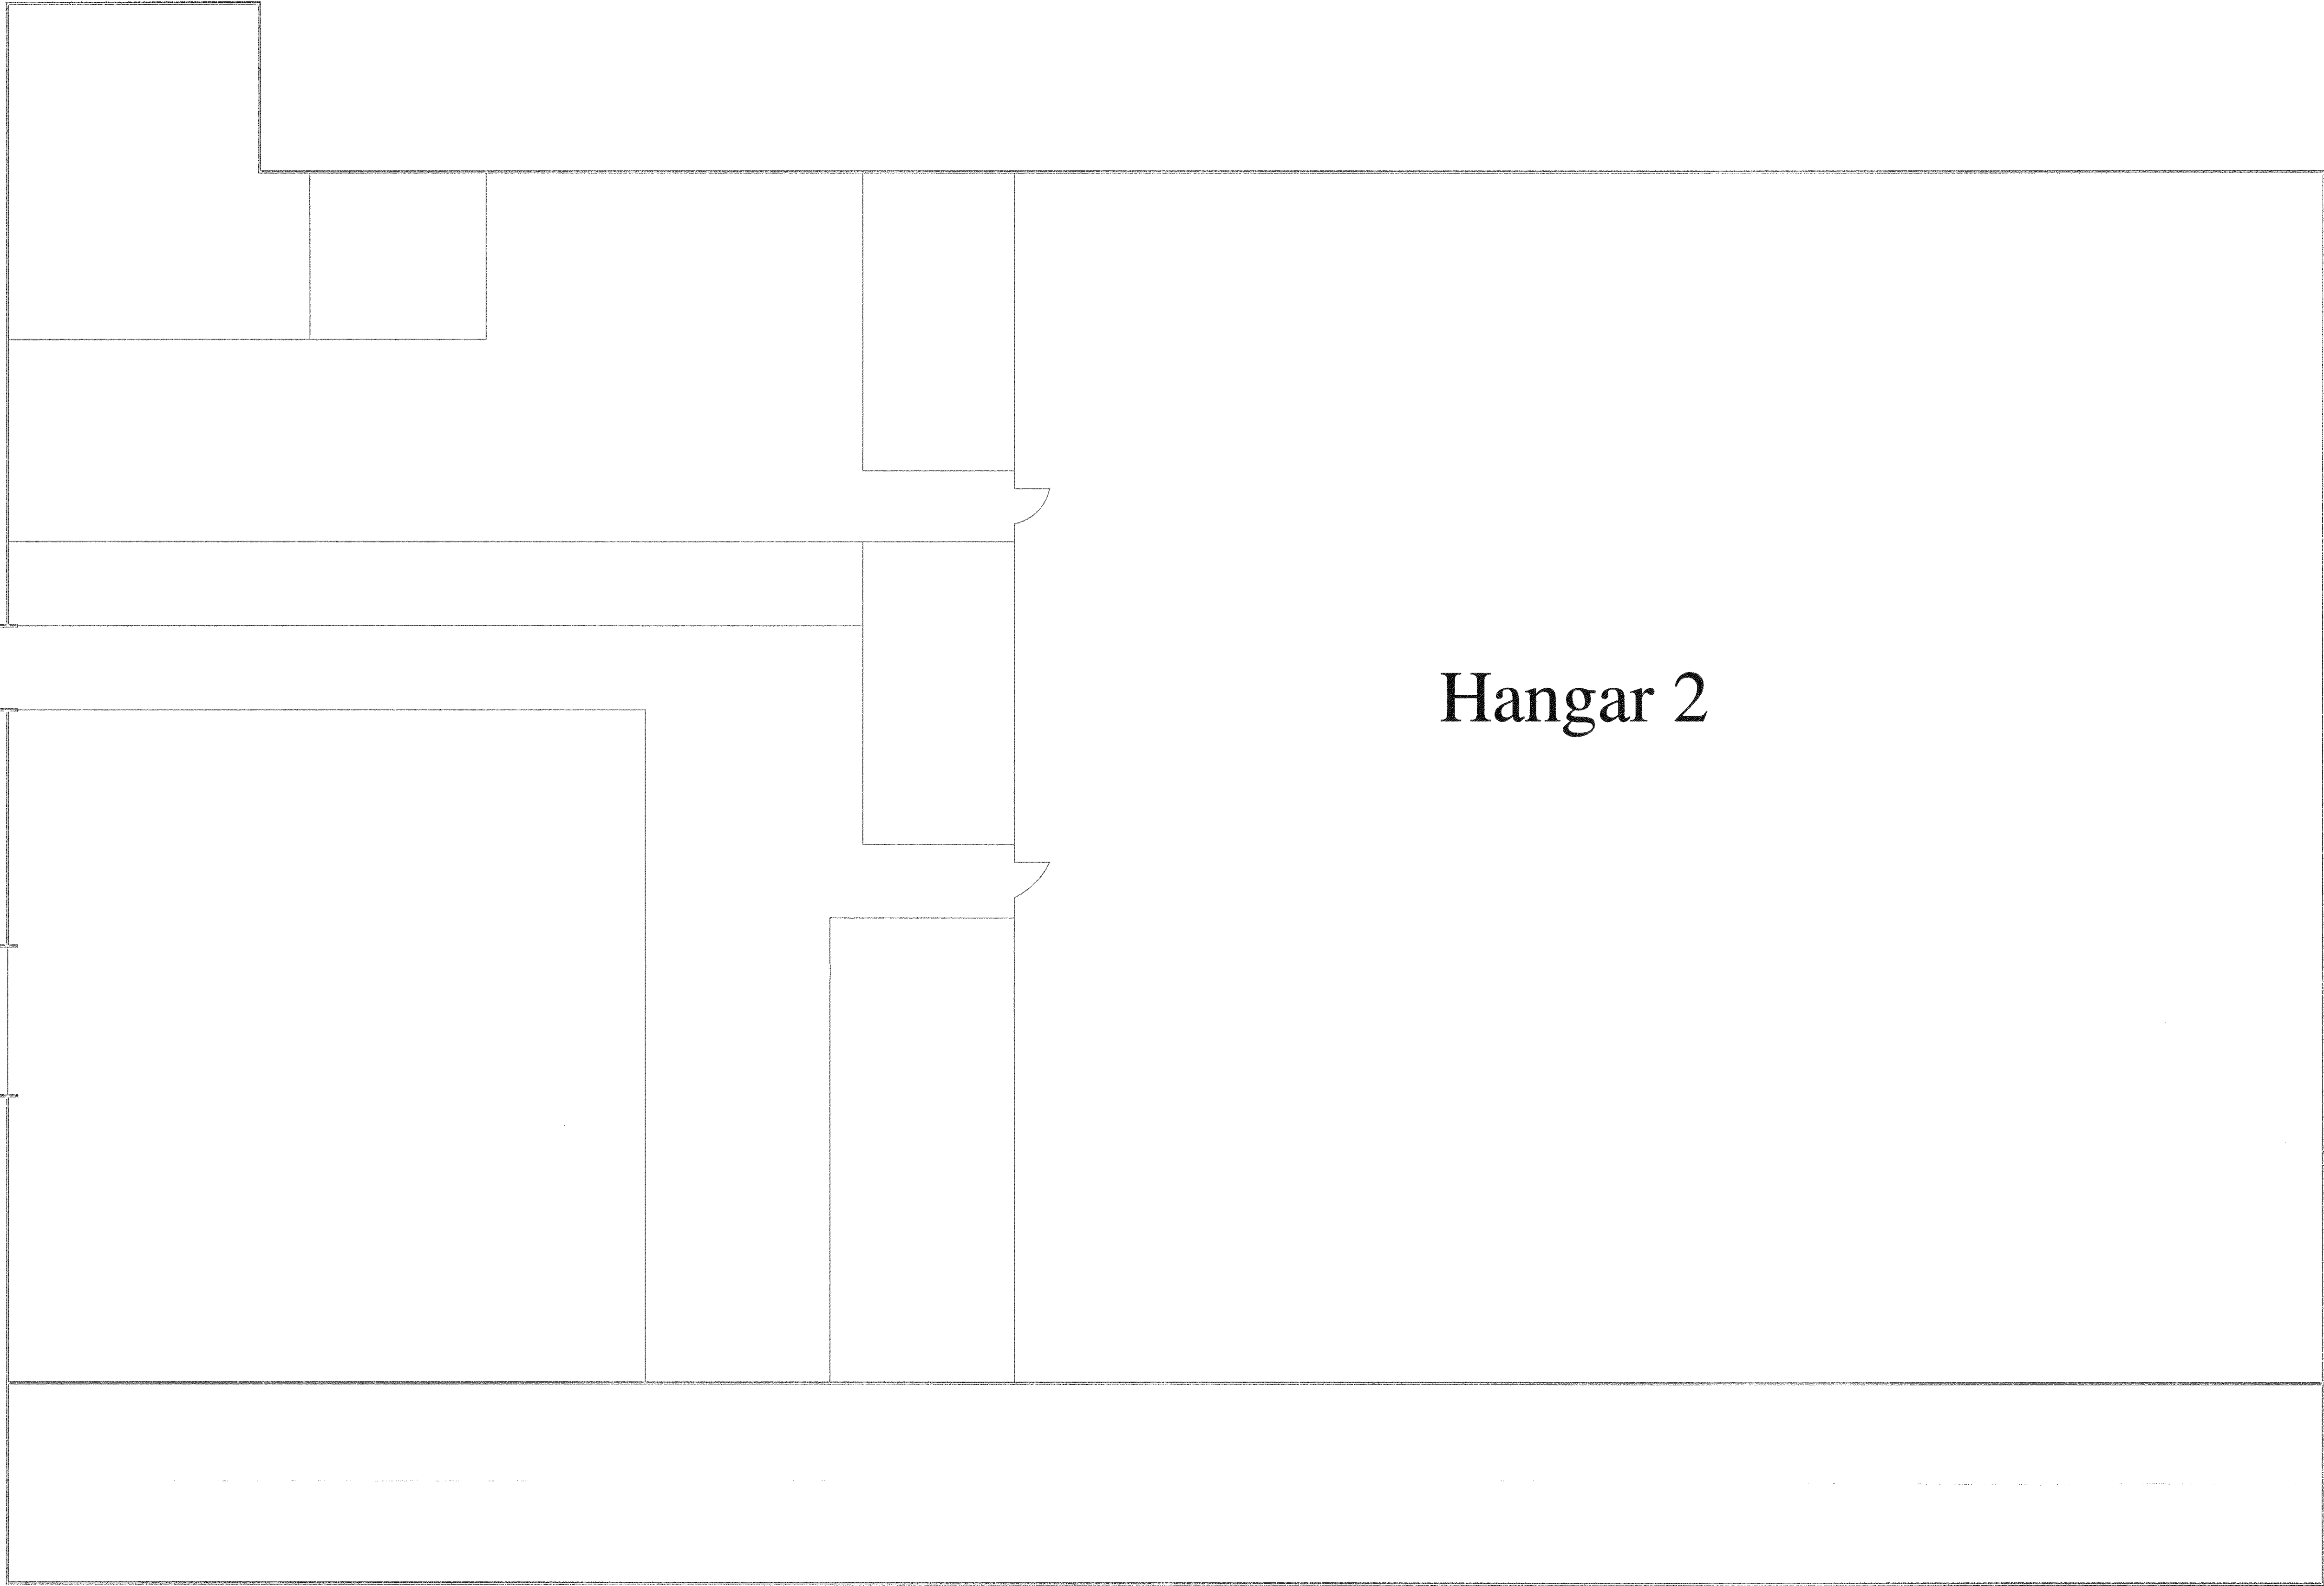


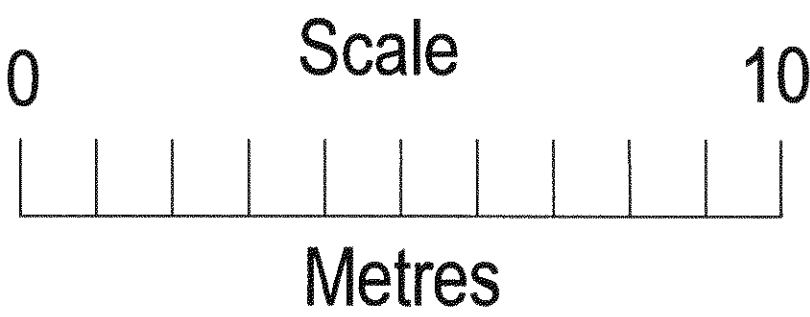

Hangar 2

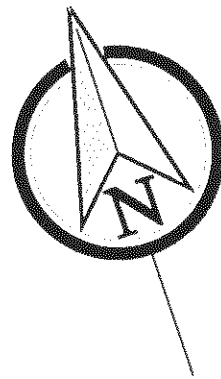

Revisions			Notes	GRUNDON Grundon Waste Management Ltd Estates Department, Grange Lane Beenham, Berks, RG7 5PY Tel: 01189 714040 estates@grundon.com	Scale 1:100 @ A1	Date JUNE 2013	Drawn By MG	Checked By VB	Project FORMER TARMAC TOPBLOCK, FORD	
Issue	Comments	Date			This drawing is the property of Grundon Waste Management Ltd and must not be used or copied without prior written consent © Ordnance Survey Copyright Licence No 100039885					Title FLOOR PLAN (HANGAR 2)
										Drawing No DG/ES/FOR/CLD/06