
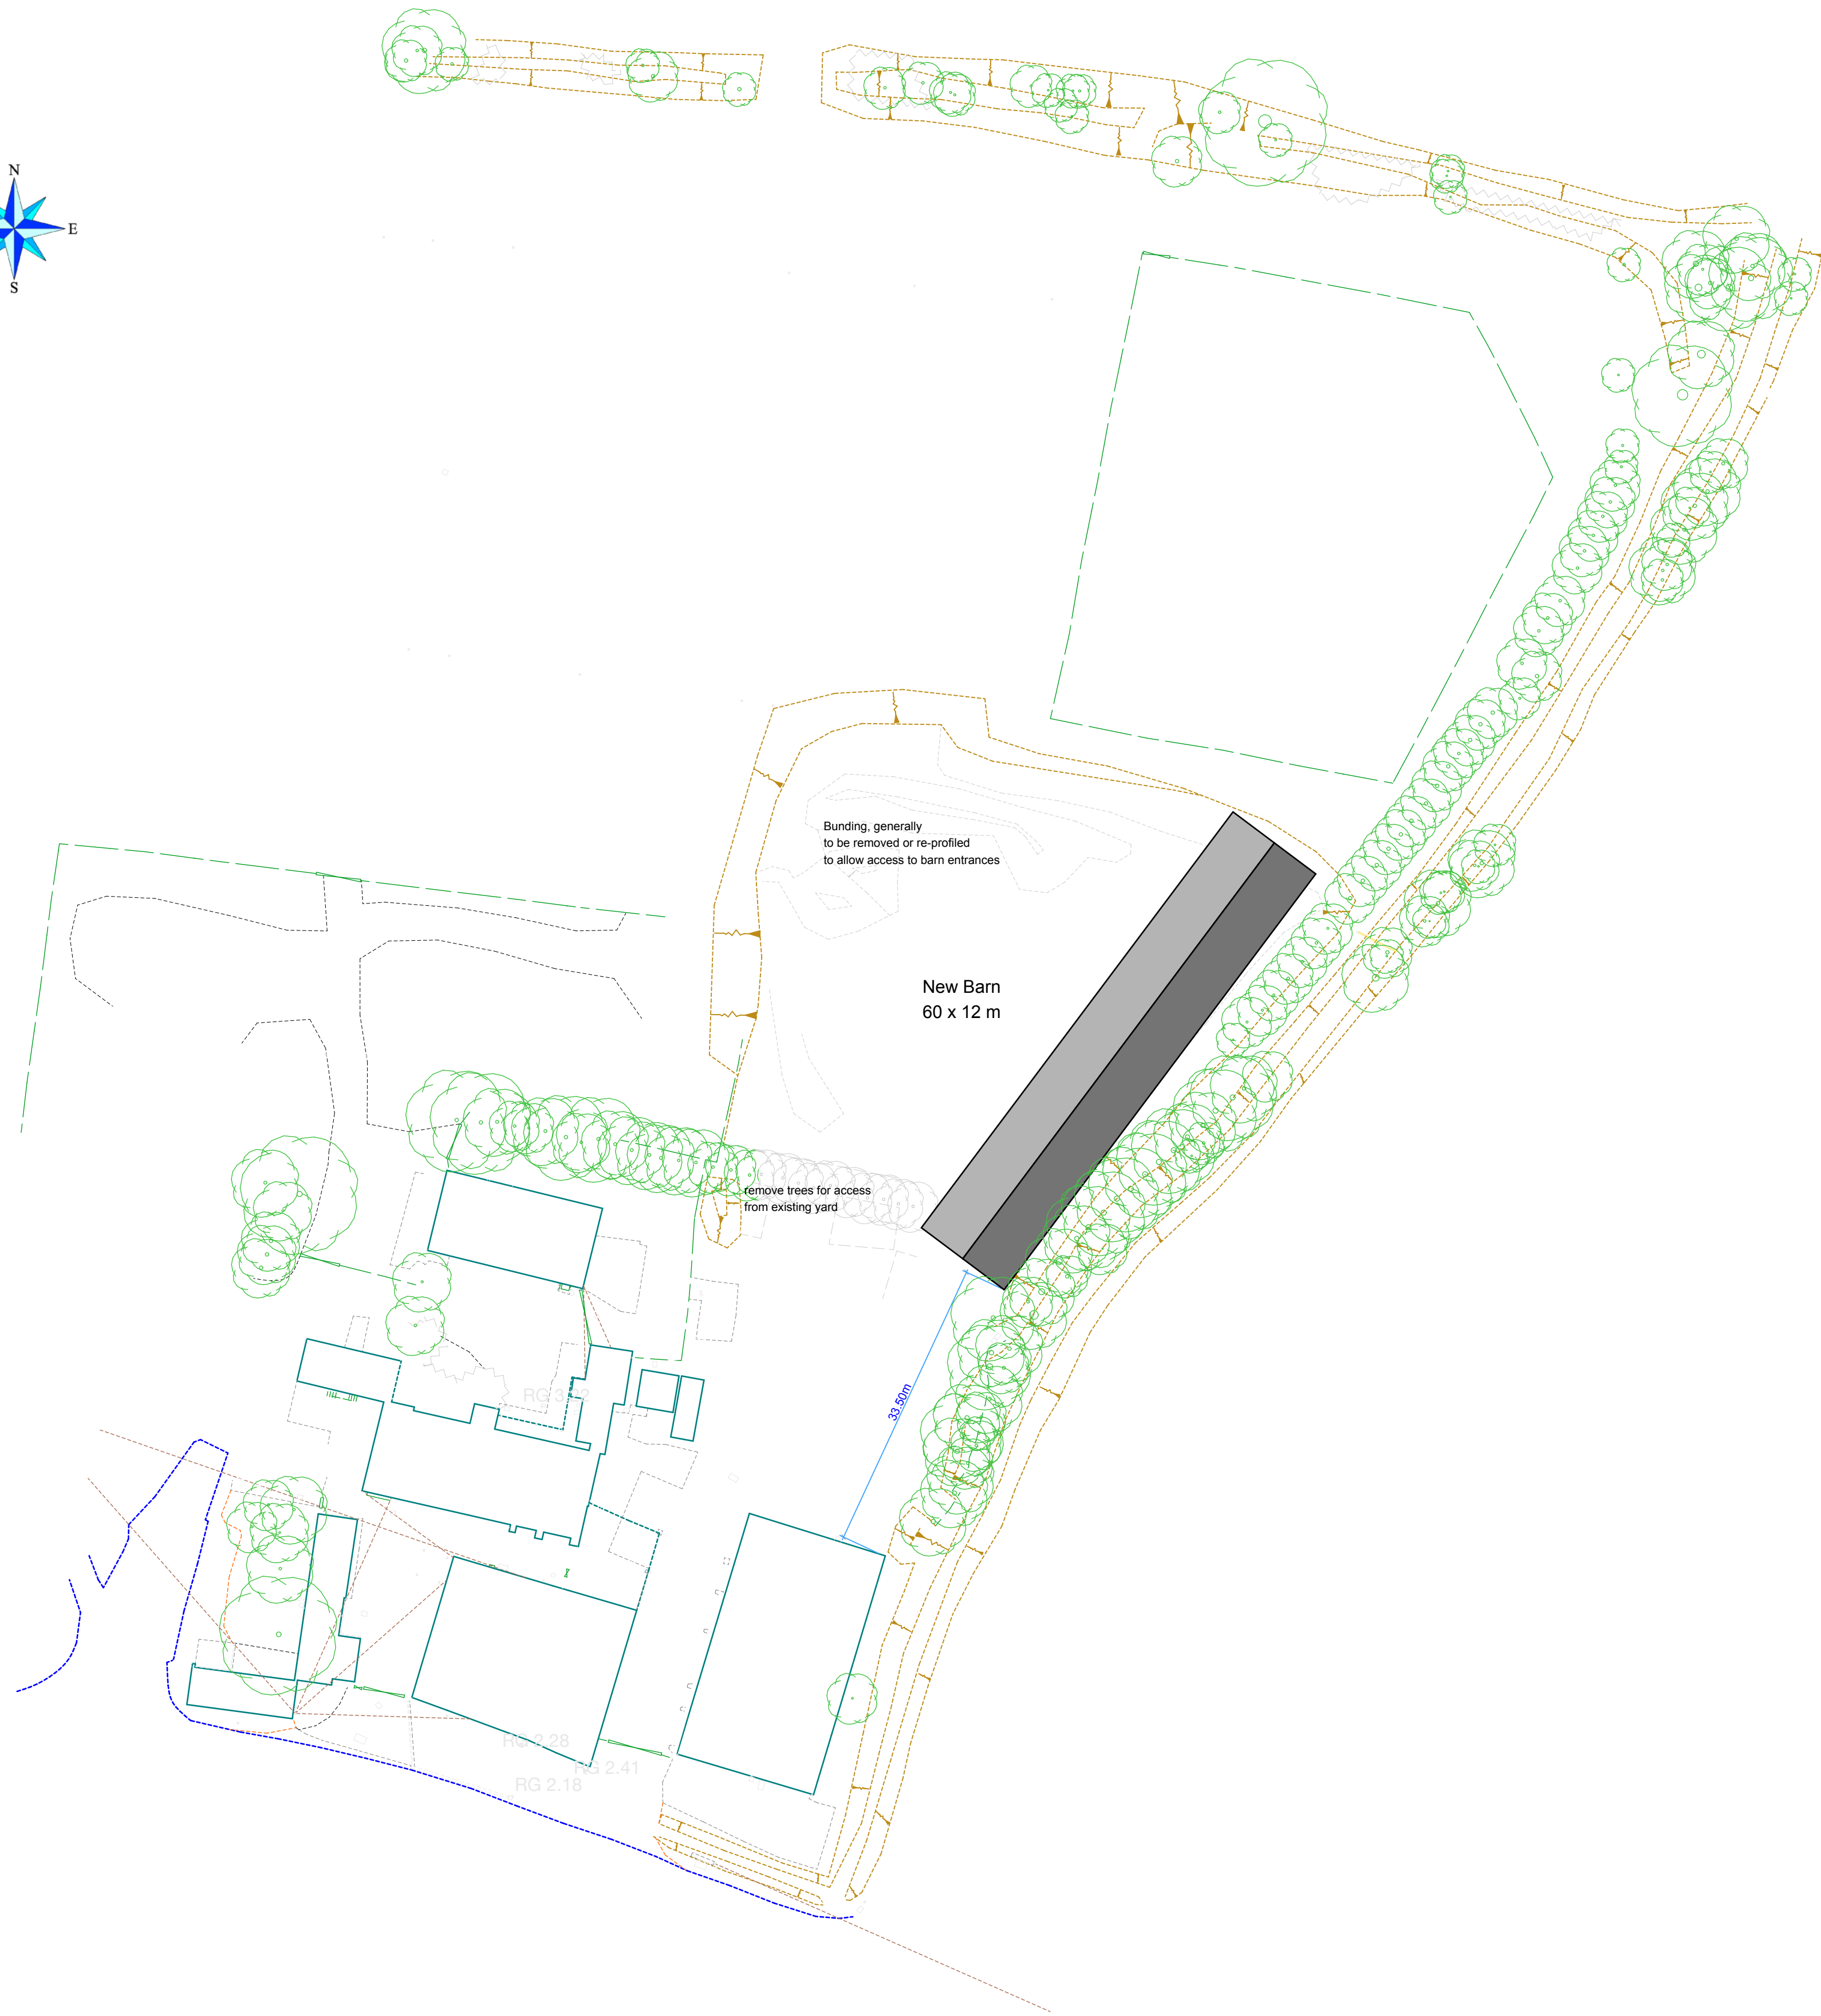
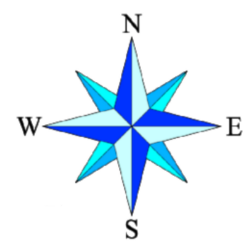


Metres

BLOCK PLAN 1:500

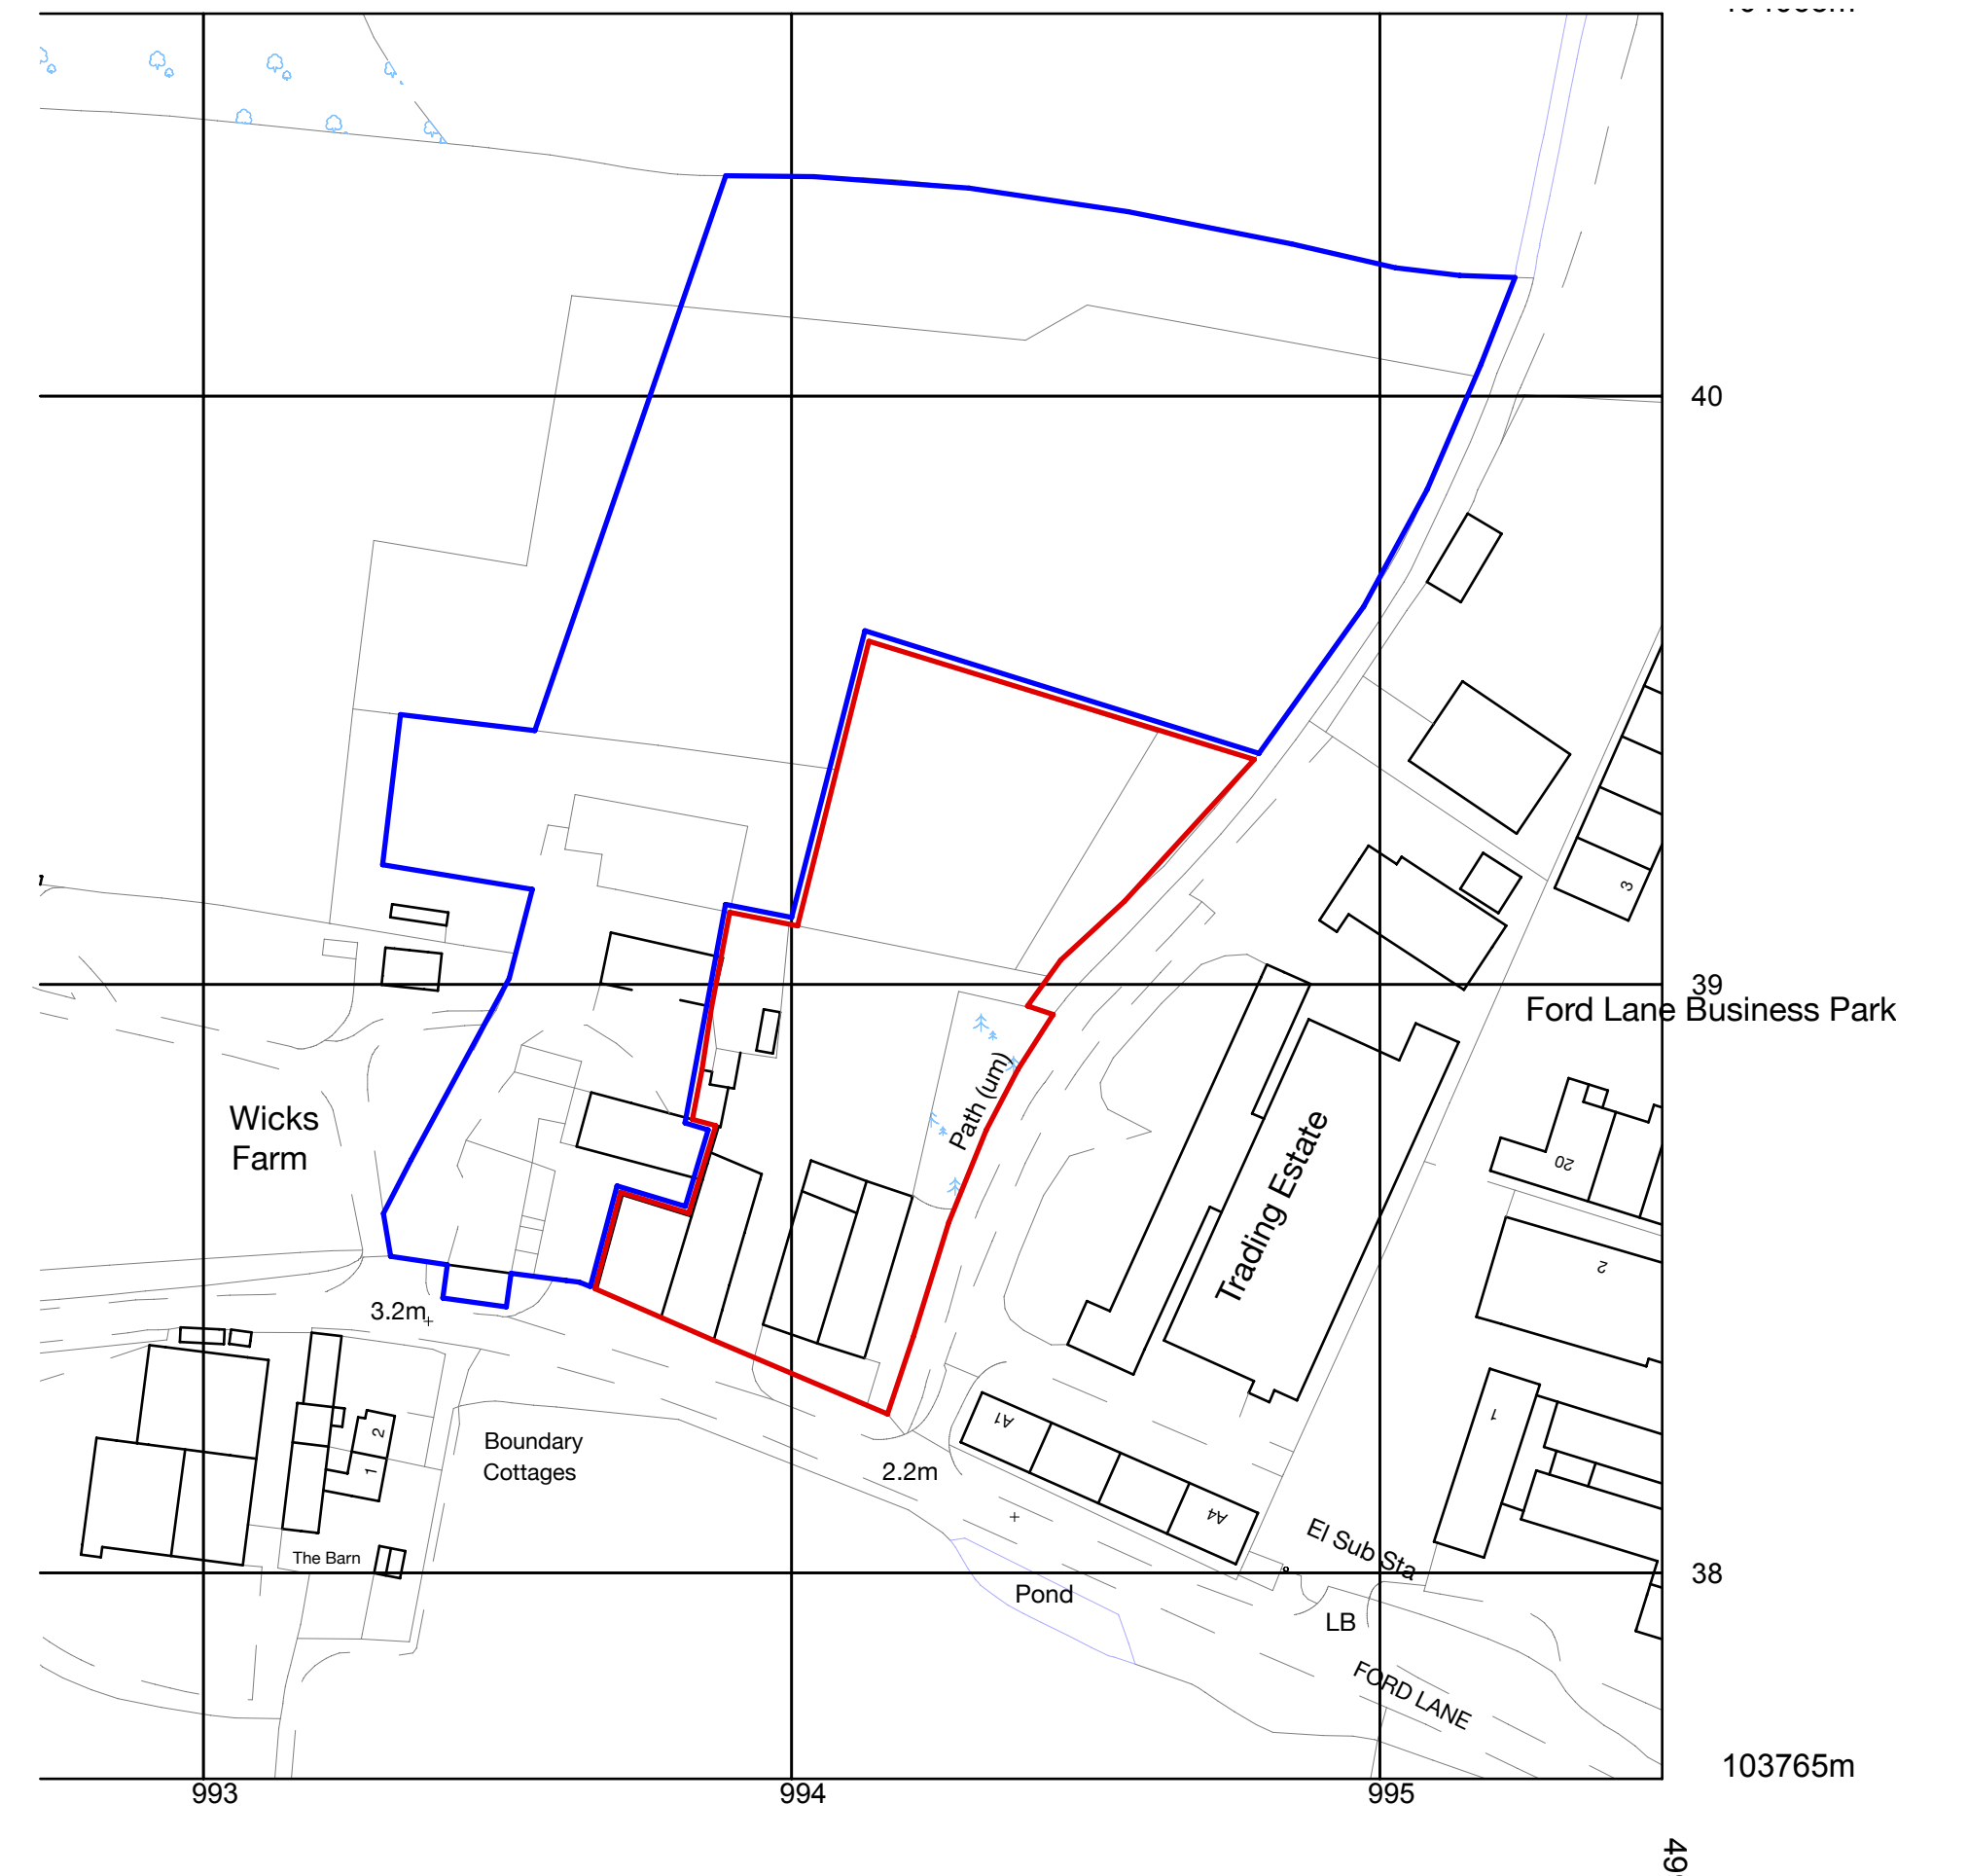

LOCATION PLAN 1:1250

Revisions:
A Dec 18 General Update



Chartered Surveyors

Norton Studio, School Lane
Arundel, West Sussex
BN18 9DR
tel: 01903 885444



email: info@af-fuller.co.uk
www.andrewfuller.co.uk

Job Title
New Barn
Wicks Farm, Ford Lane
Ford BN18 0DF
Client
Stock Estate Partnership

Drawing Name
Site Plans

Drawing Status
Planning

Drawn by
AF
Date
July 18
Checked by

Date

Drawing Scale
1:500 1:1250 at A1

Drawing No
16935/05
Status

Revision
A

© Crown copyright and database rights 2018 OS 100035409
Reproduction in whole or in part is prohibited
without the permission of Ordnance Survey.

This drawing is the property of Andrew Fuller Associates and is not to be copied reproduced, retained or disclosed to any unauthorised person either wholly or in part without prior consent. Do not scale from this drawing except for Planning purposes. Use all figured dimensions only. All figured dimensions to be checked on site prior to construction. All discrepancies, errors and omissions to be reported to Andrew Fuller Associates prior to construction. Layout and dimensions of existing building to be checked on site.