




NOTES:
This drawing has been produced solely for PLANNING DESIGN.
It is not to be used for any other purpose without the written consent of mf designs ltd.
Any details shown are indicative only.
Drawing based on survey drawing by Snow Colgate aug 02015, 1070
This drawing is the copyright of mf designs ltd.

REVISIONS	
ISSUED FOR	PLANNING

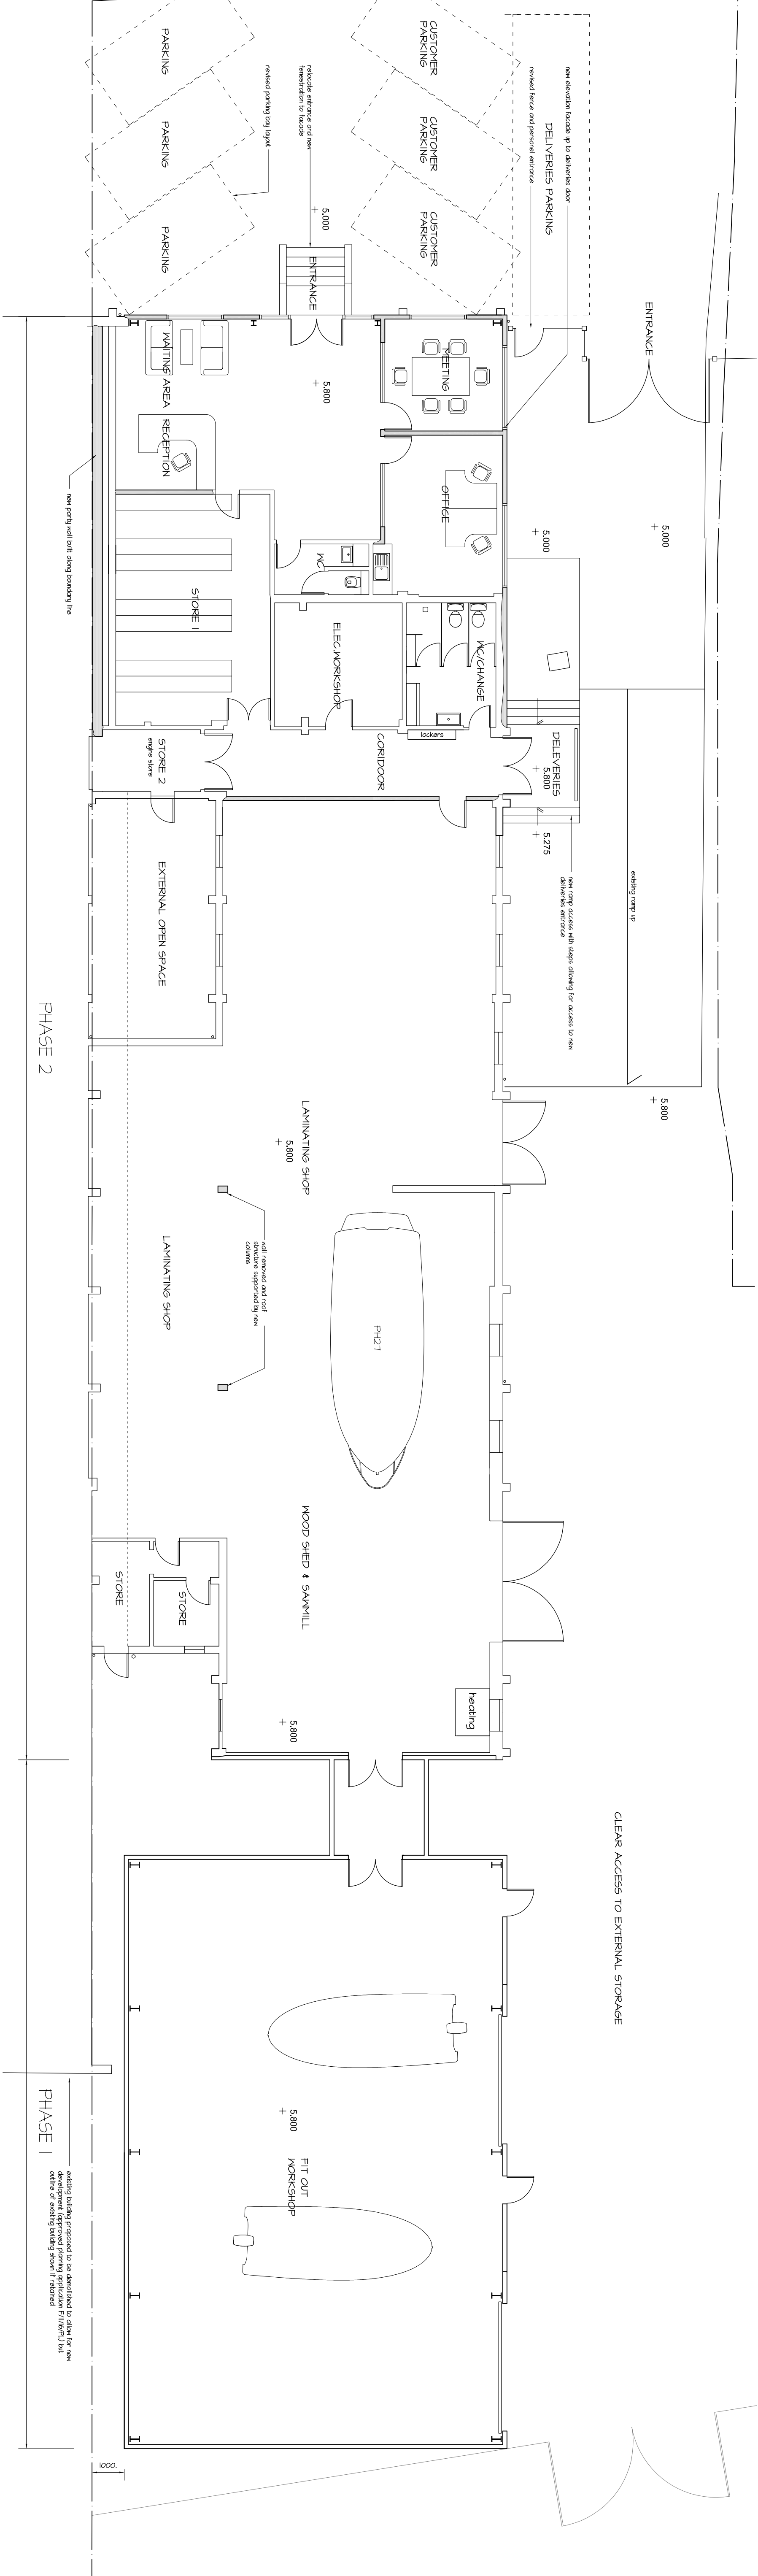

PROPOSED GROUND FLOOR PLAN



mf designs ltd

Chartered Architects

36 Grove Road • Hurst • Hampshire • RG9 1JG
Director: Martin Fowler BBA • Co-Registration No: 677273

t: 02382 479597
e: info@mfdesigns.co.uk



PROJECT
REDEVELOPMENT
ORKNEY BOATS SITE
FORD LANE BUSINESS PARK

DRAWING TITLE
PROPOSED FLOOR PLANS
PHASE 2

DRAWING SCALE	SHEET SIZE	DATE	LOG NO.
1:100	A1	10/04/2019	3186

DRAWING NUMBER

3186_P_23