




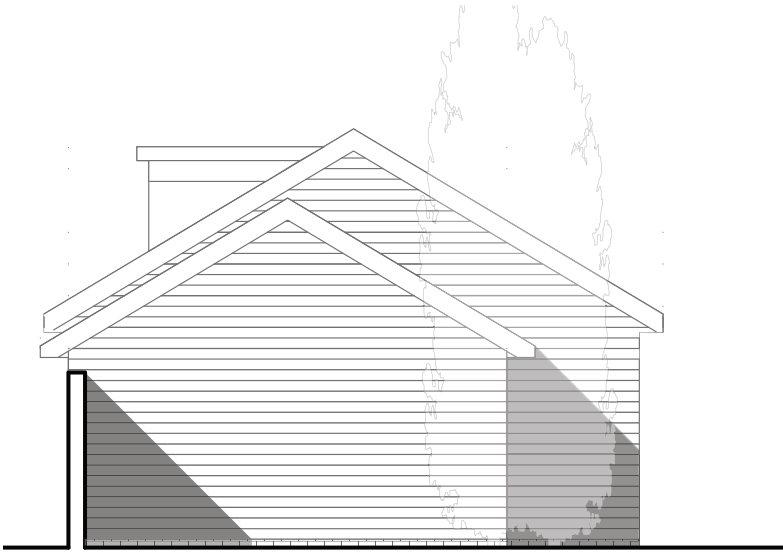


North Elevation (Store) 1:100

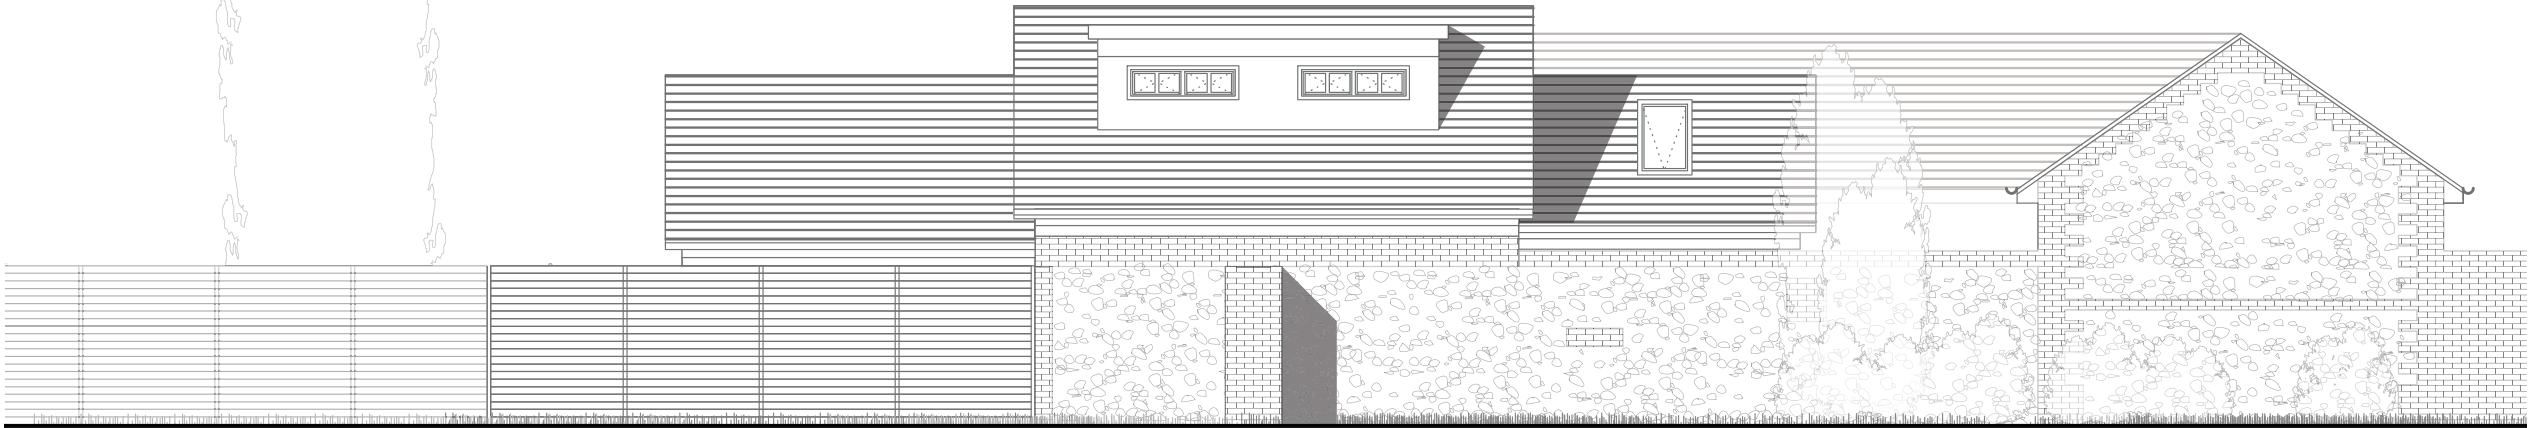

East Elevation (Store) 1:100

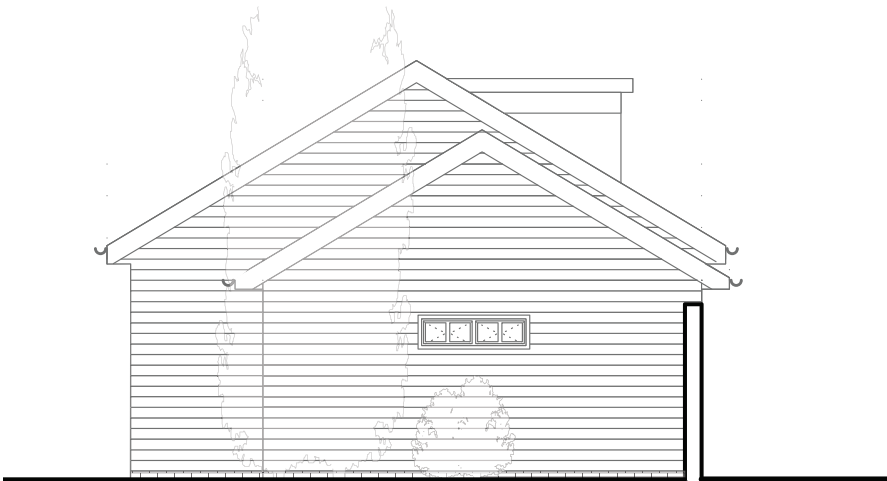

South Elevation (Store) 1:100

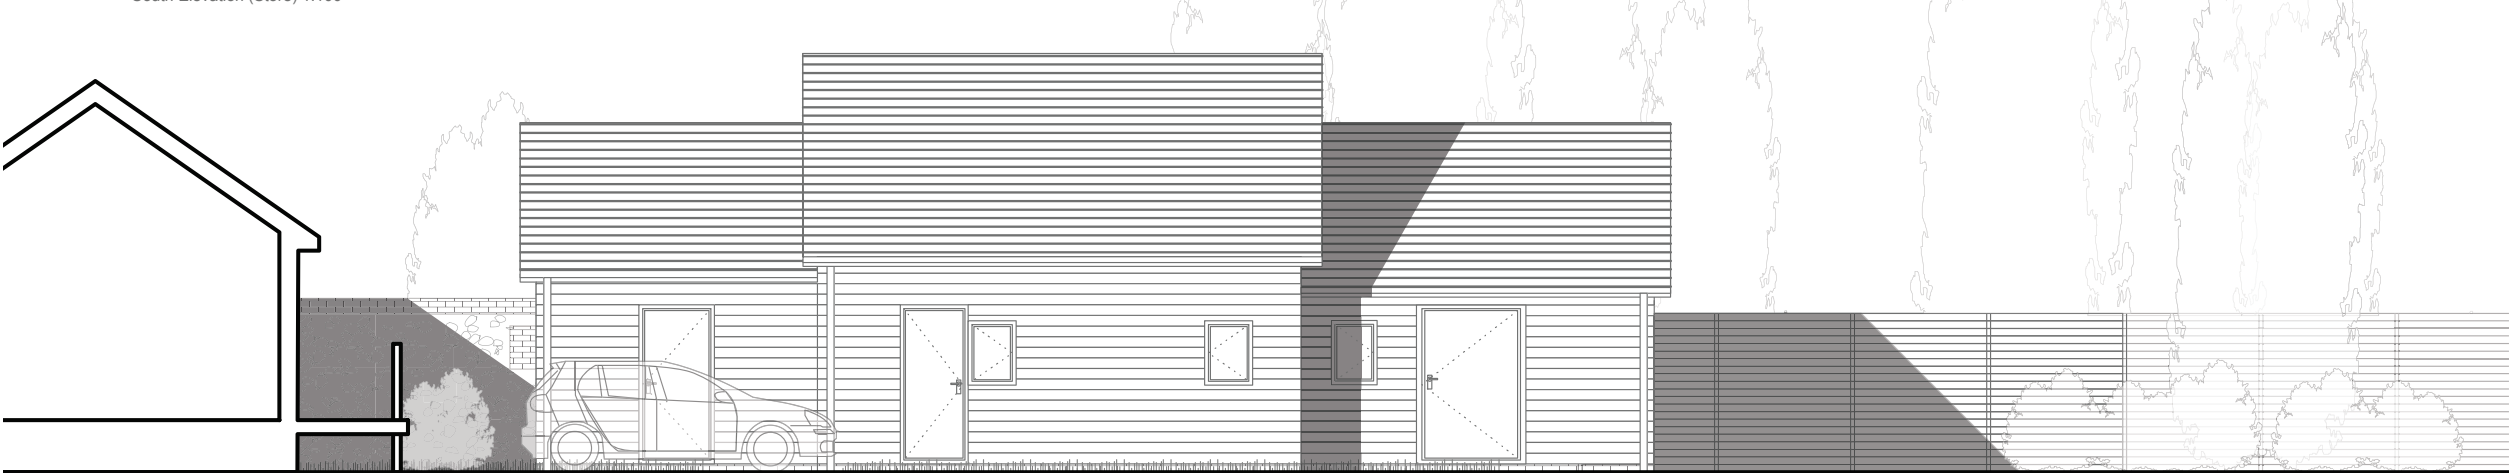

West Elevation (Store) 1:100

Job Number: 037
Title: Mill Studio
Client: Mr P Ottey
Date: July 2012

Scale: 1:100 @ A3

Drg.No. ADS-004A

Drawn by NJH

Drawing Title Existing Elevations (Store)

Checked by .

Date 12.07.12