



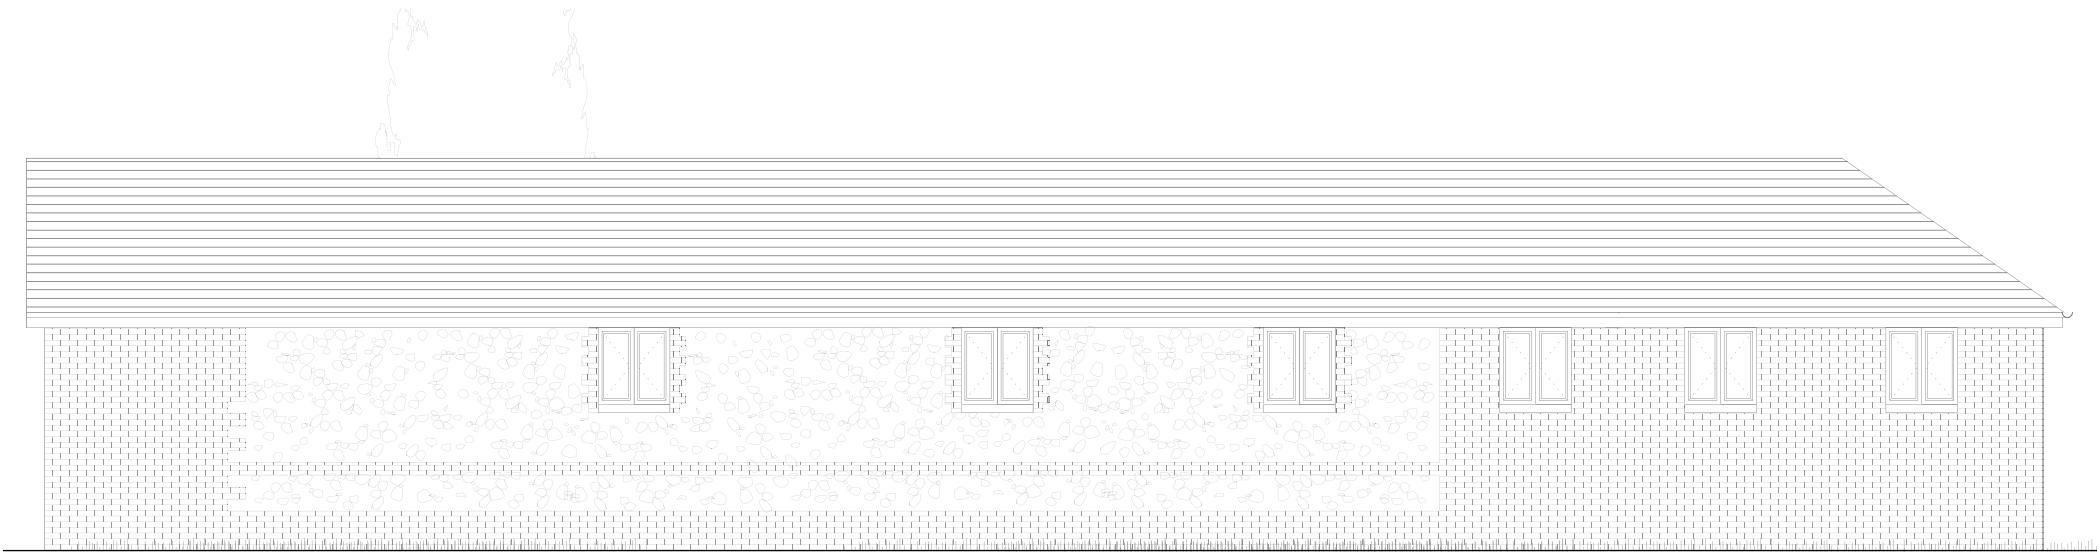


North Elevation (Studio) 1:100

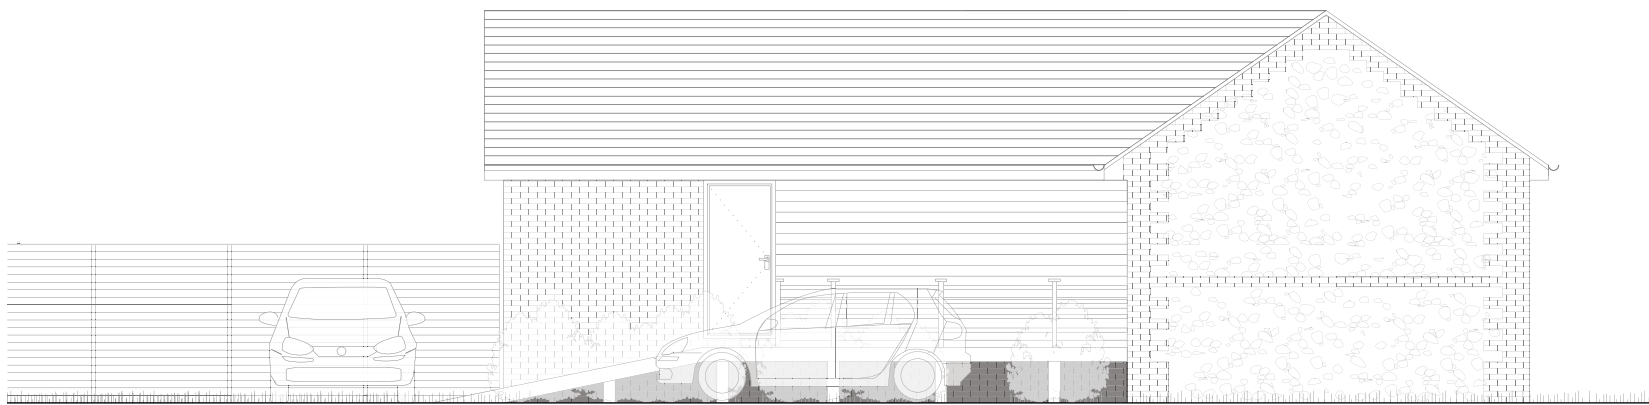

East Elevation (Studio) 1:100



South Elevation (Studio) 1:100

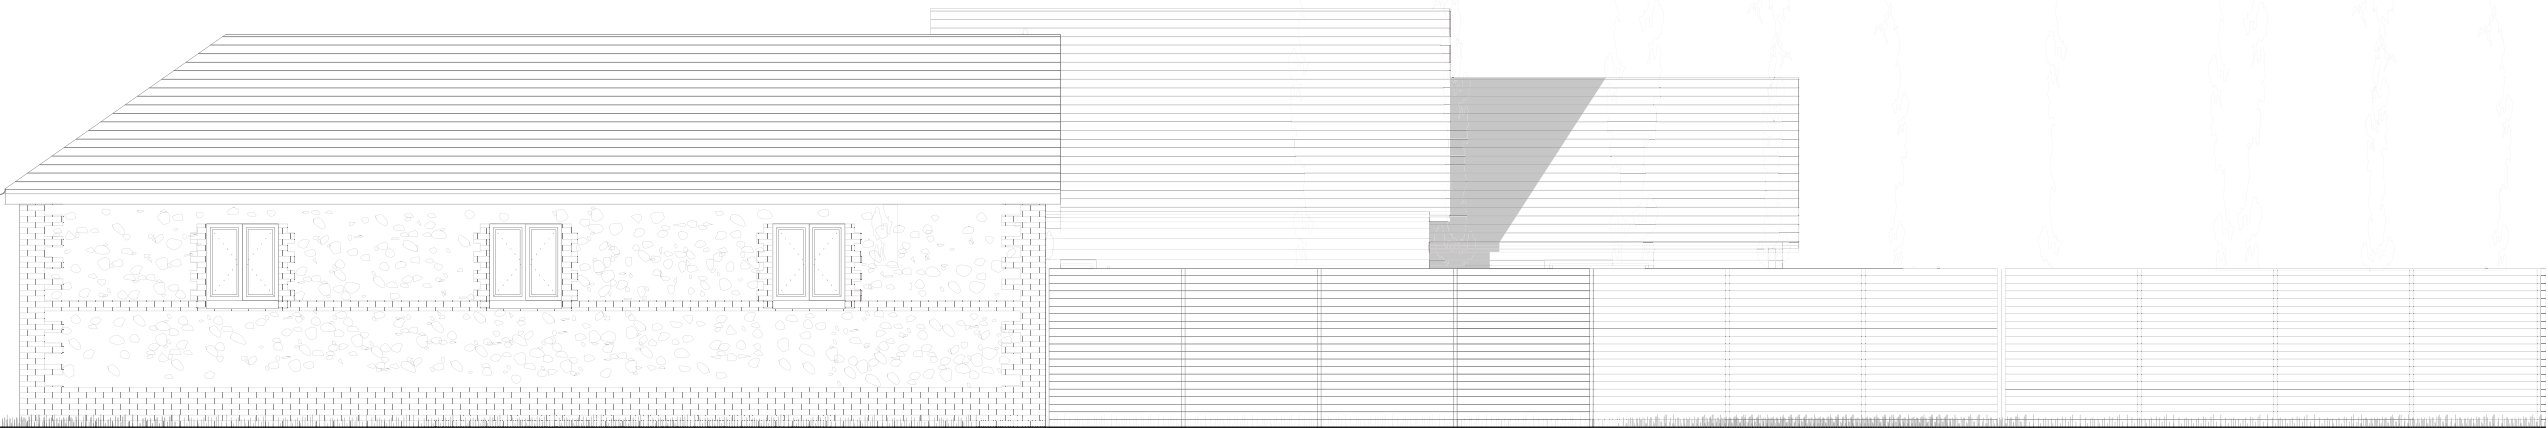

West Elevation (Studio) 1:100

Job Number: 037
Title: Mill Studio
Client: Mr P Ottey
Date: July 2012

Scale: 1:100 @ A3

Drg.No. ADS-004

Drawn by NJH

Drawing Title Existing Elevations (Studio)

Checked by .

Date 12.07.12

ADS architecturaldesignservicesnickhopper