




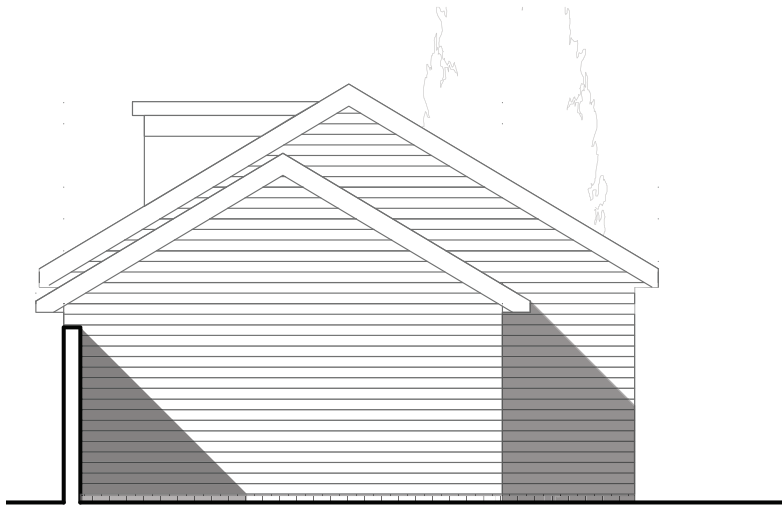

North Elevation (Live/Work) 1:100

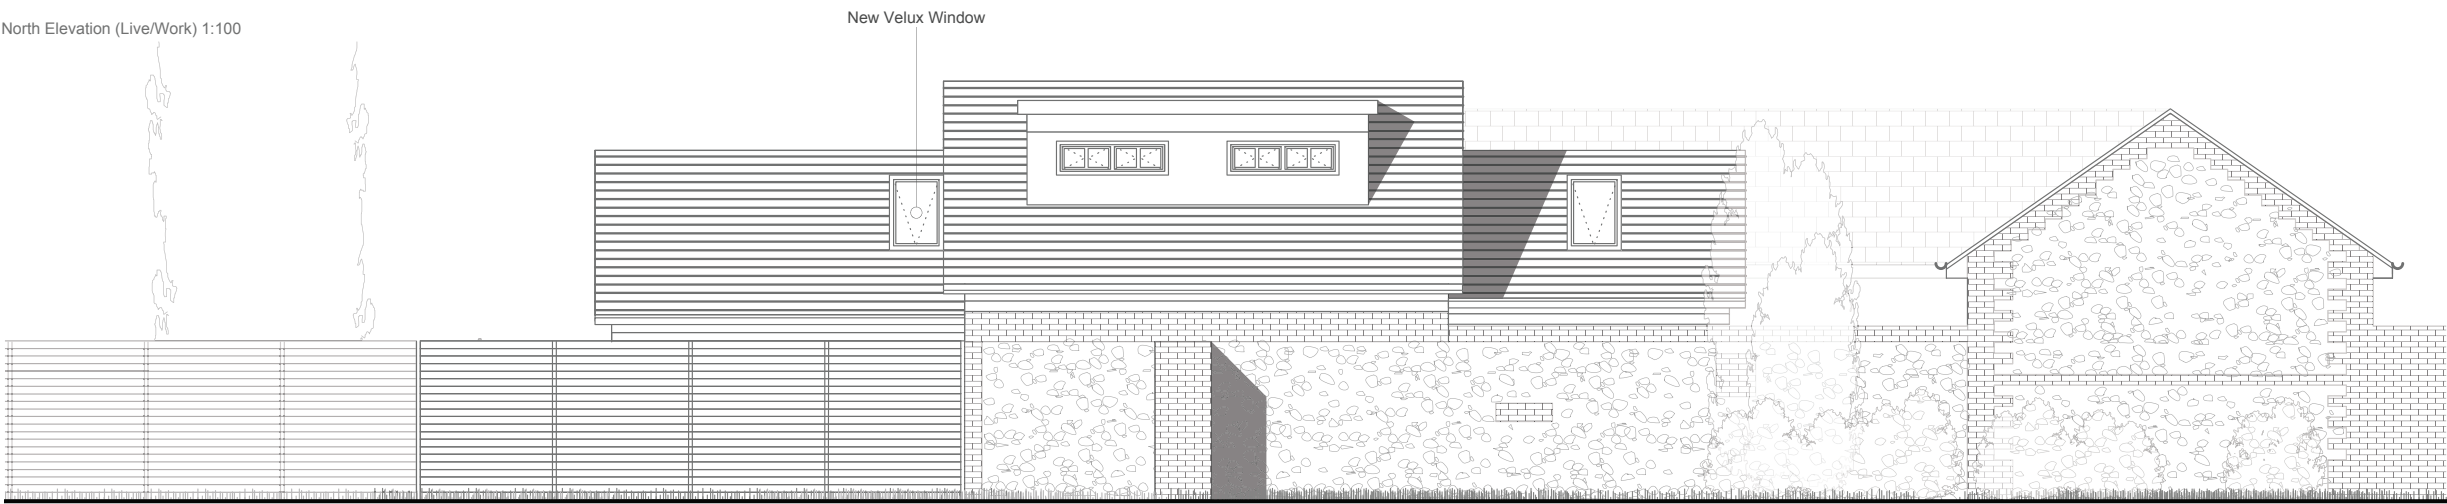

East Elevation (Live/Work) 1:100

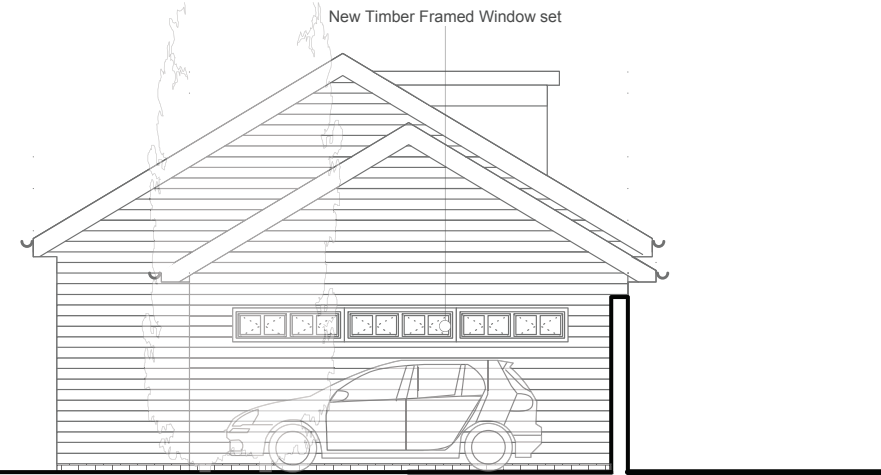

South Elevation (Store) 1:100



West Elevation (Live/Work) 1:100

Materials
Existing:-
Stained Shiplap Horizontal Cladding
Kanpped Flint Boundary Walls
Timber Fence
Timber Doors and Frames
Felt and Ply to Dormer Roof
Grey Slate to Roofs

Proposed
No material changes to exterior
finishes

Job Number: 037
Title: Mill Studio
Client: Mr P Ottey
Date: July 2012

Scale: 1:100 @ A3

Drg.No. ADS-005A

Drawn by NJH

Drawing Title Proposed Elevations (Store)

Checked by .

Date 12.07.12