

7 WICKS FARM COTTAGES, FORD, BN18 0DQ - Proposed

NOTES:


Dimensions to be checked on site before commencing work. Any discrepancies shall be reported to the architect immediately.

Do not scale from these drawings except for planning purposes.


Use figured dimensions only.

Where applicable this drawing is to be read in conjunction with other consultants' drawings.


All drawings to be read in conjunction with specification and all other drawings including structural engineer and mechanical and electrical drawings / specification

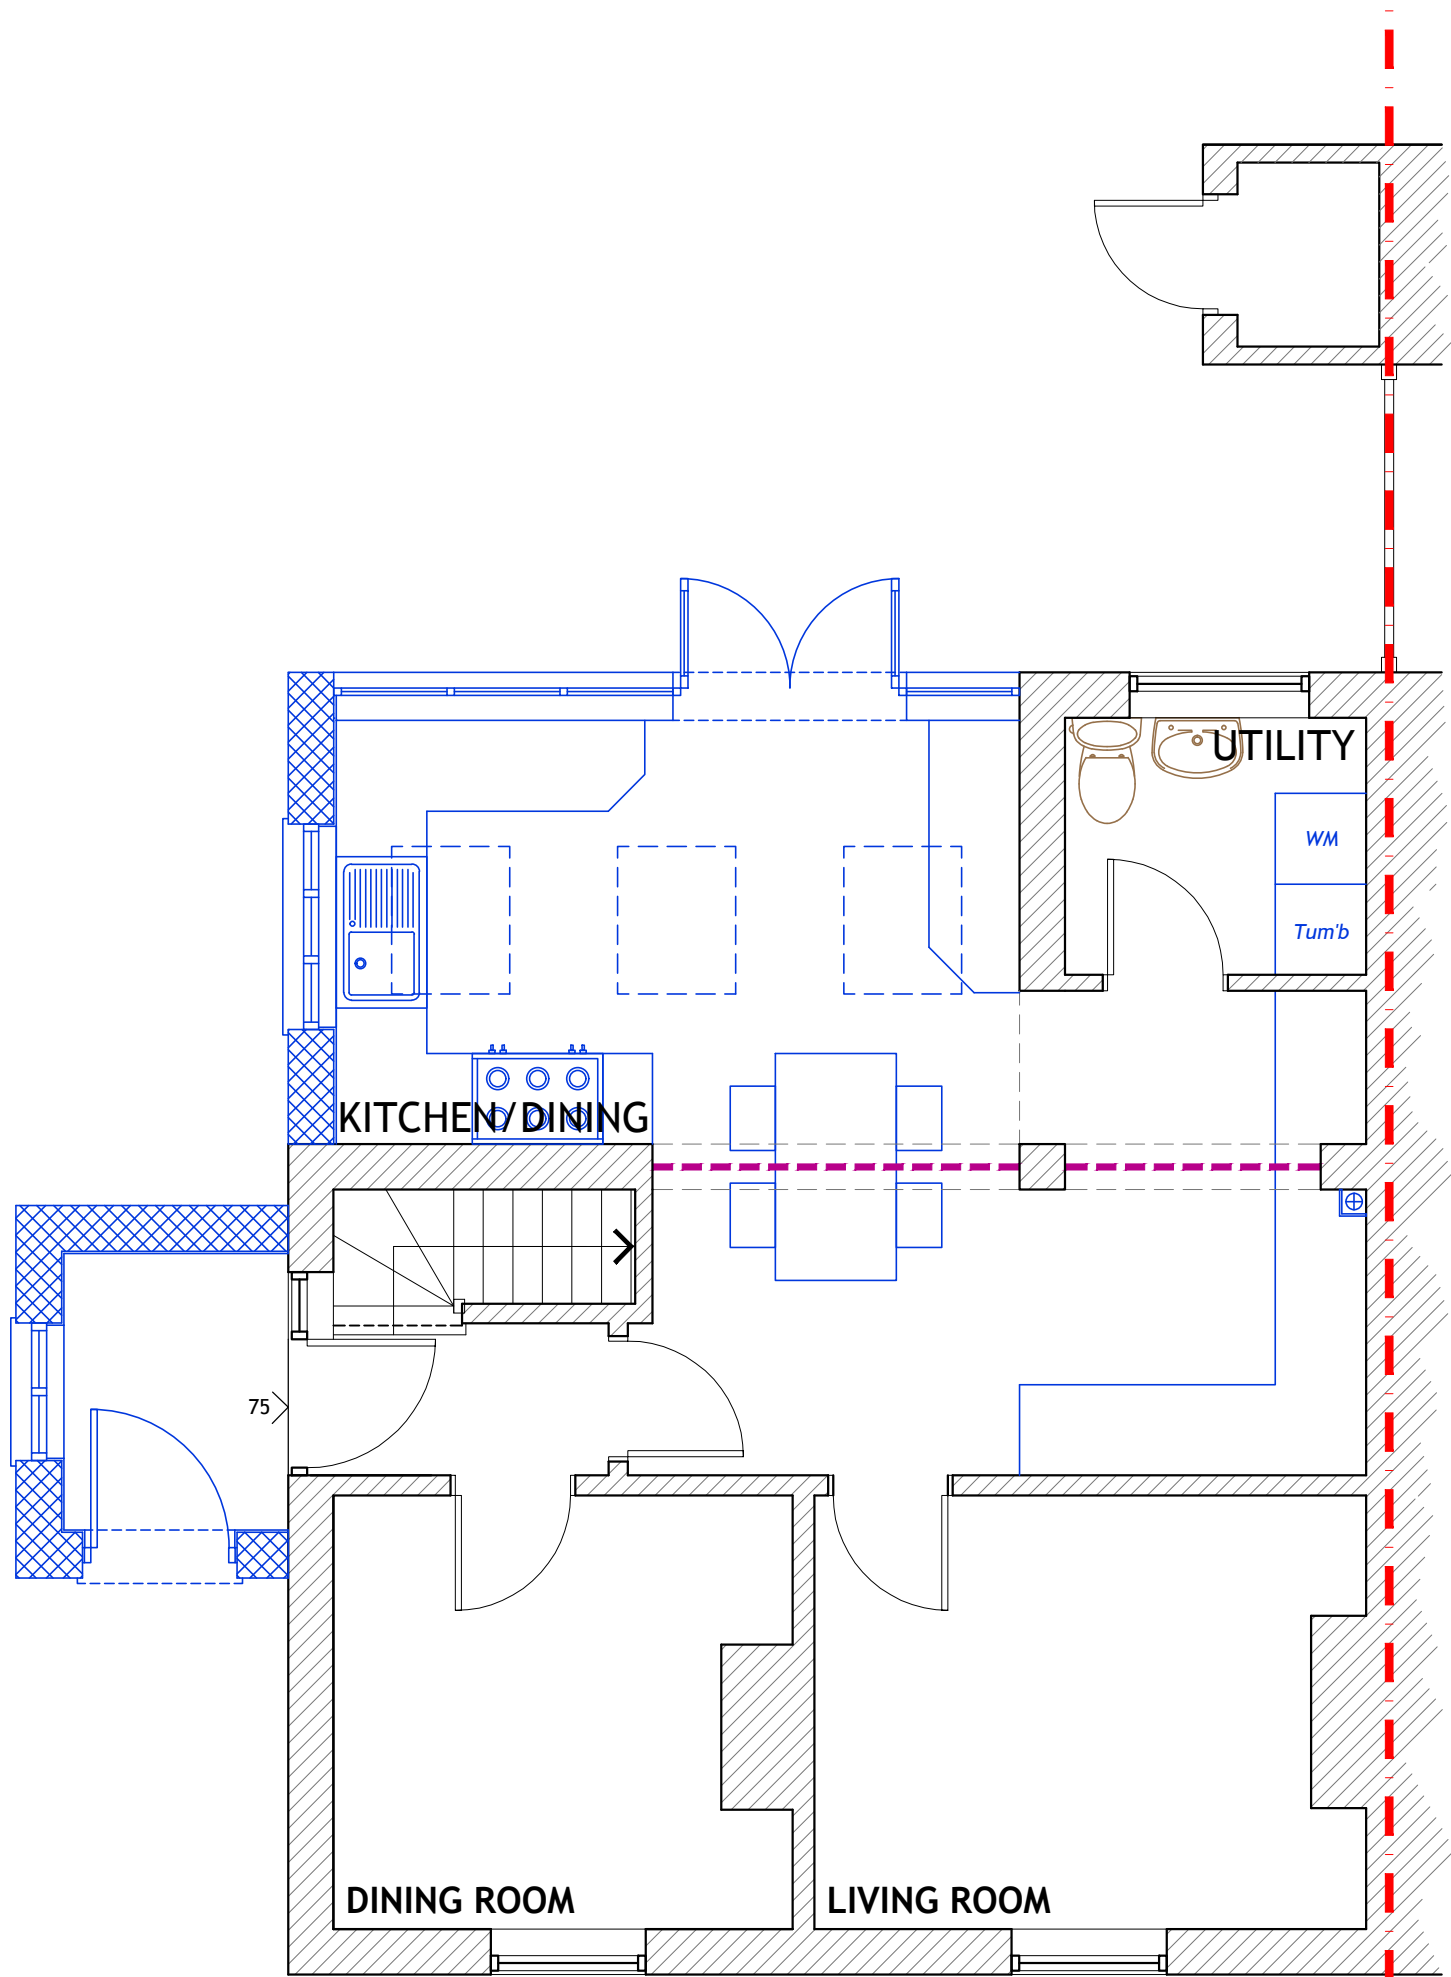


GROUND FLOOR
1.50

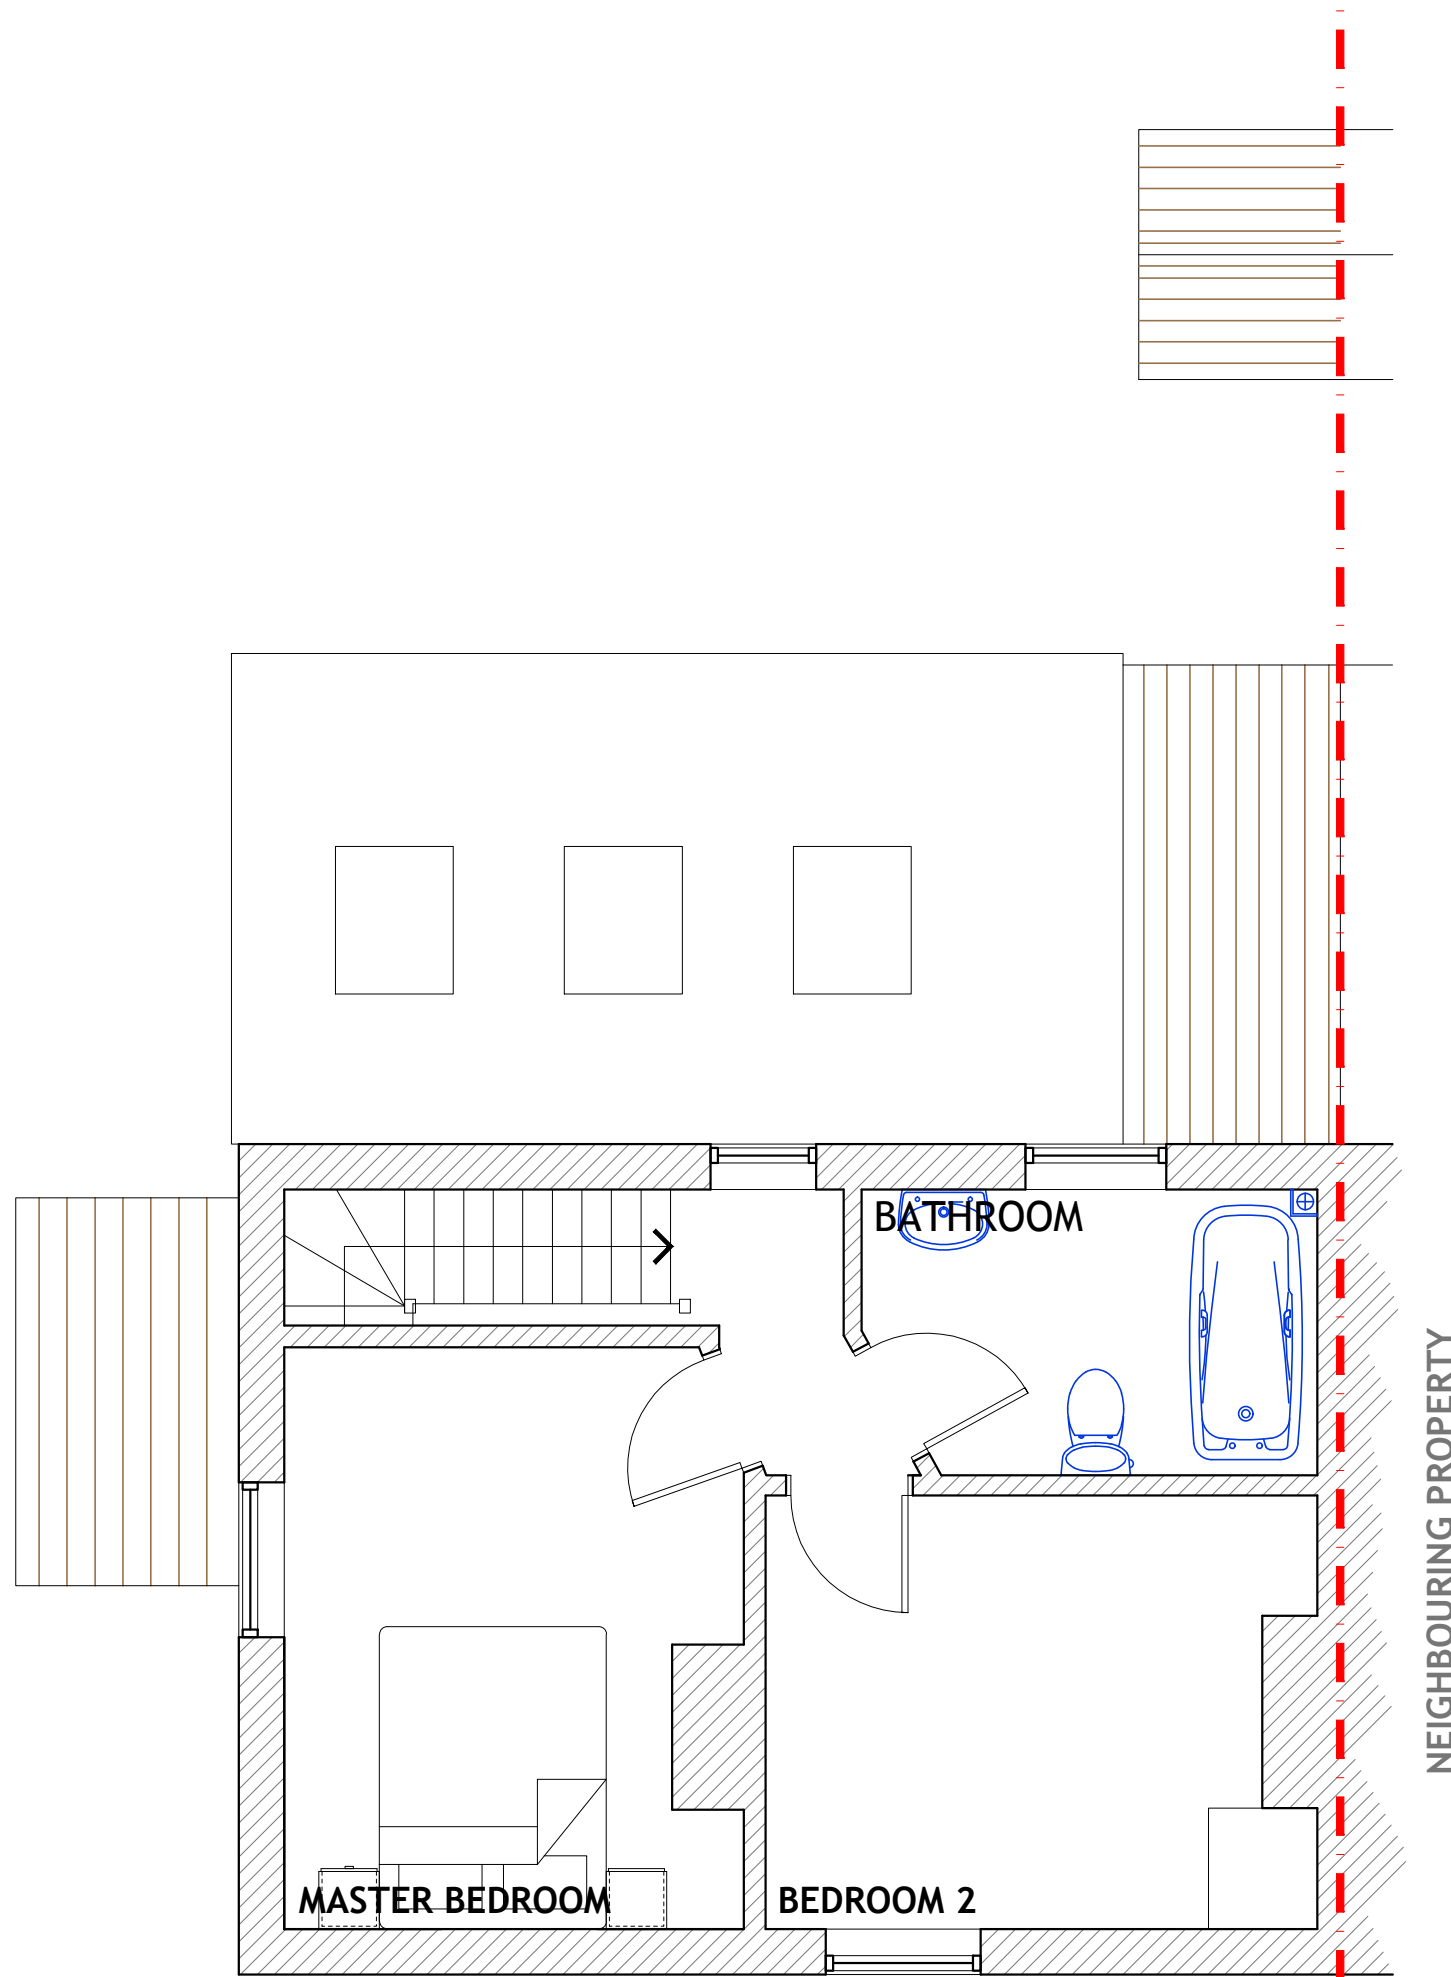

FIRST FLOOR
1.50

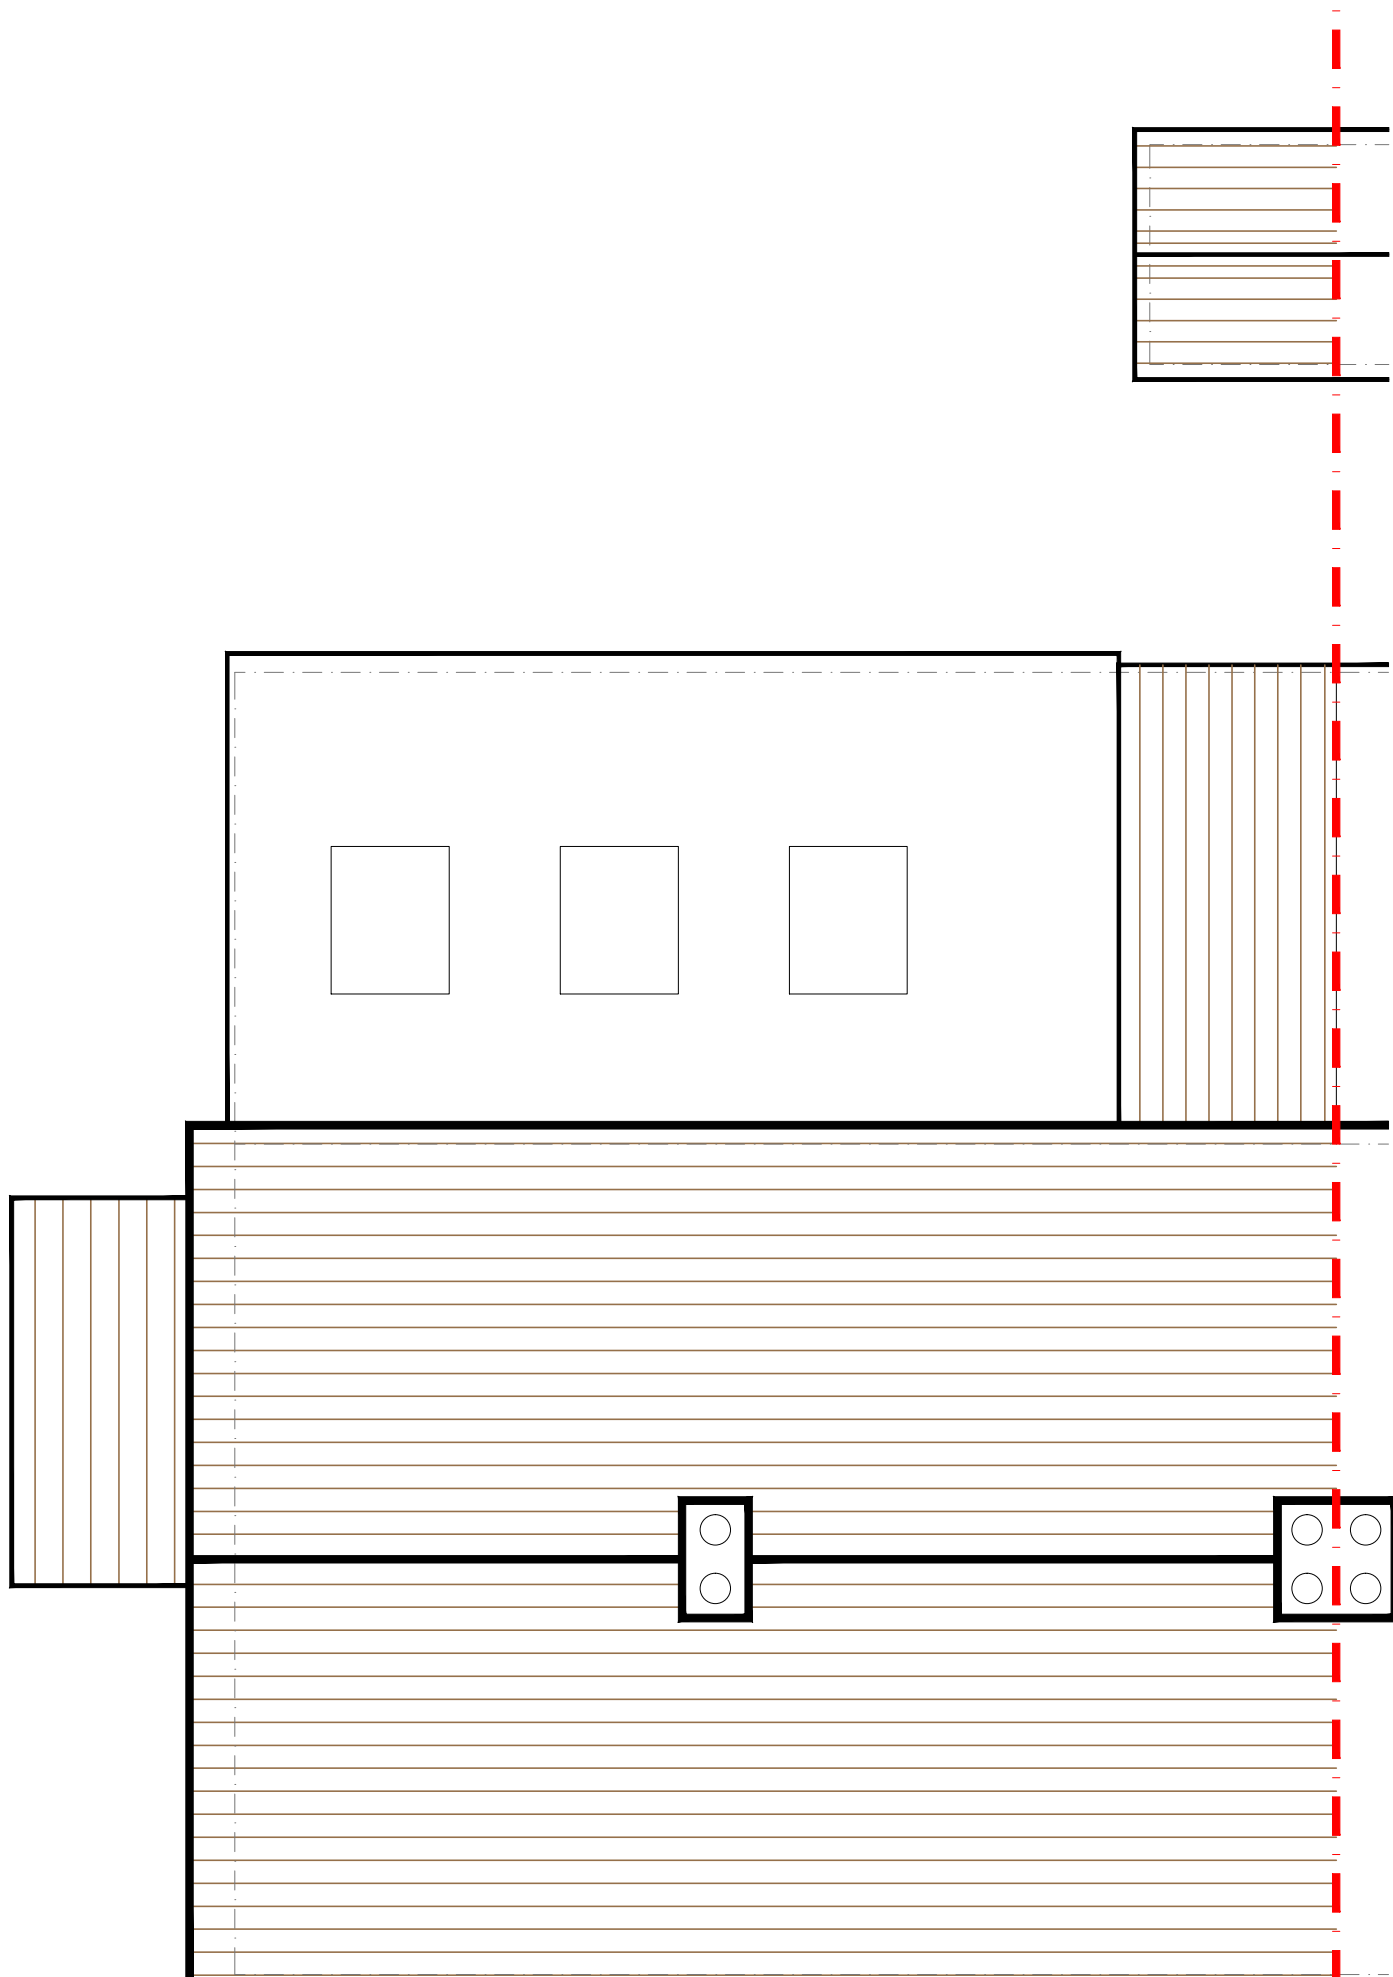


ROOF PLAN
1.50

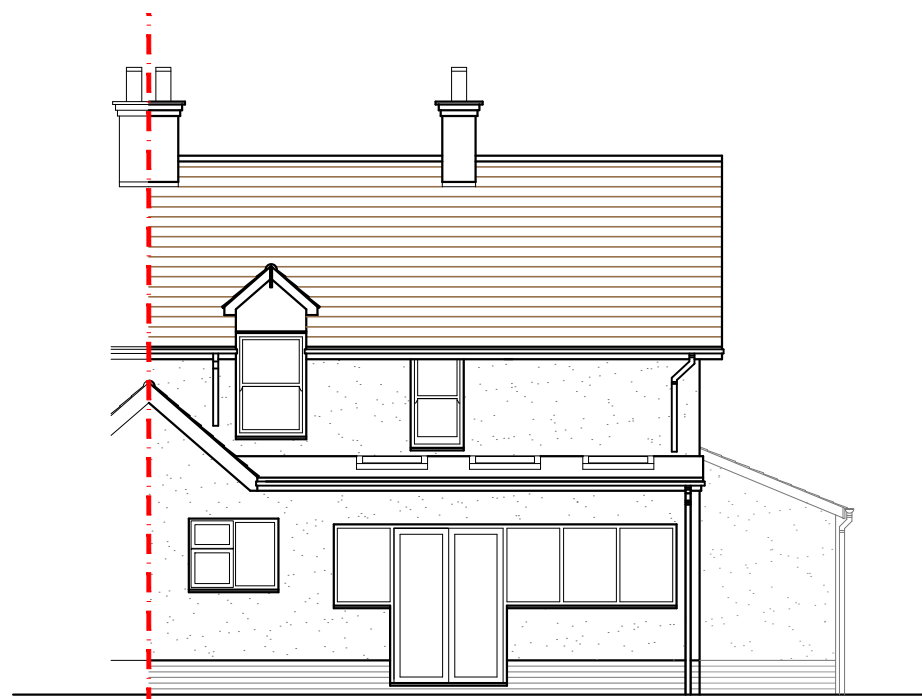


REAR ELEVATION
(North) 1.100




SIDE ELEVATION
(West) 1.100

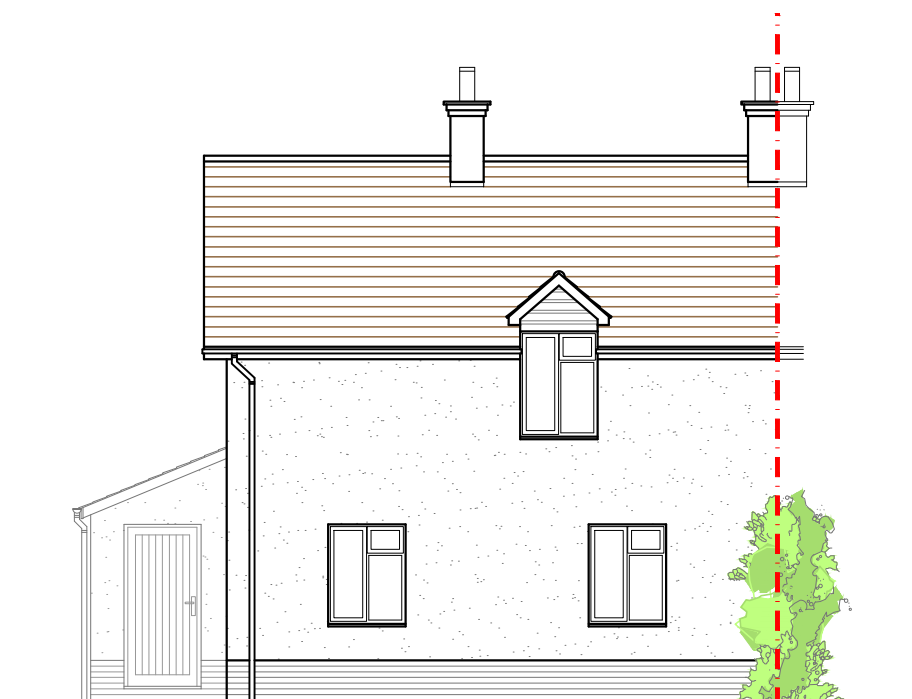

FRONT ELEVATION
(South) 1.100

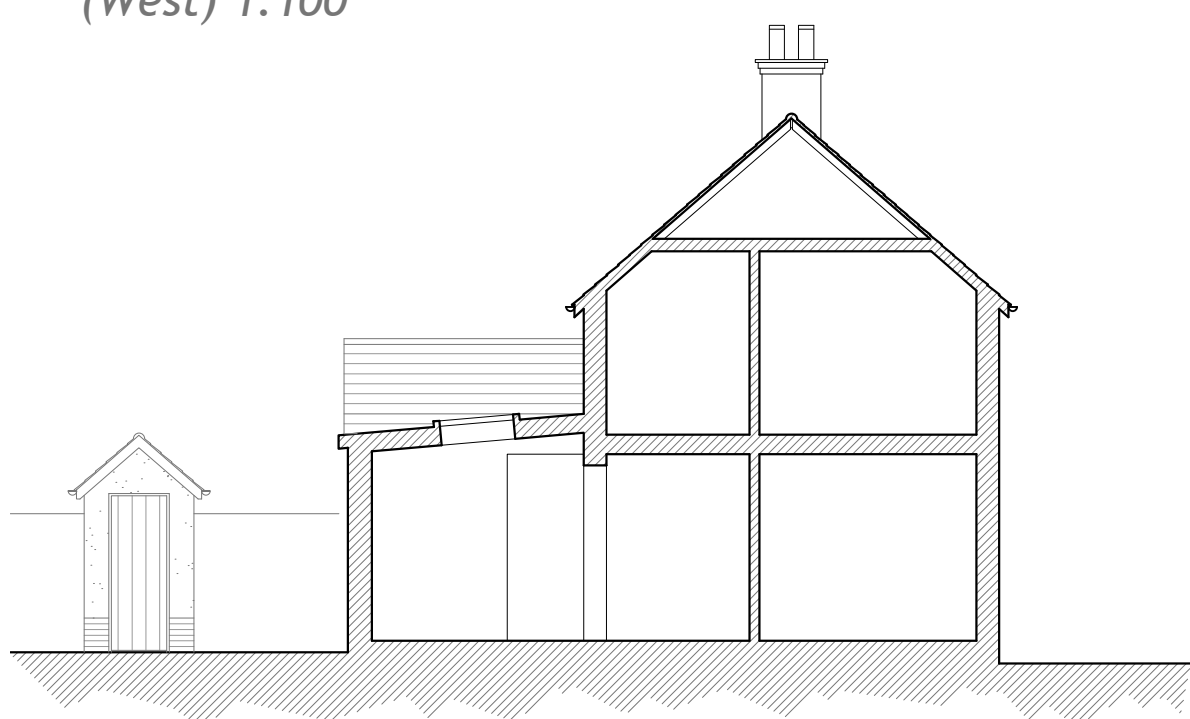

SECTION
1.100

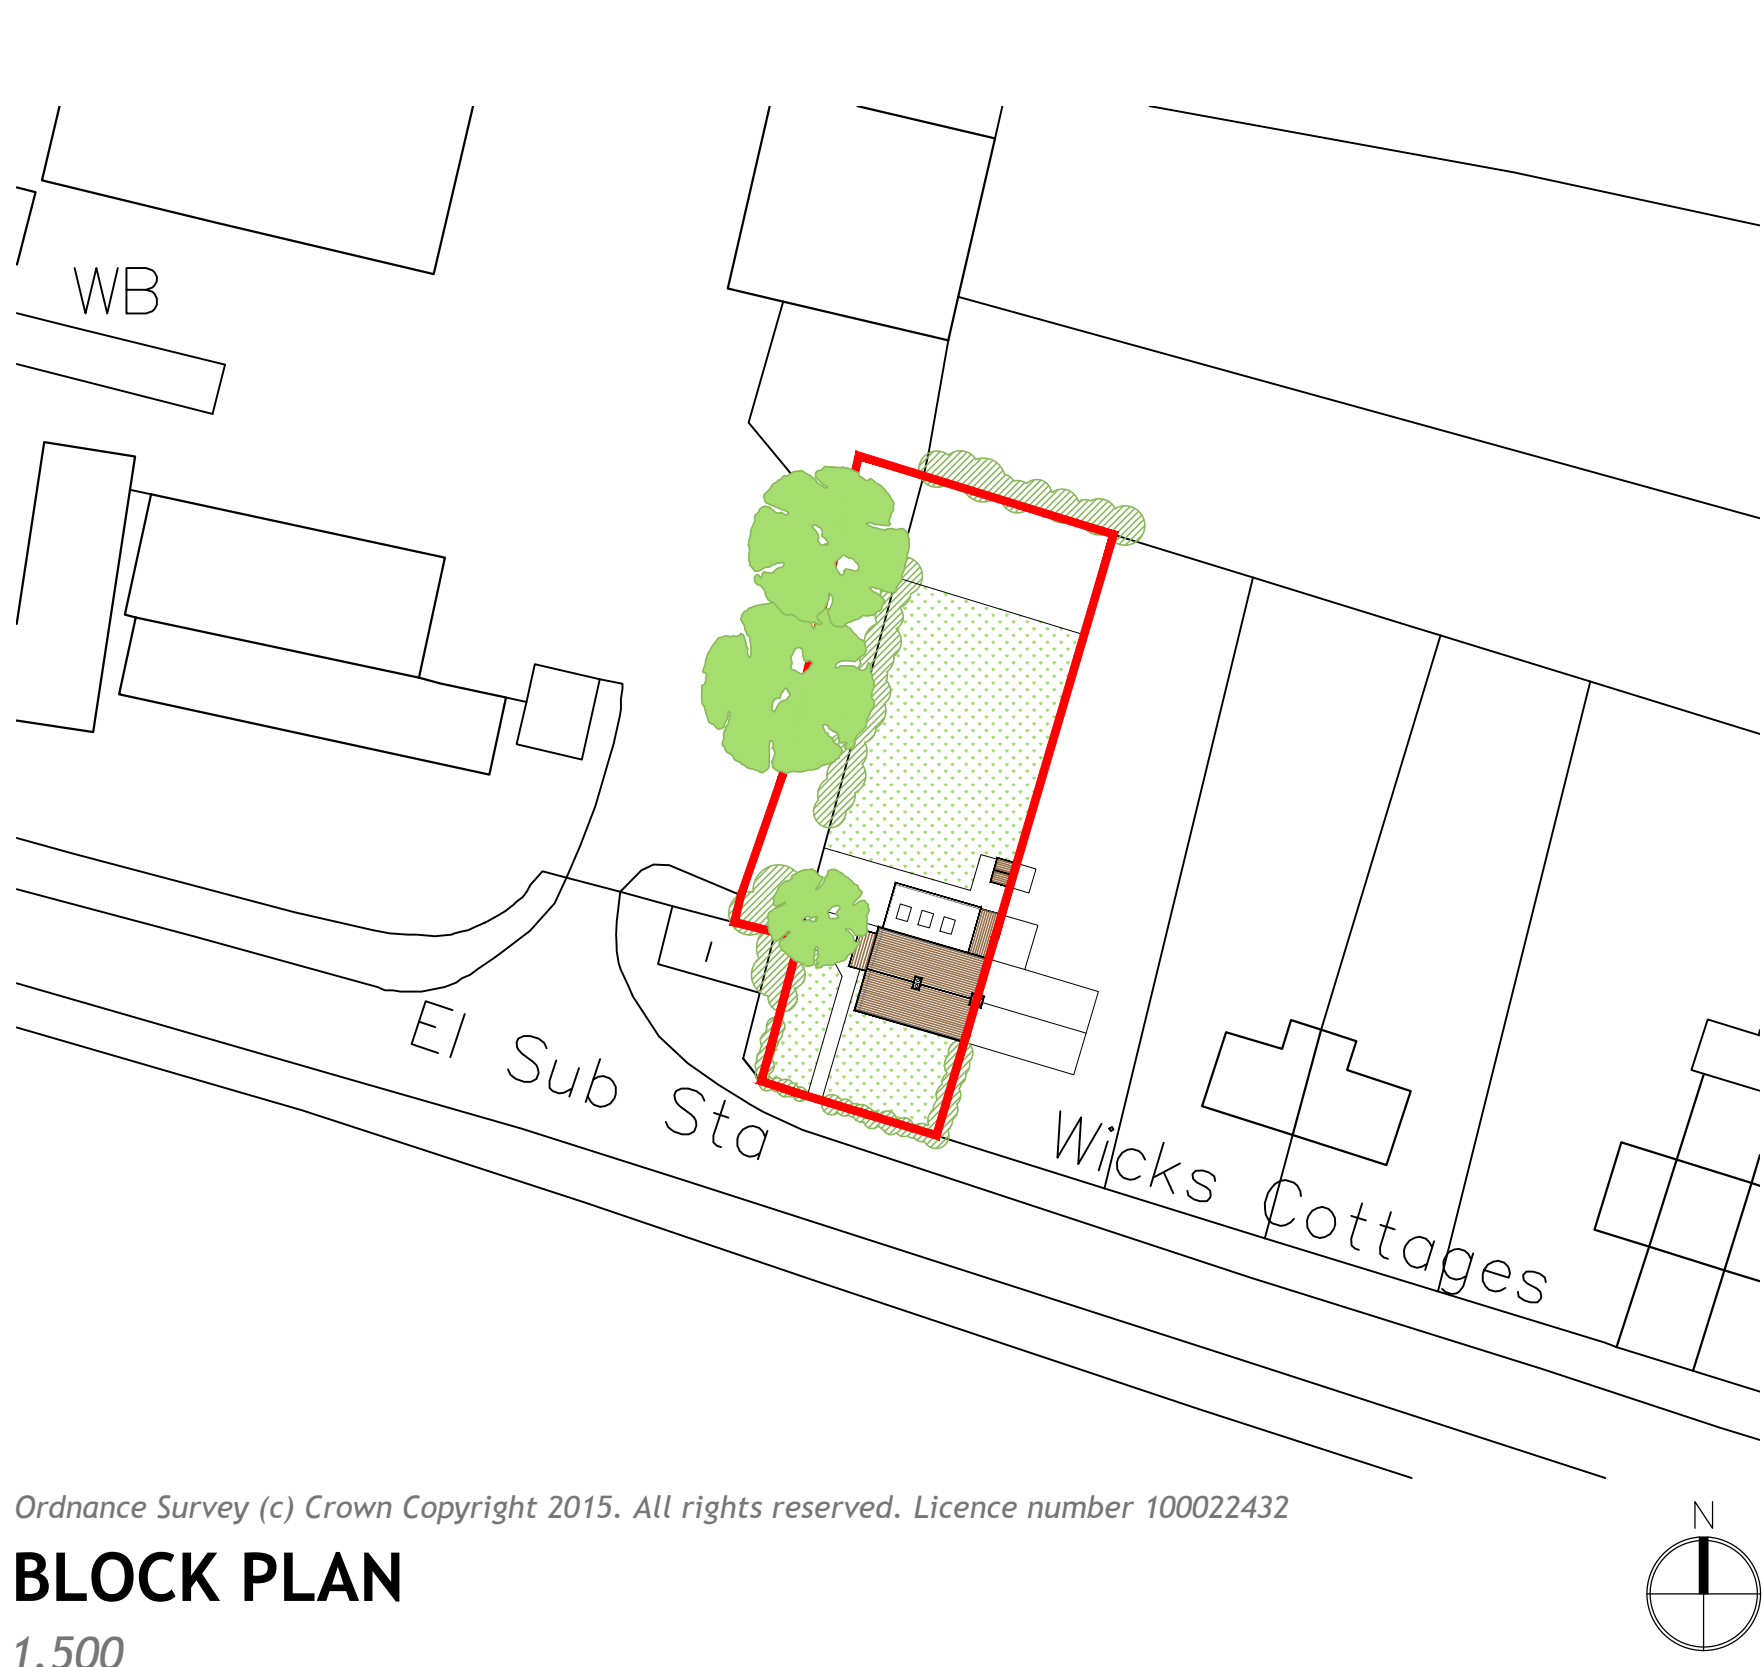

Ordnance Survey (c) Crown Copyright 2015. All rights reserved. Licence number 100022432

BLOCK PLAN
1.500

REV	DATE	AMENDMENT	DRAWN
hd architects			
Helyer Davies Architects Ltd 1 The Old Flour Mill, Emsworth, PO10 7BT 01243 370 715			
www.hdarchitects.co.uk mail@hdarchitects.co.uk			
CLIENT Mr J Nelson			
PROJECT 7 Wicks Farm Cottages Ford Lane Ford BN18 0DQ			
DRAWING PROPOSED - Plans - Elevations - Block plan			SCALE as noted @A1
DATE September 2015		DRAWN TW	
DRAWING NUMBER 15145-02		REVISION -	