


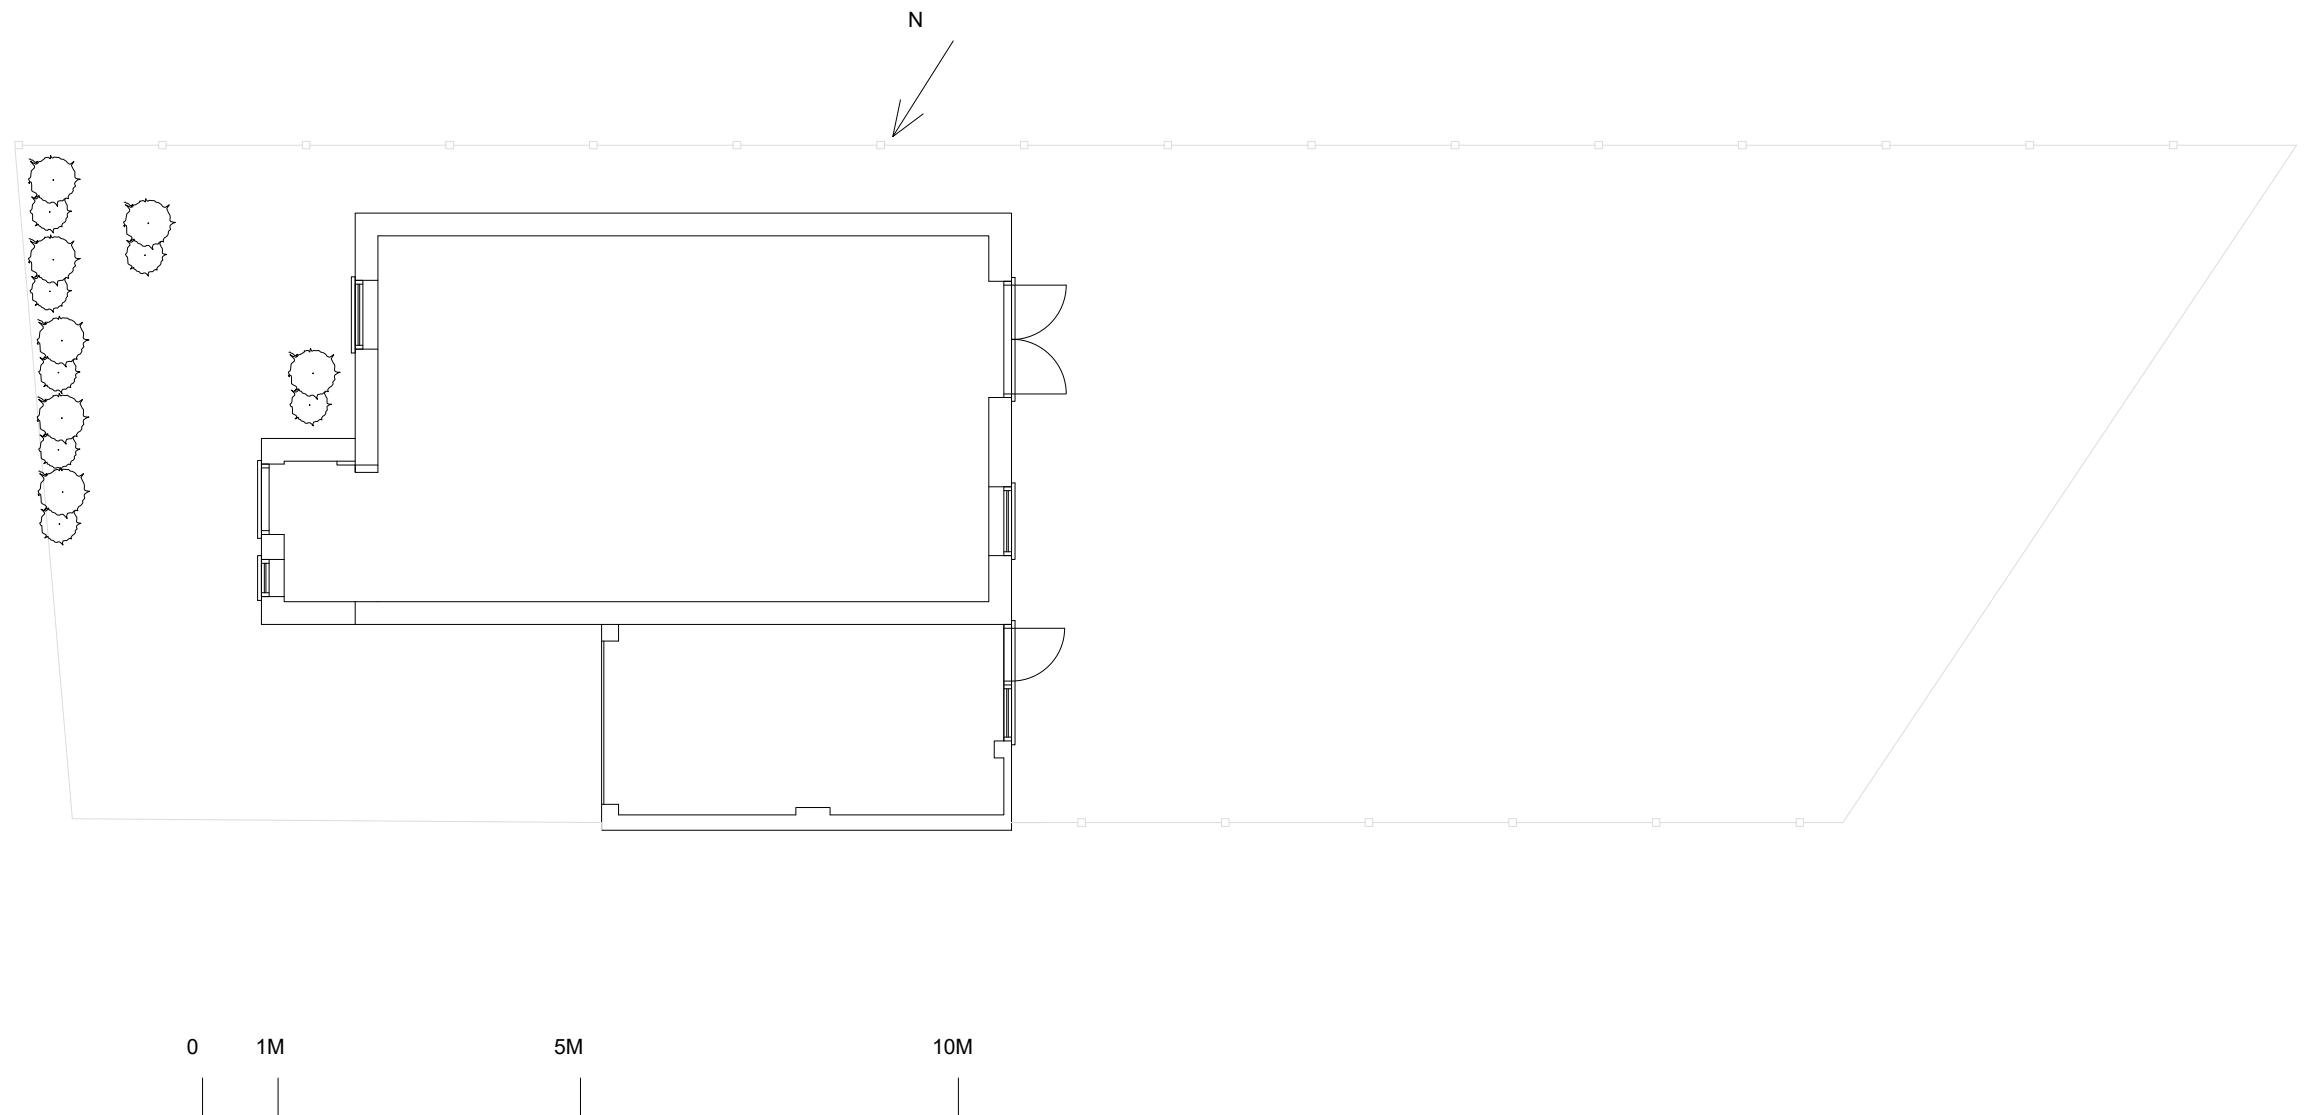

SCALE 1:100

This drawing is for the purpose of planning and building control. Do not scale from this drawing for construction. The builder is responsible for checking on site all dimensions and relevant information prior to the commencement of work

PLAN2BUILDSUSSEX.CO.UK

Mr. & Mrs. Macsweeney
7 The Peregrines, Beagle Drive, Yapton
West Sussex BN18 0NY
SITE PLAN
Date: August 2021 Scale1:100 Dwg.no.SP.01