




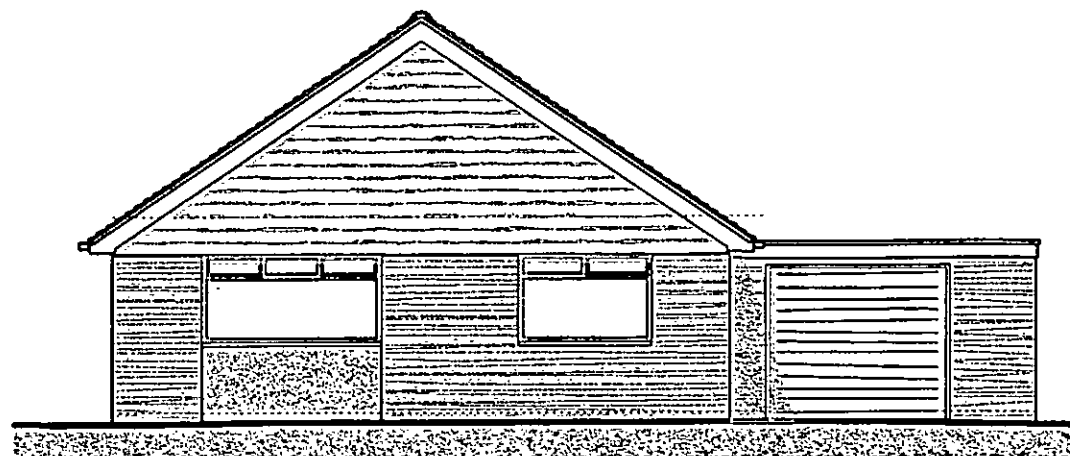


Front (North) Elevation
Scale 1:100

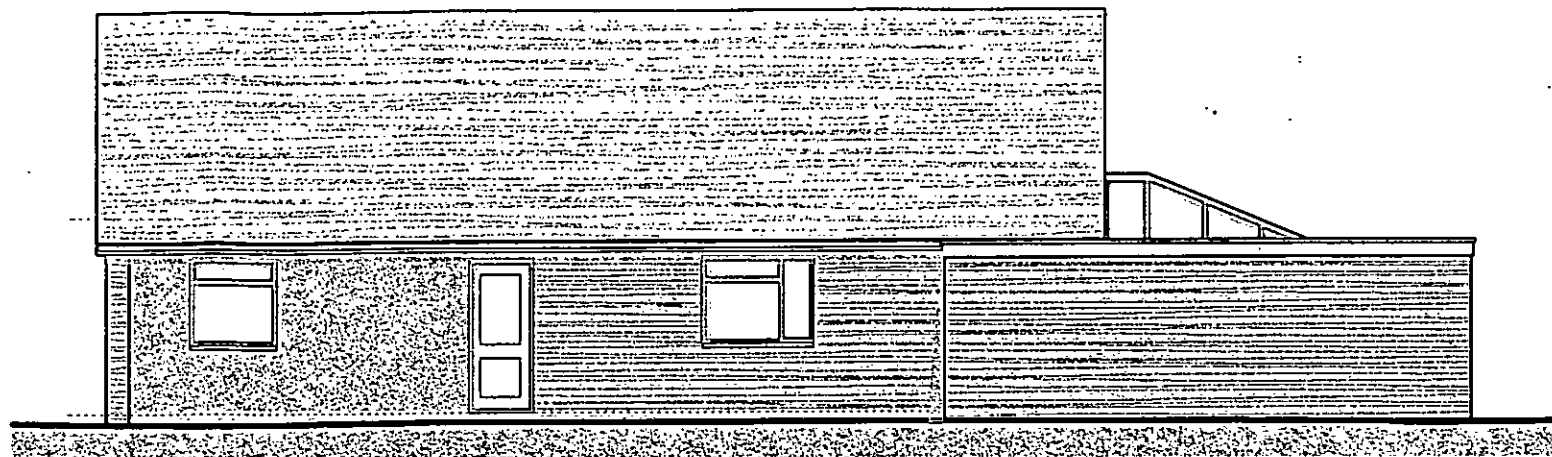

West Elevation
Scale 1:100

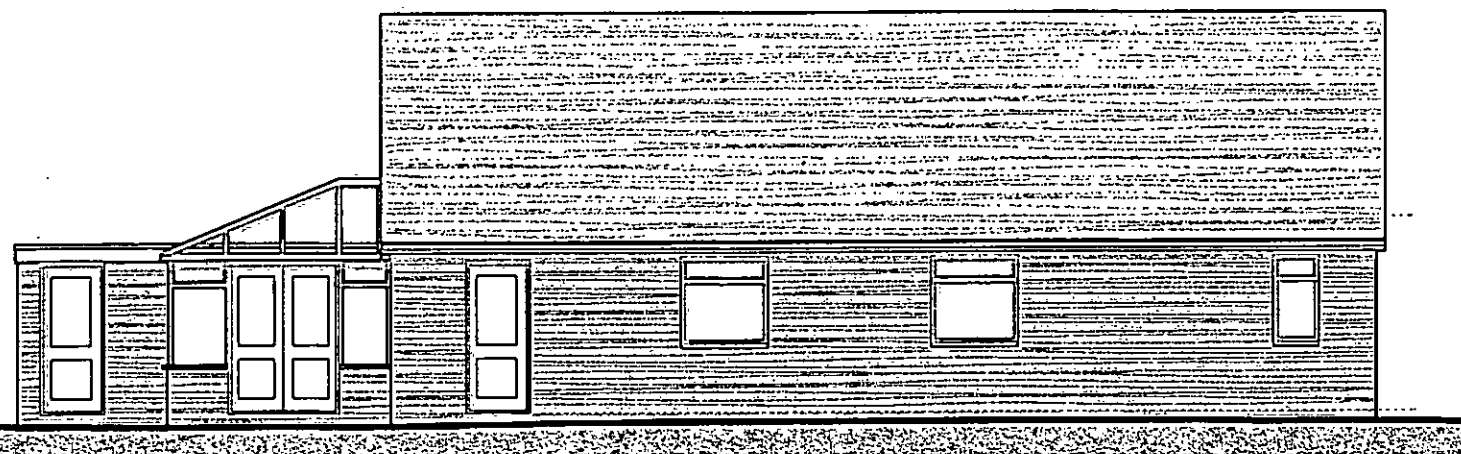

East Elevation
Scale 1:100

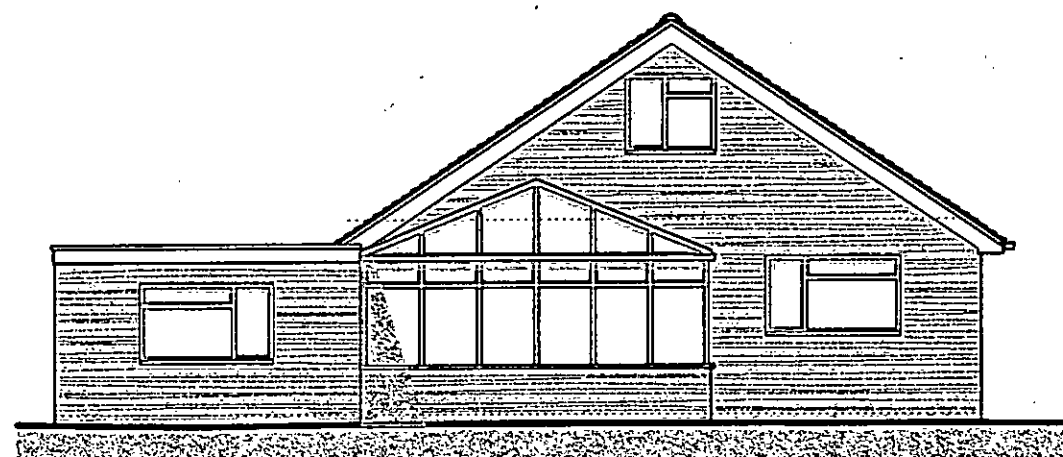

Rear (South) Elevation
Scale 1:100

0 1 2 3 4 5
physical scale in metres

Proposed Extension & Alterations


Drawing 1230.01
January 2012

Cornfields
Burdell Road
Yapton
BN18 0FR

Scale 1:100 @ A3


Revision : B 10/05/2012: Updated

Existing Elevations

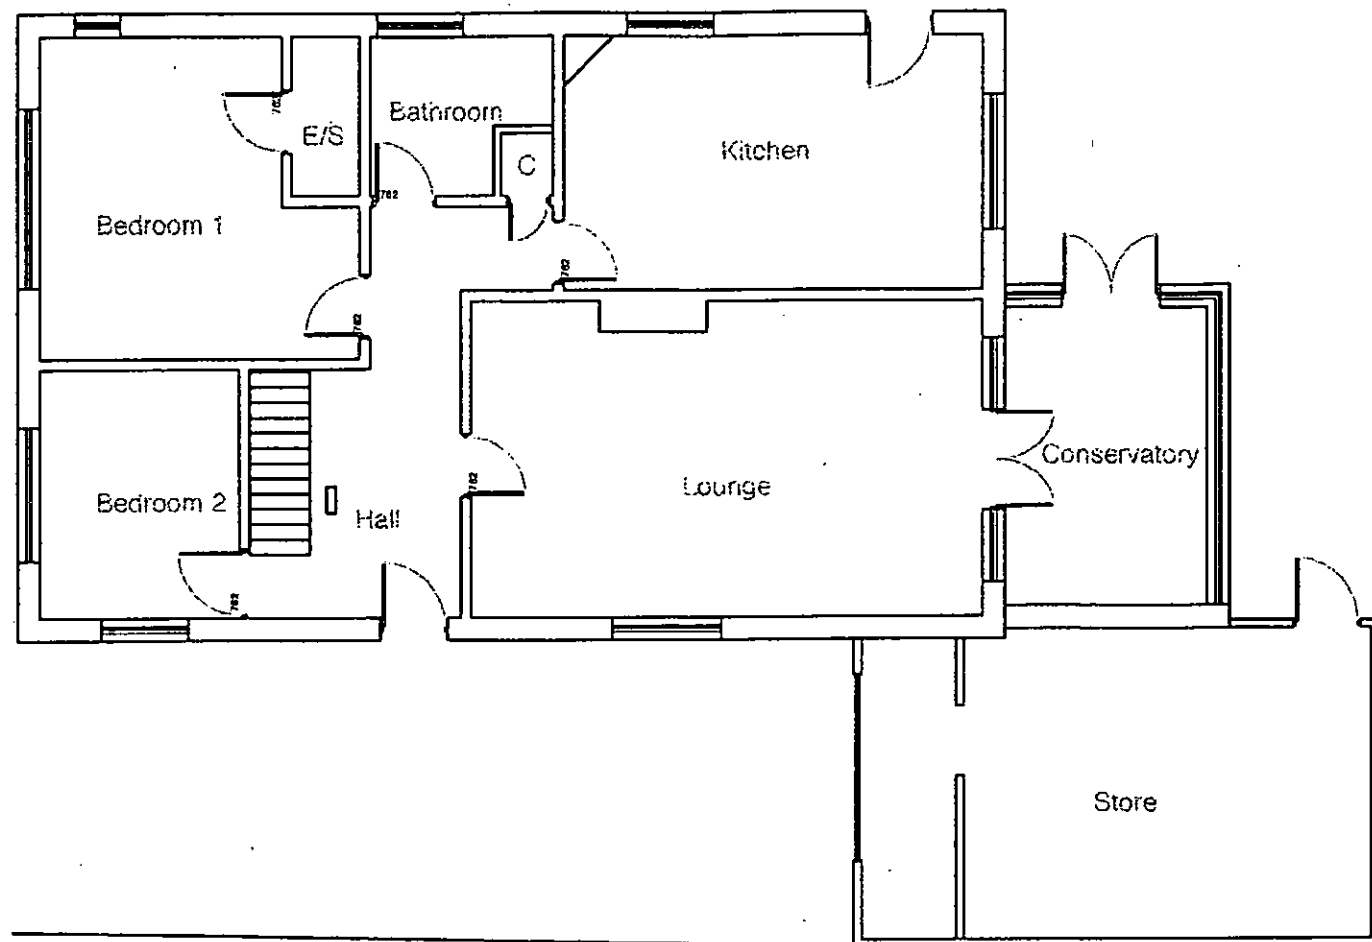

Ground Floor Plan

Scale 1:100

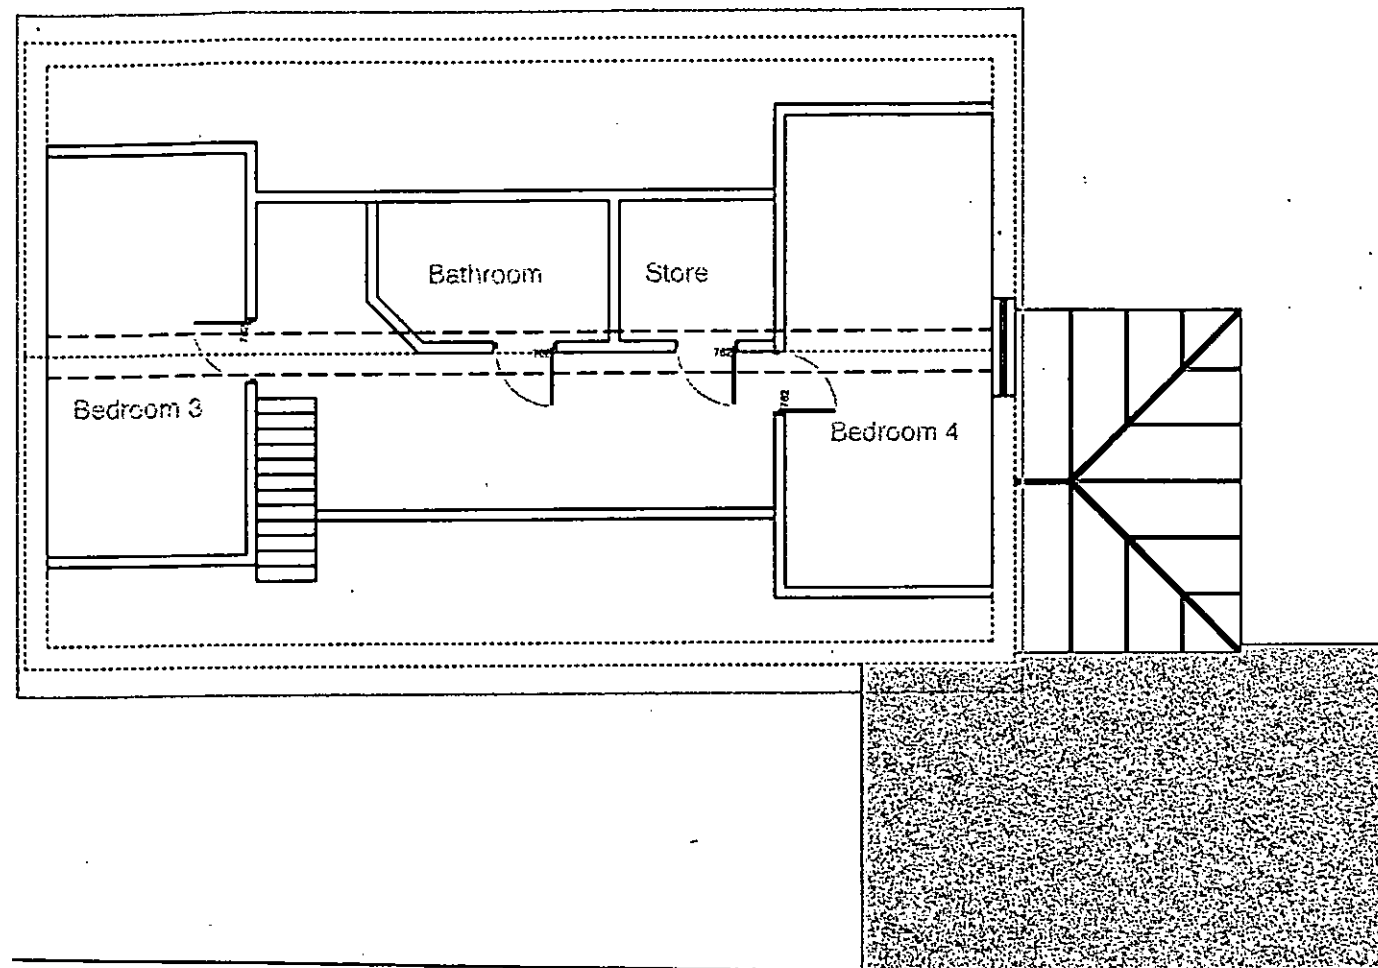


First Floor Plan

Scale 1:100



Roof Plan

Scale 1:100

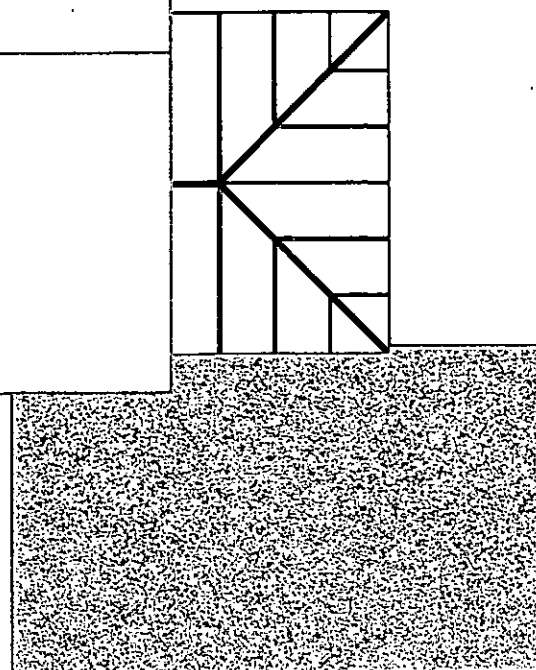

Existing Plans

0 1 2 3 4 5
physical scale in metres


Proposed Extension & Alterations

Drawing 1230.02
January 2012


Cornfields
Burndell Road
Yapton
BN18 0HR

Scale 1:100 @ A3


Revision : B 10/05/2012: Updated

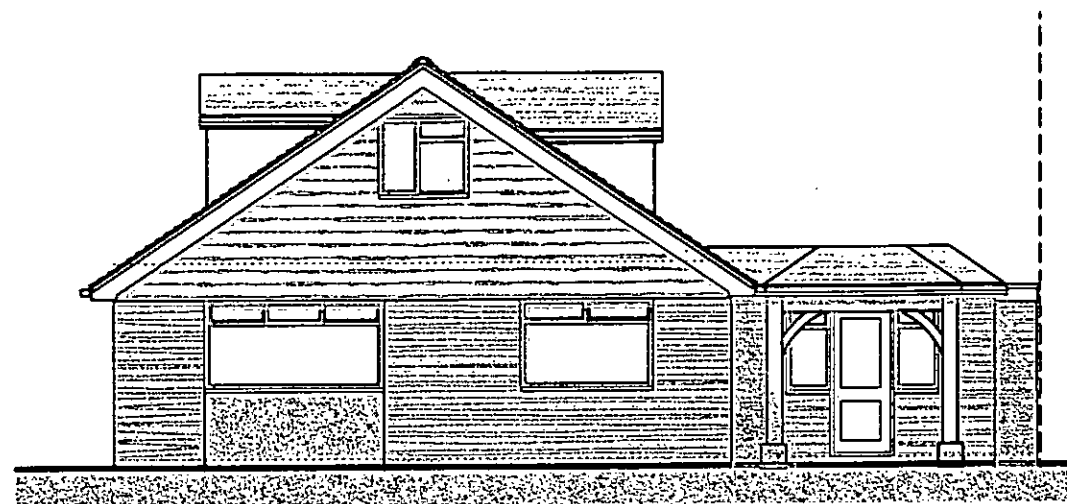


Front (North) Elevation
Scale 1:100

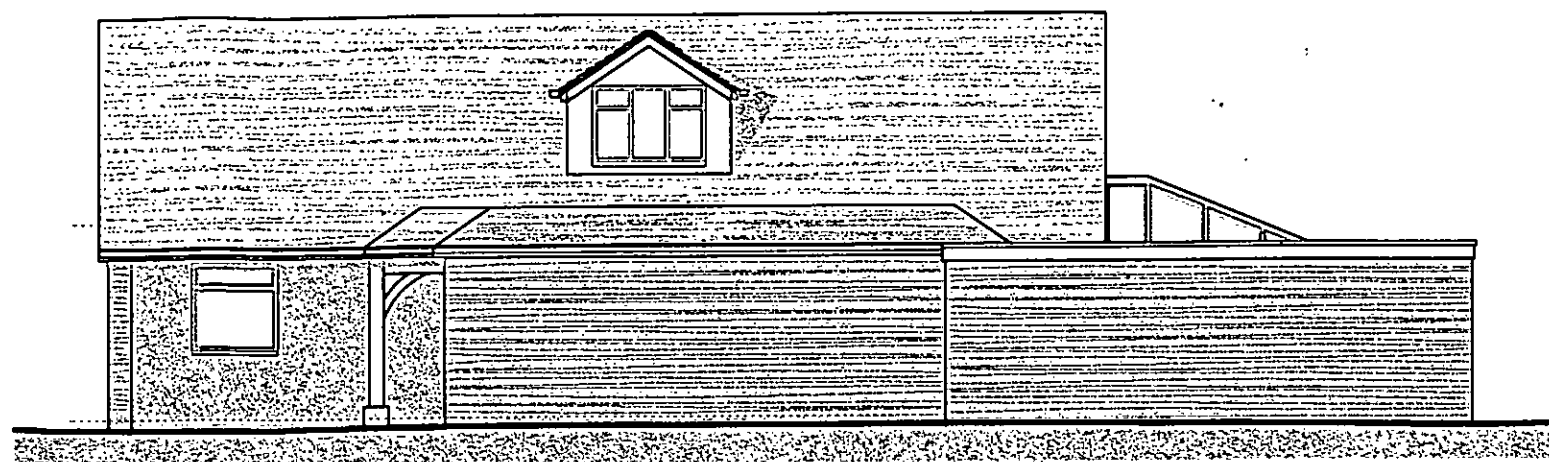

West Elevation
Scale 1:100

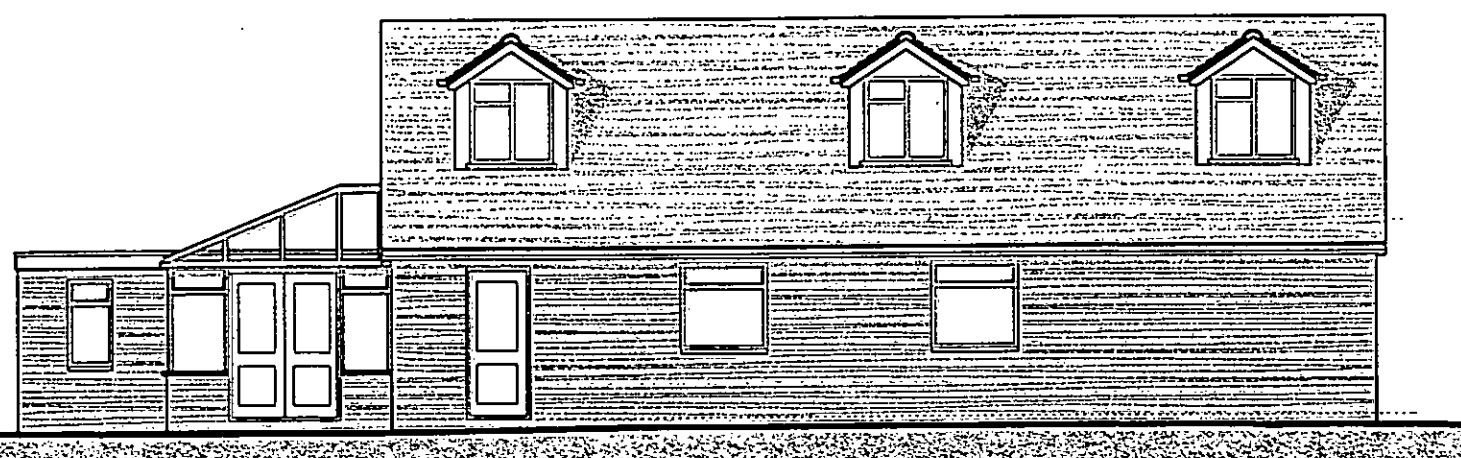

East Elevation
Scale 1:100

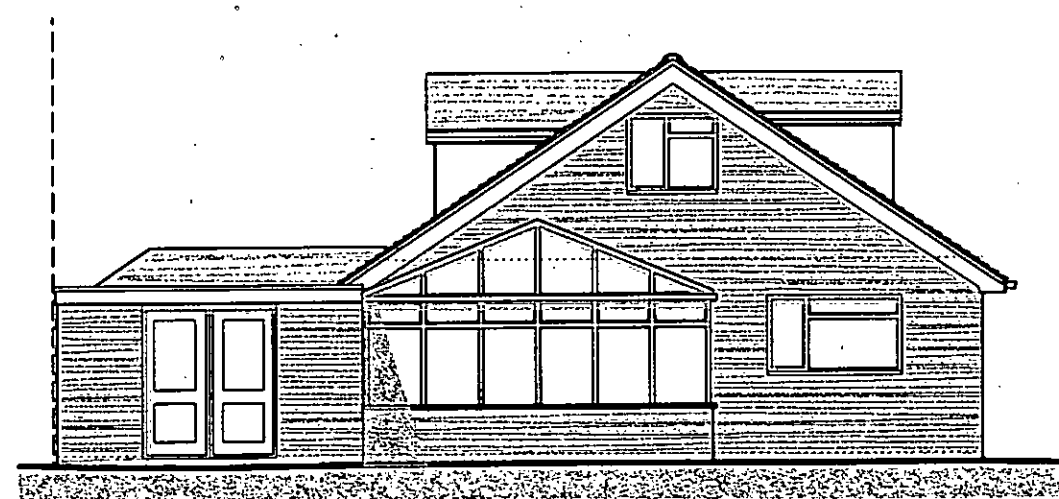

Rear (South) Elevation
Scale 1:100

0 1 2 3 4 5
physical scale in metres

Proposed Extension & Alterations


Drawing 1230.03
January 2012

Cornfields
Burnell Road
Yapton
BN18 0HR


Scale 1:100 @ A3

Revision : E : 05/10/2012 : Updated


Proposed Elevations

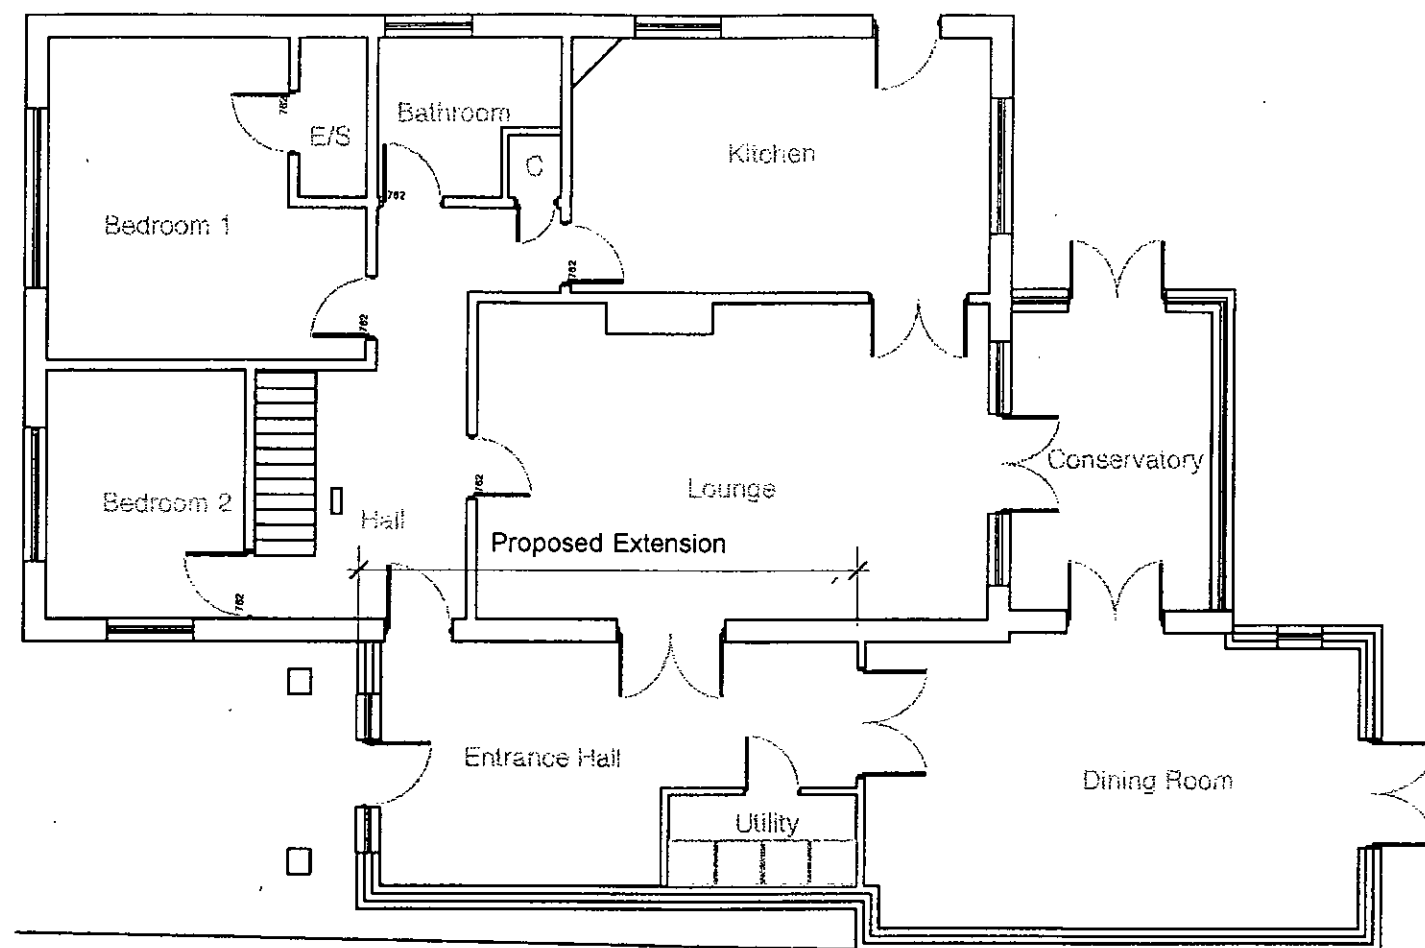

Ground Floor Plan
Scale 1:100

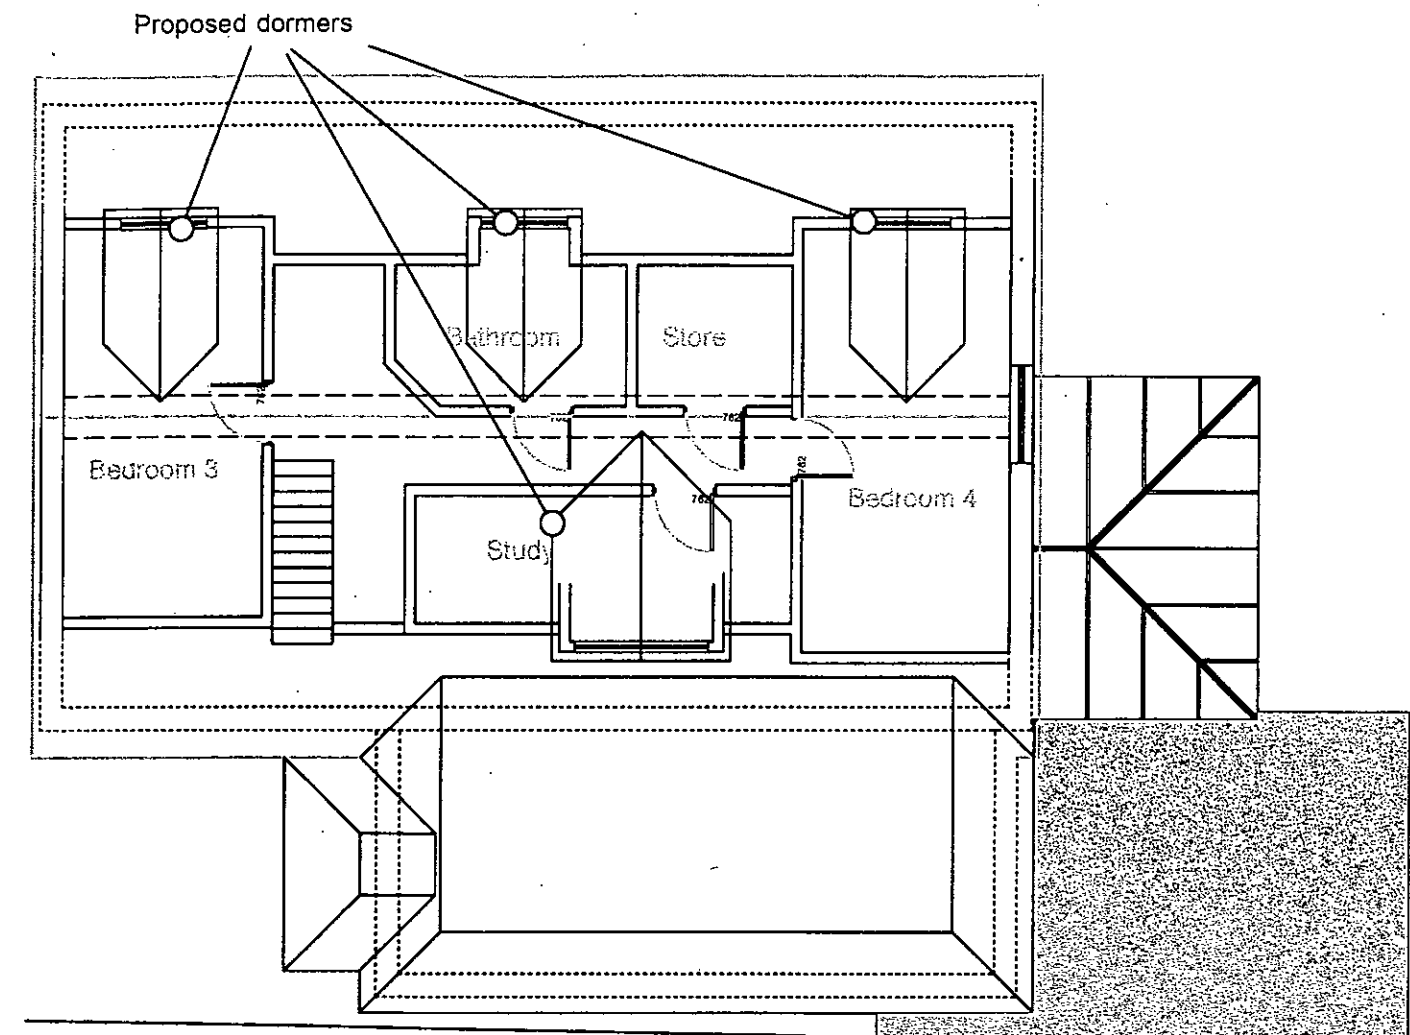

First Floor Plan
Scale 1:100

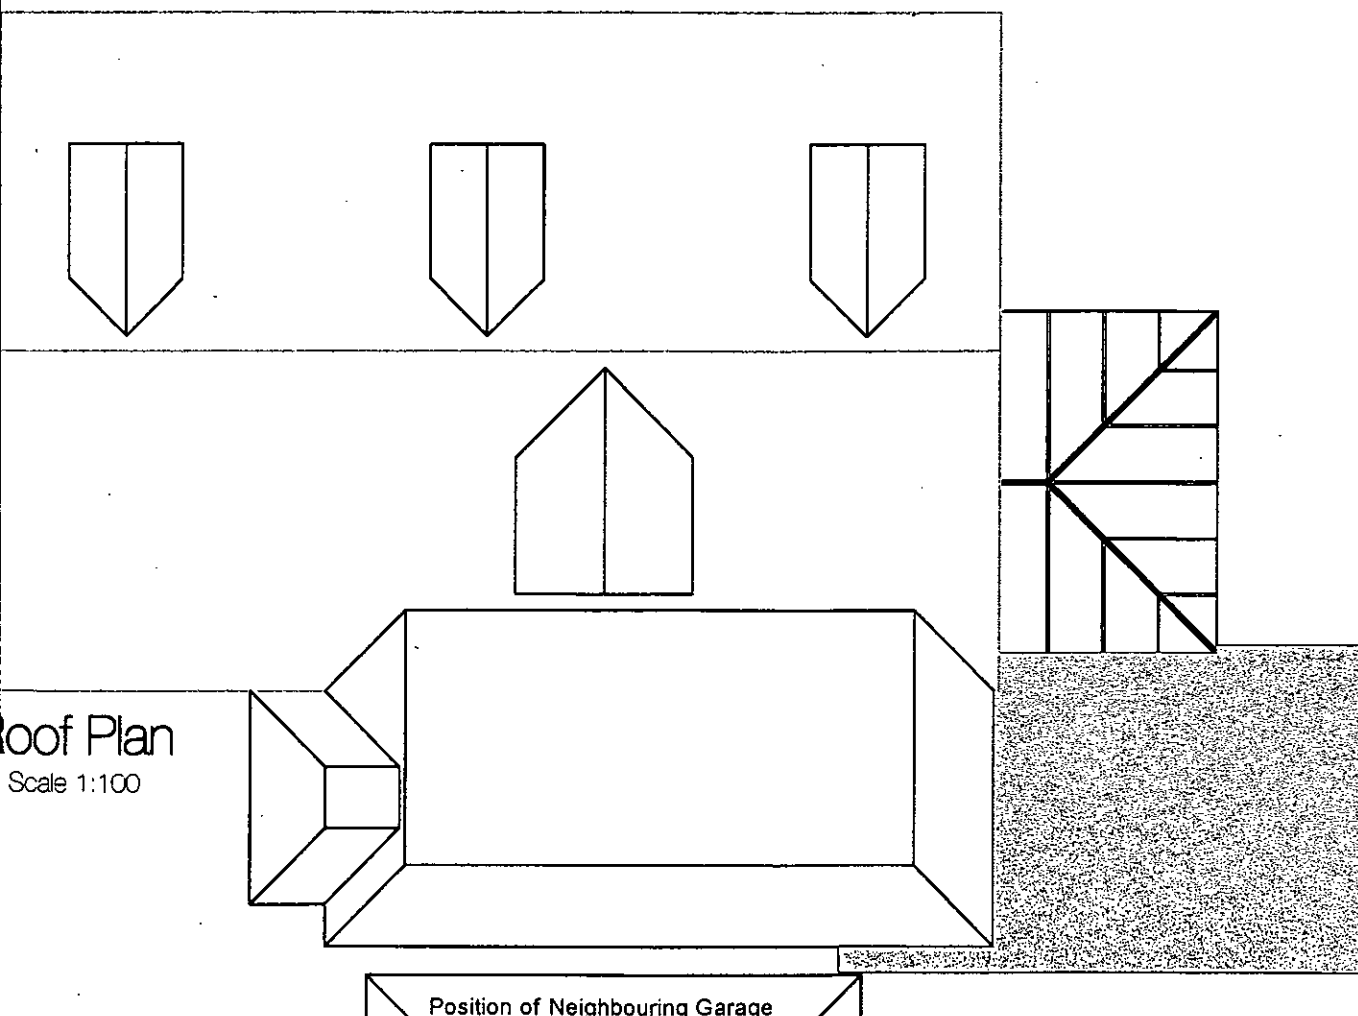

Roof Plan
Scale 1:100

0 1 2 3 4 5
physical scale in metres

Proposed Extension & Alterations

Drawing 1230.04
January 2012

Cornfields
Burnell Road
Yapton
BN18 0HR

Scale 1:100 @ A3

Revision : D 12/09/2012 : Updated

Proposed Plans