




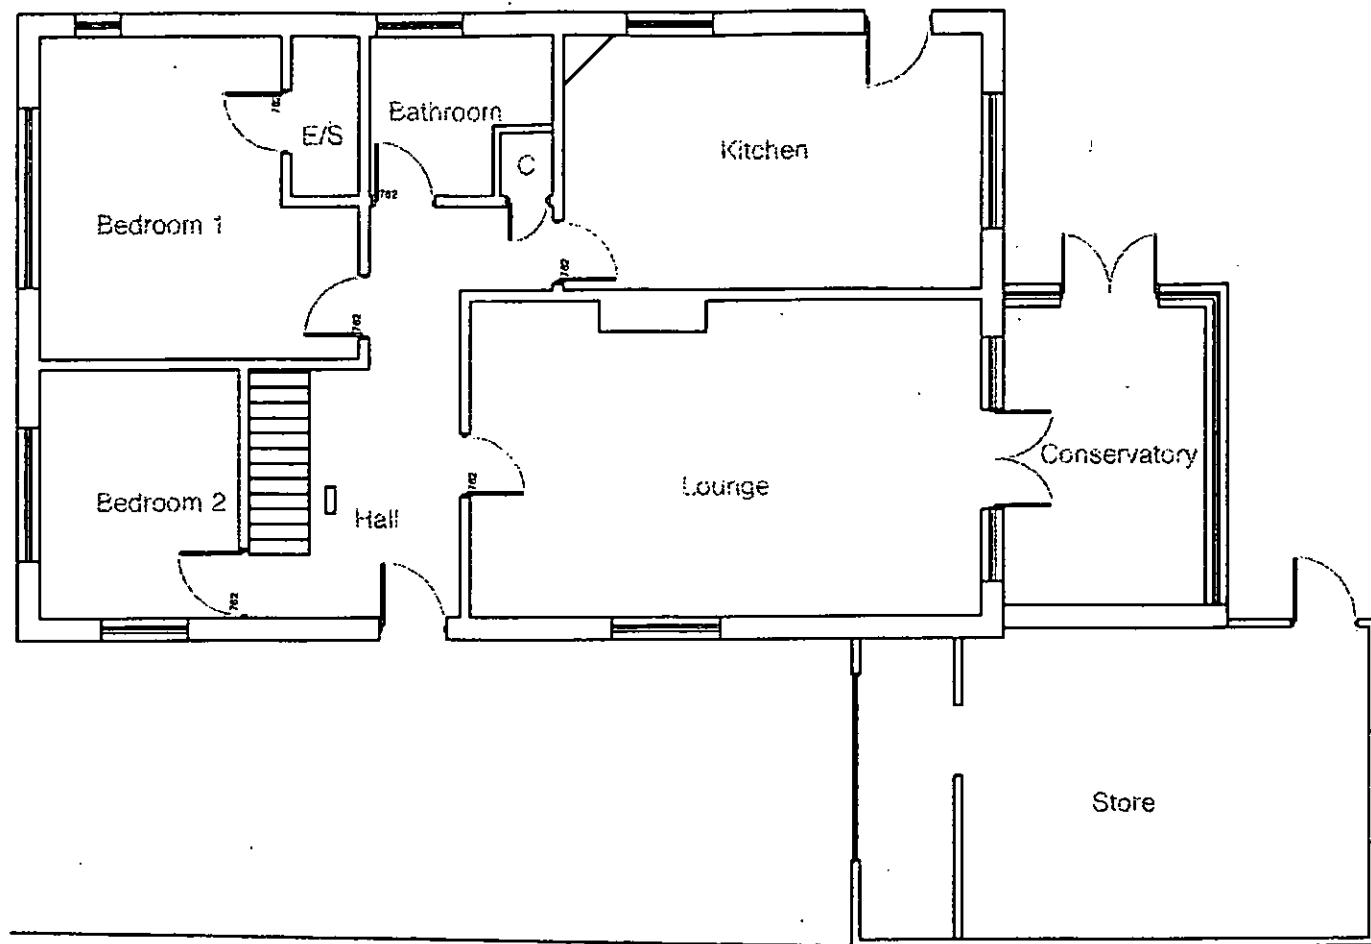

Ground Floor Plan
Scale 1:100

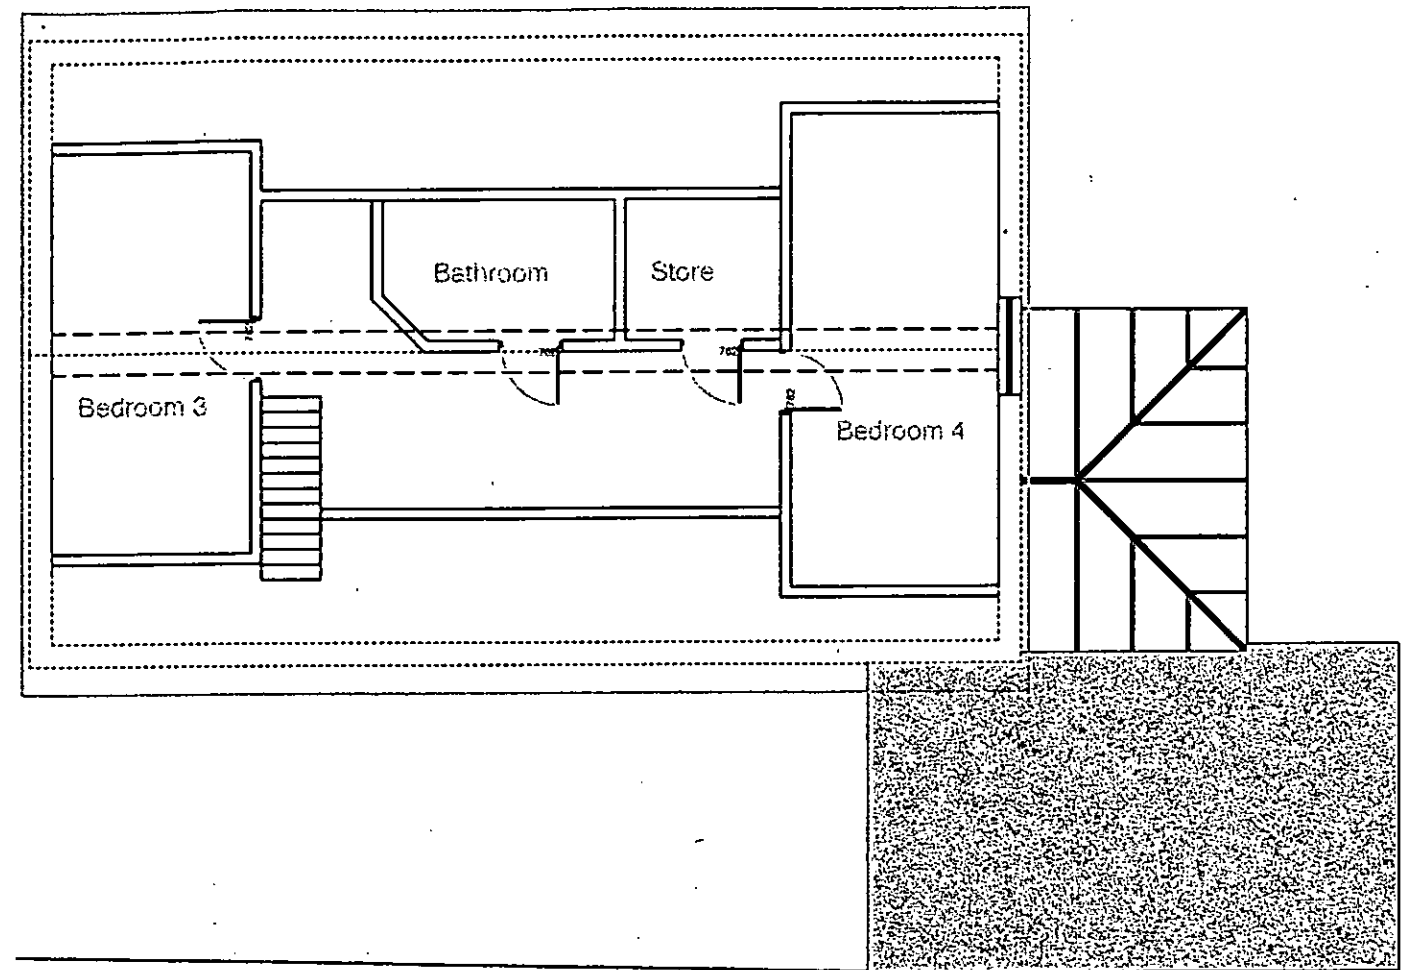

First Floor Plan
Scale 1:100

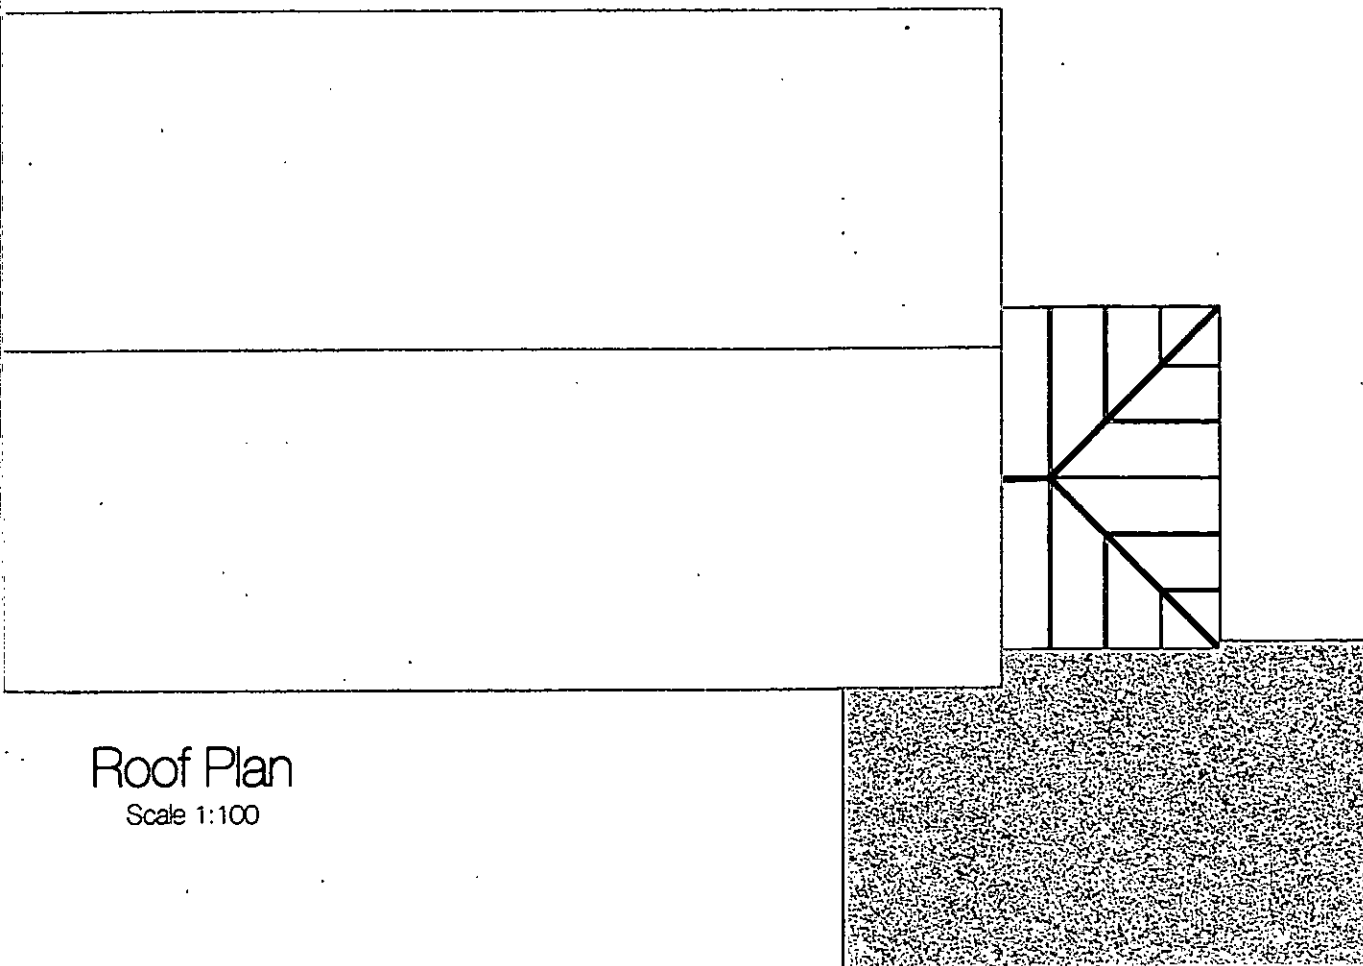

Roof Plan
Scale 1:100

Existing Plans

0 1 2 3 4 5
physical scale in metres

Proposed Extension & Alterations

Drawing 1230.02
January 2012

Cornfields
Burnell Road
Yapton
BN18 0HR

Scale 1:100 @ A3

Revision: B 10/05/2012: Updated