




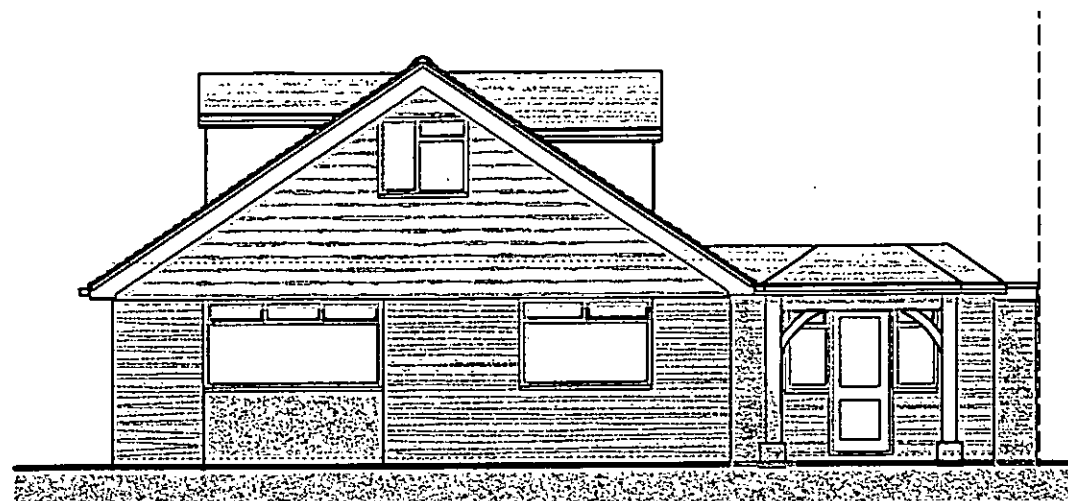


Front (North) Elevation  
Scale 1:100

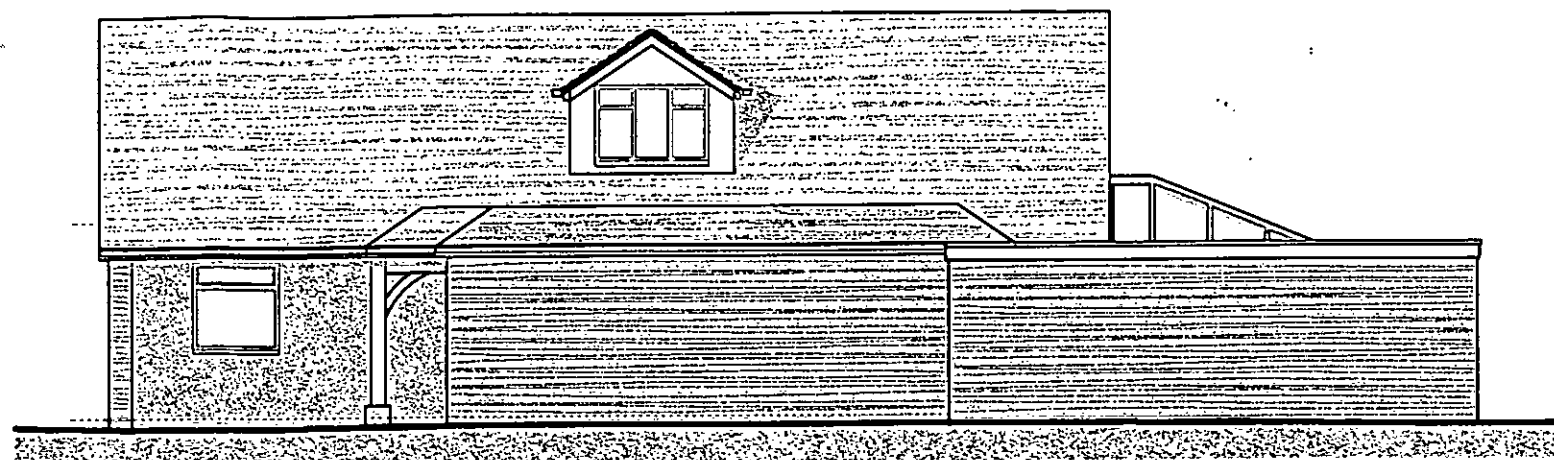

West Elevation  
Scale 1:100

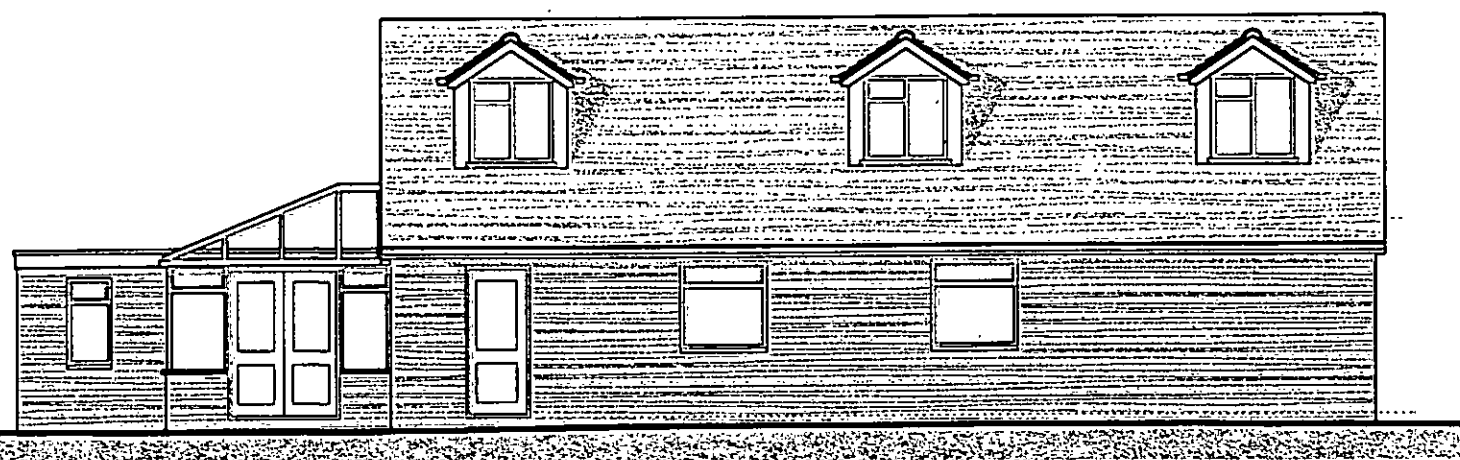

East Elevation  
Scale 1:100

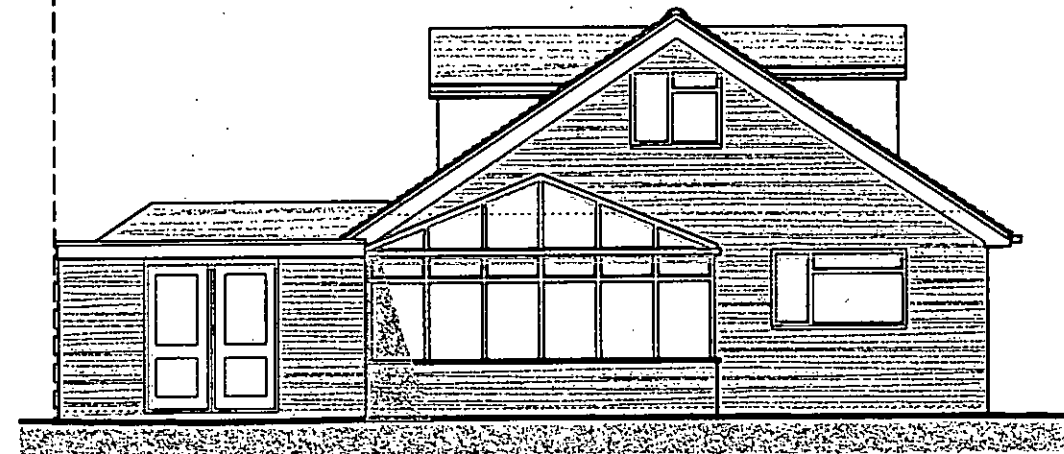

Rear (South) Elevation  
Scale 1:100

0 1 2 3 4 5  
physical scale in metres

Proposed Extension & Alterations

Drawing 1230.03  
January 2012

Comfields  
Bumdel Road  
Yapton  
BN18 0HR

Scale 1:100 @ A3

Revision : E : 05/10/2012 : Updated

Proposed Elevations