




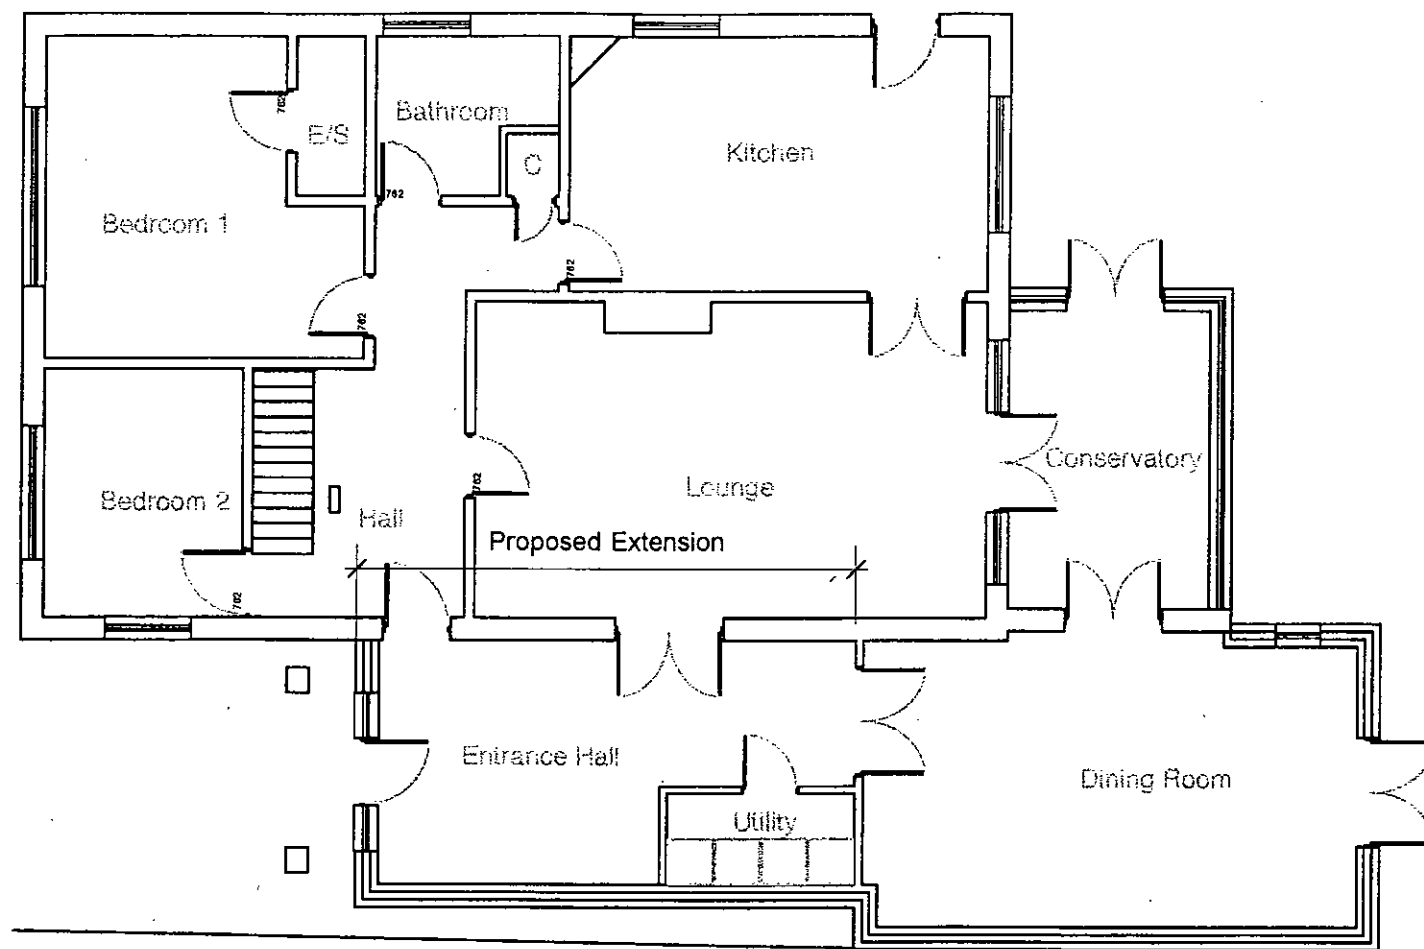

Ground Floor Plan
Scale 1:100

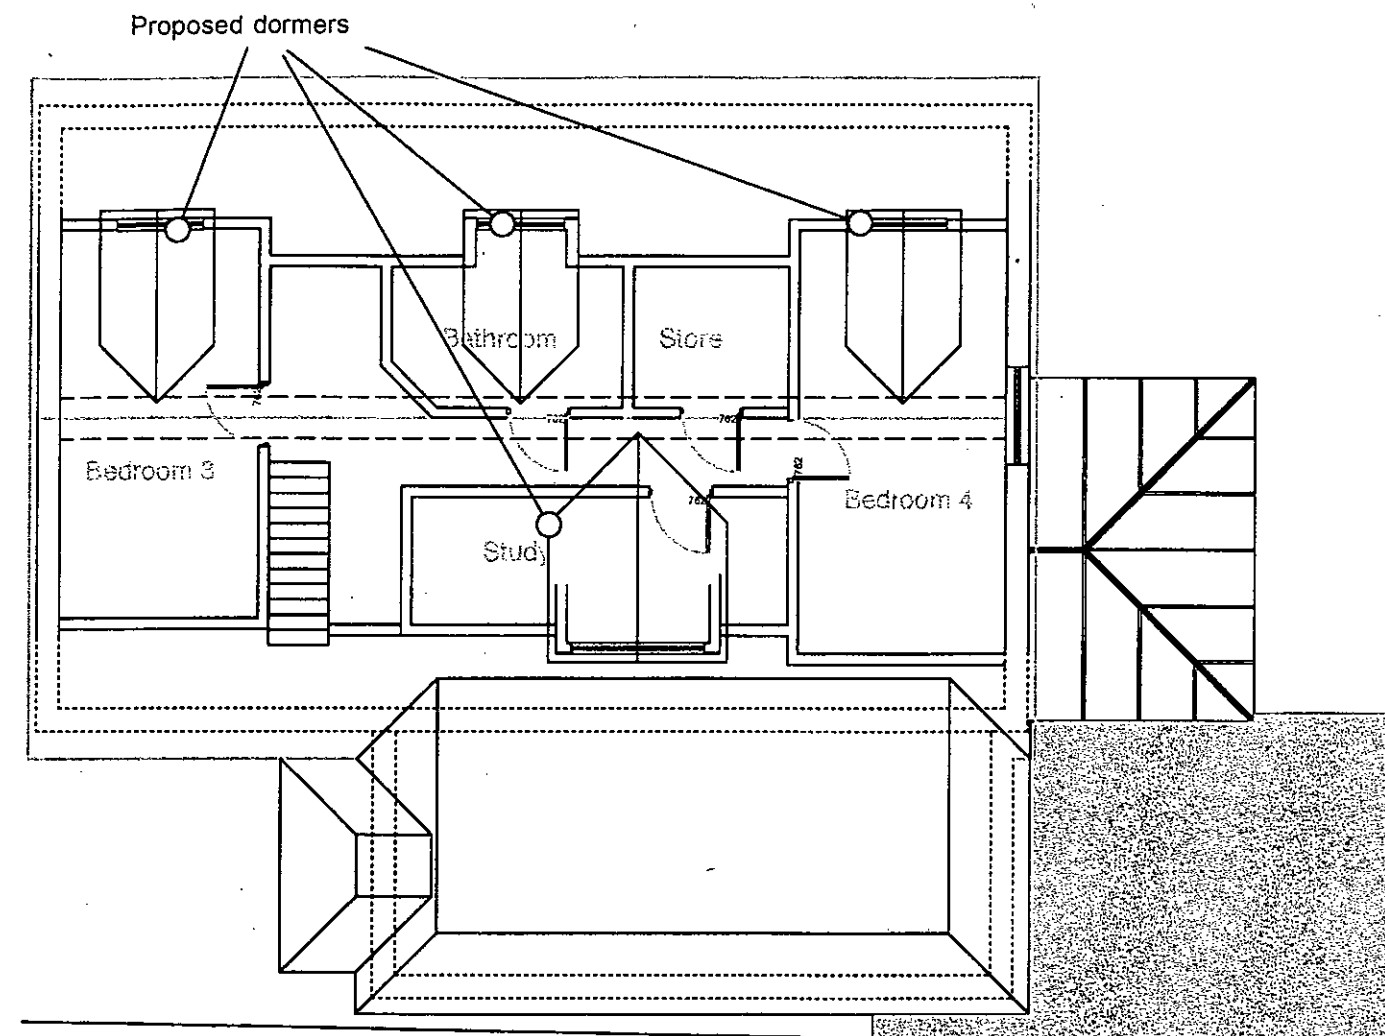

First Floor Plan
Scale 1:100

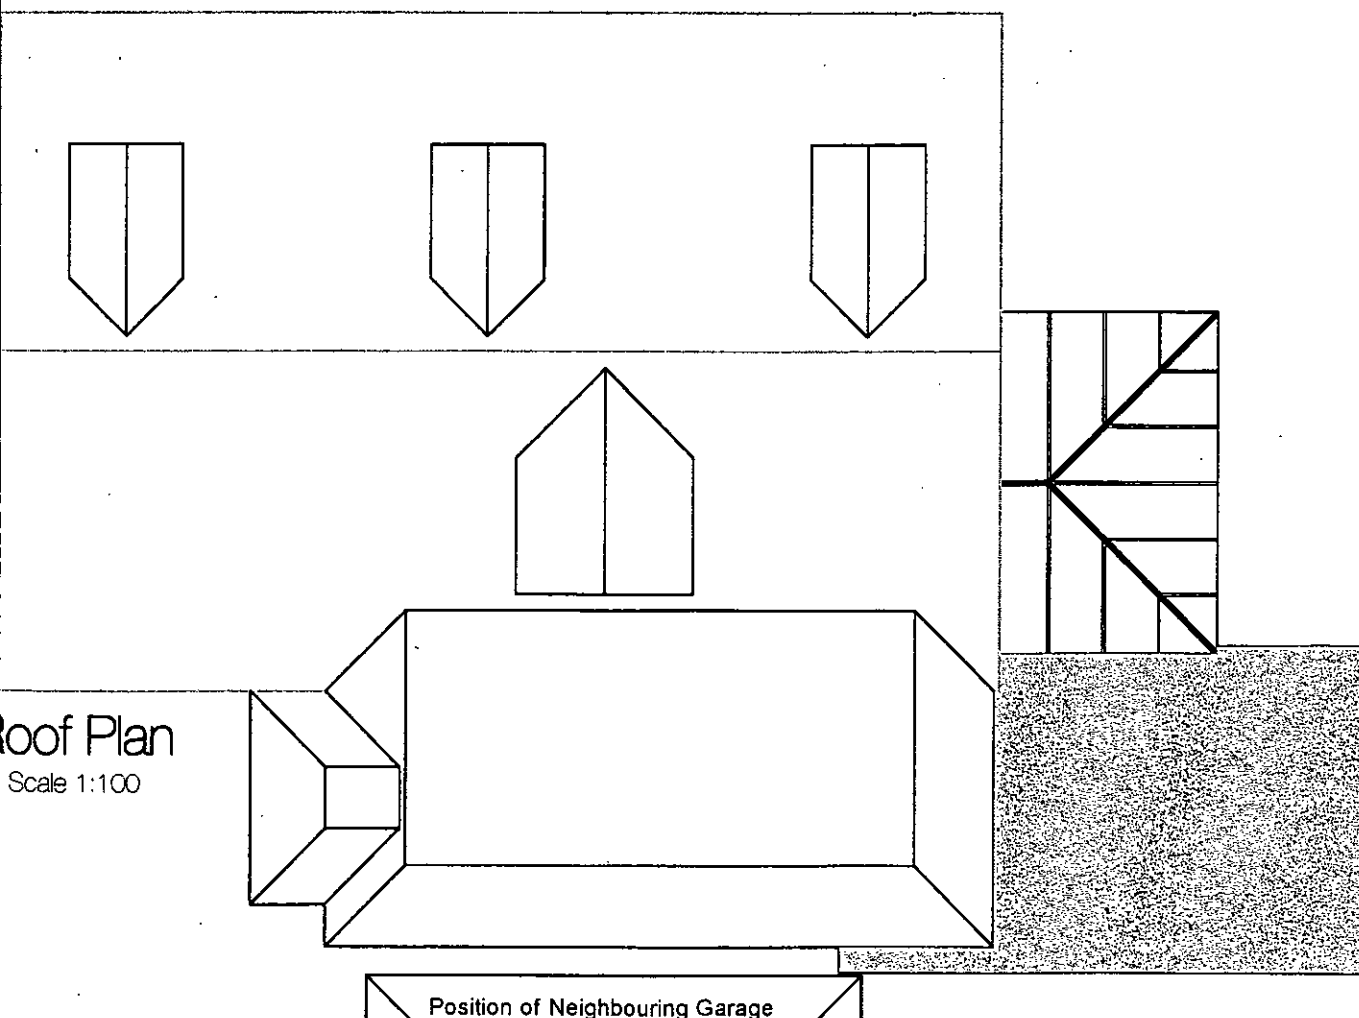

Roof Plan
Scale 1:100

0 1 2 3 4 5
physical scale in metres

Proposed Extension & Alterations

Drawing 1230.04
January 2012

Comfields
Burnell Road
Yapton
BN18 0HR

Scale 1:100 @ A3

Revision : D 12/09/2012 : Updated

Proposed Plans