


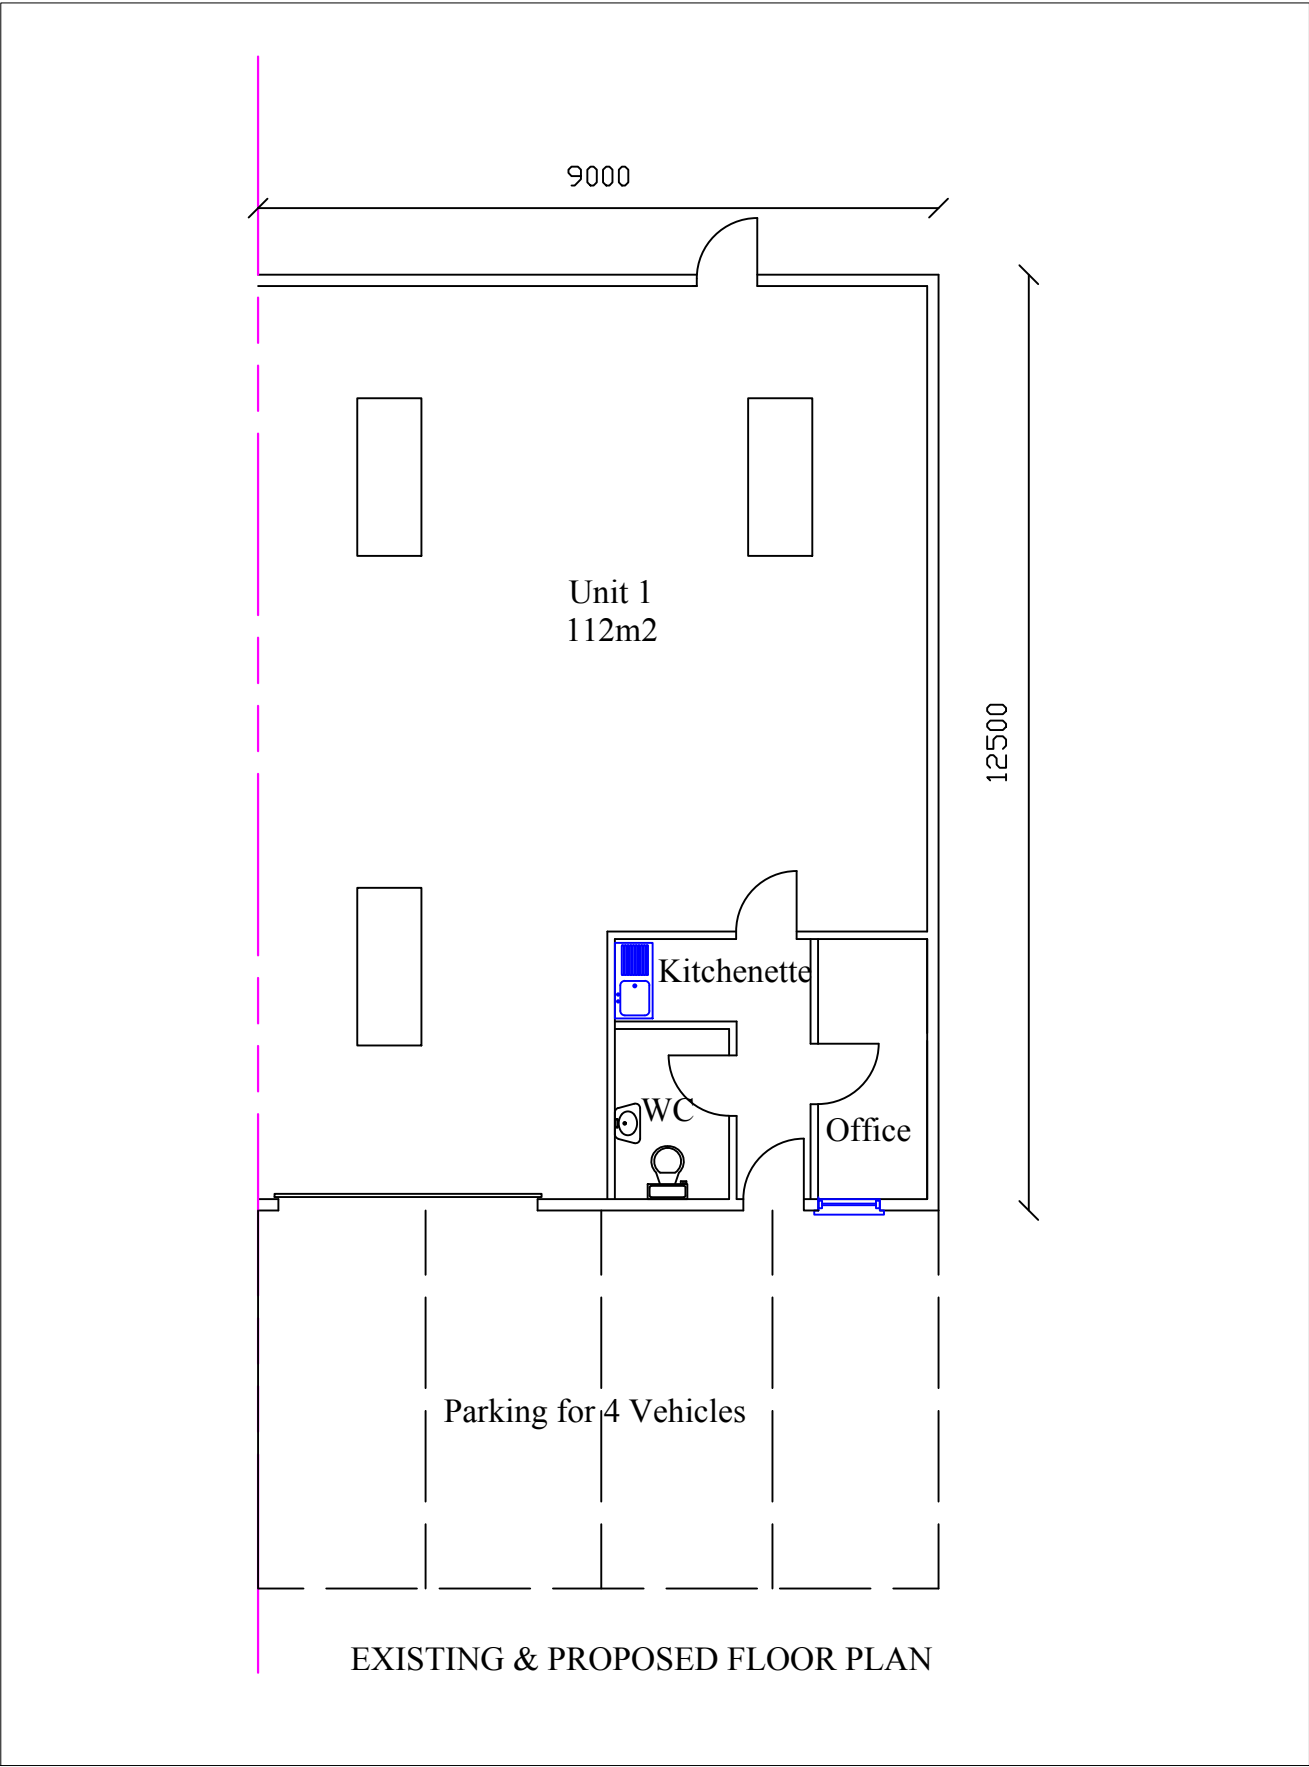

Floor Plan Scale 1:100@A3



Image of front elevation

CLIENT:		
Matthew Ryan 1 Broomfield Way Bognor Regis PO22 8AQ		
PROJECT:		
Unit A1 Ford Industrial Estate Ford Lane Ford Arundel BN18 0UZ		
CHECKED:	DRAWING NO:	REV:
-		1
DATE:	MR-P-1	11-1-19
3-1-19		
© KMH Construction Ltd		