

NOTES:
DO NOT SCALE FROM THIS DRAWING UNLESS FOR PLANNING PURPOSES.
THIS DRAWING SHOULD NOT BE USED FOR CONSTRUCTION.
ONLY PDF COPIES OF THIS DRAWING ARE CONTROLLED, ALL OTHER
FORMATS OF THIS DRAWING ARE UNCONTROLLED, I.E. AUTOCAD DWG'S,
AND WILL BE USED AT YOUR OWN RISK.


REV	AMENDMENT	DATE
P01	FOR CLIENT APPROVAL	25/01/2022
P02	FOR PLANNING	31/01/2022
P03	SCALE BAR UPDATED	04/02/2022




SOUTH WEST ELEVATION



SOUTH EAST ELEVATION

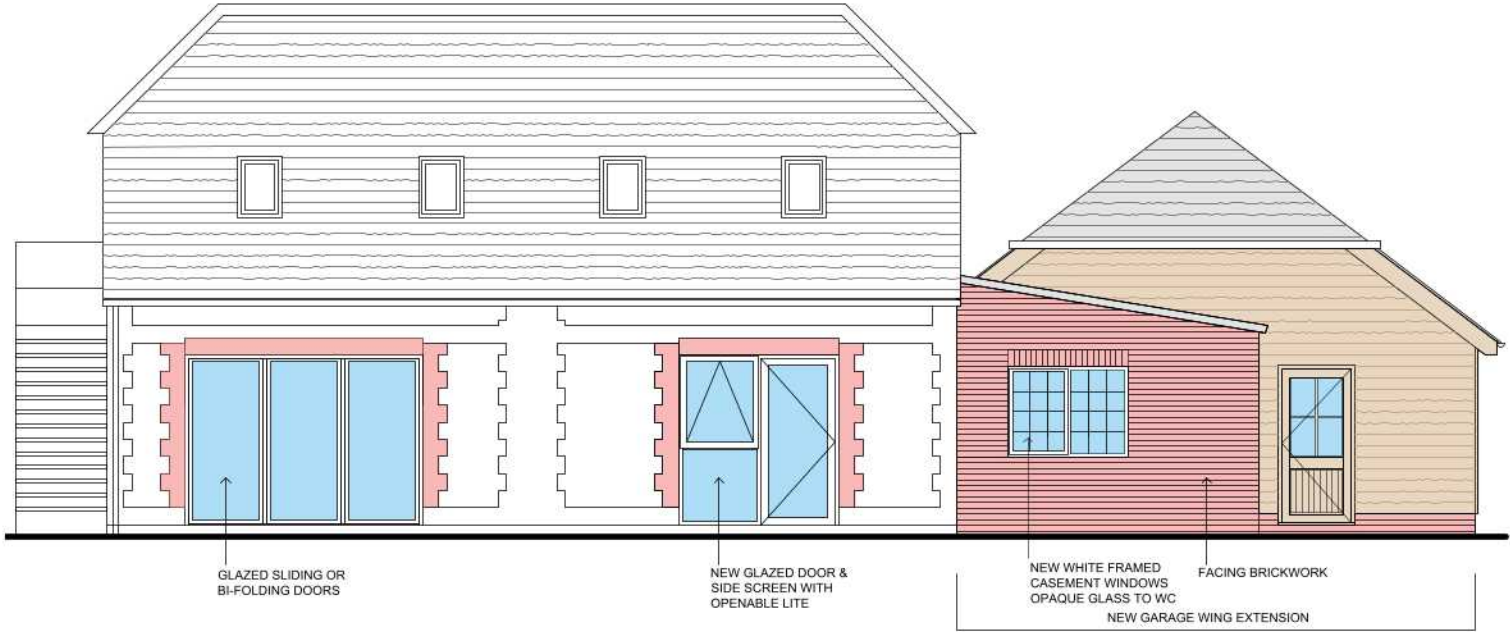

NORTH EAST ELEVATION

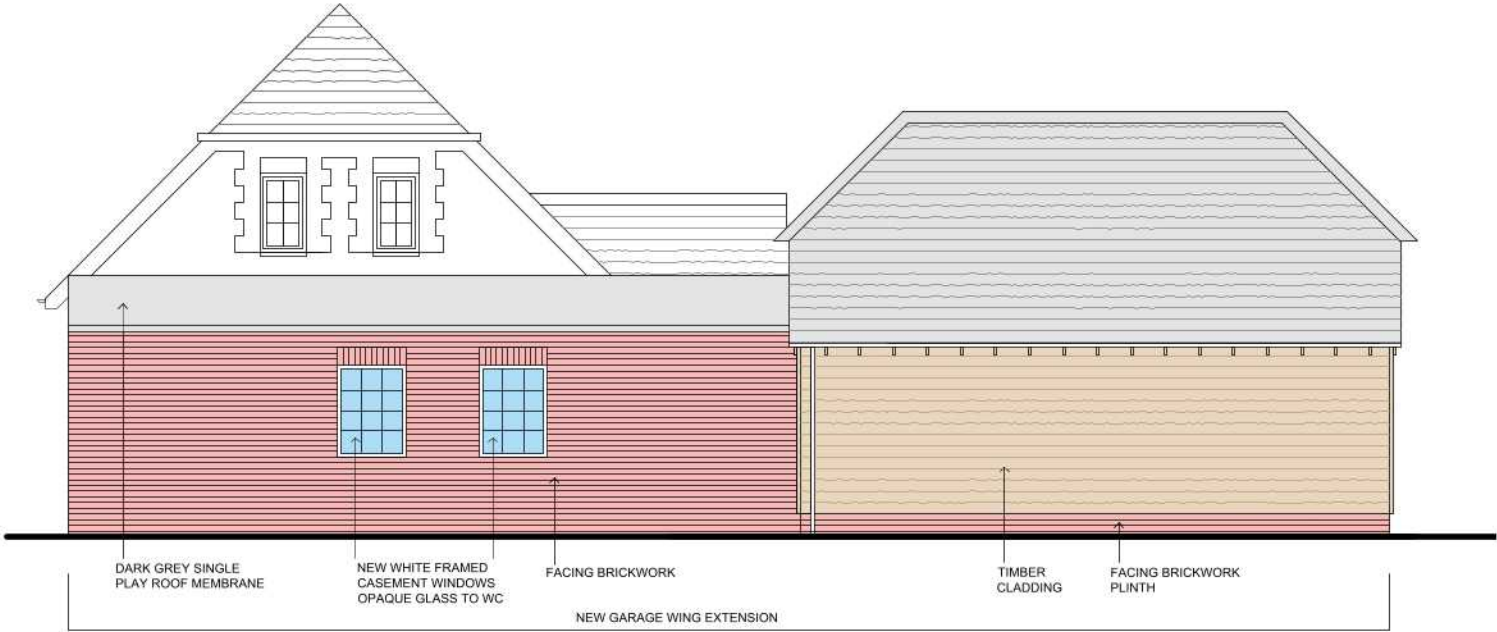

NORTH WEST ELEVATION



CLIENT
MR & MRS B DONALD

PROJECT
LOCK COTTAGE GARAGE CONVERSION
FORD, ARUNDEL
WEST SUSSEX
BN18 0BL

DRAWING TITLE
PROPOSED ELEVATIONS

SCALE
1:100 @ A3

DATE
DEC 2021

DRAWING NUMBER
2021-04-106

REVISION
P03

NOTES:
Shaded areas denote proposed
new extensions / works