



NOTES:
DO NOT SCALE FROM THIS DRAWING UNLESS FOR PLANNING PURPOSES.
THIS DRAWING SHOULD NOT BE USED FOR CONSTRUCTION.
ONLY PDF COPIES OF THIS DRAWING ARE CONTROLLED. ALL OTHER
FORMATS OF THIS DRAWING ARE UNCONTROLLED, I.E. AUTOCAD DWO'S,
AND WILL BE USED AT YOUR OWN RISK.


REV	AMENDMENT	DATE
P01	FOR PLANNING	13/12/2021
P02	SCALE BAR UPDATED	04/02/2022

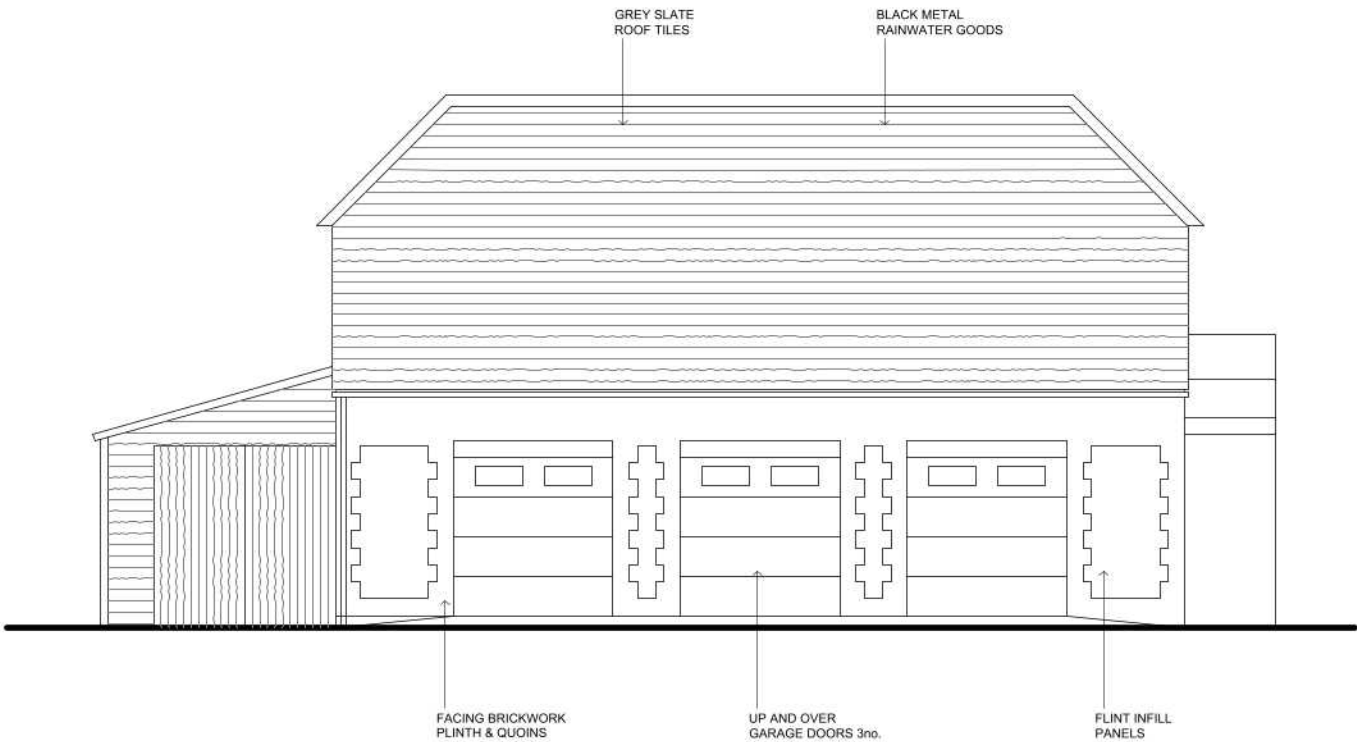


SOUTH WEST ELEVATION

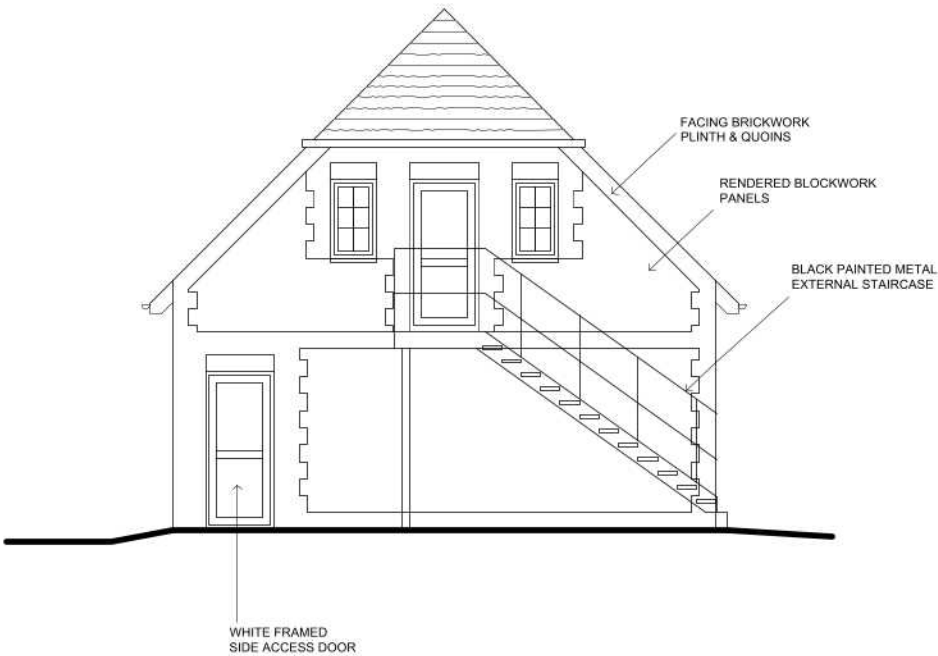


SOUTH EAST ELEVATION

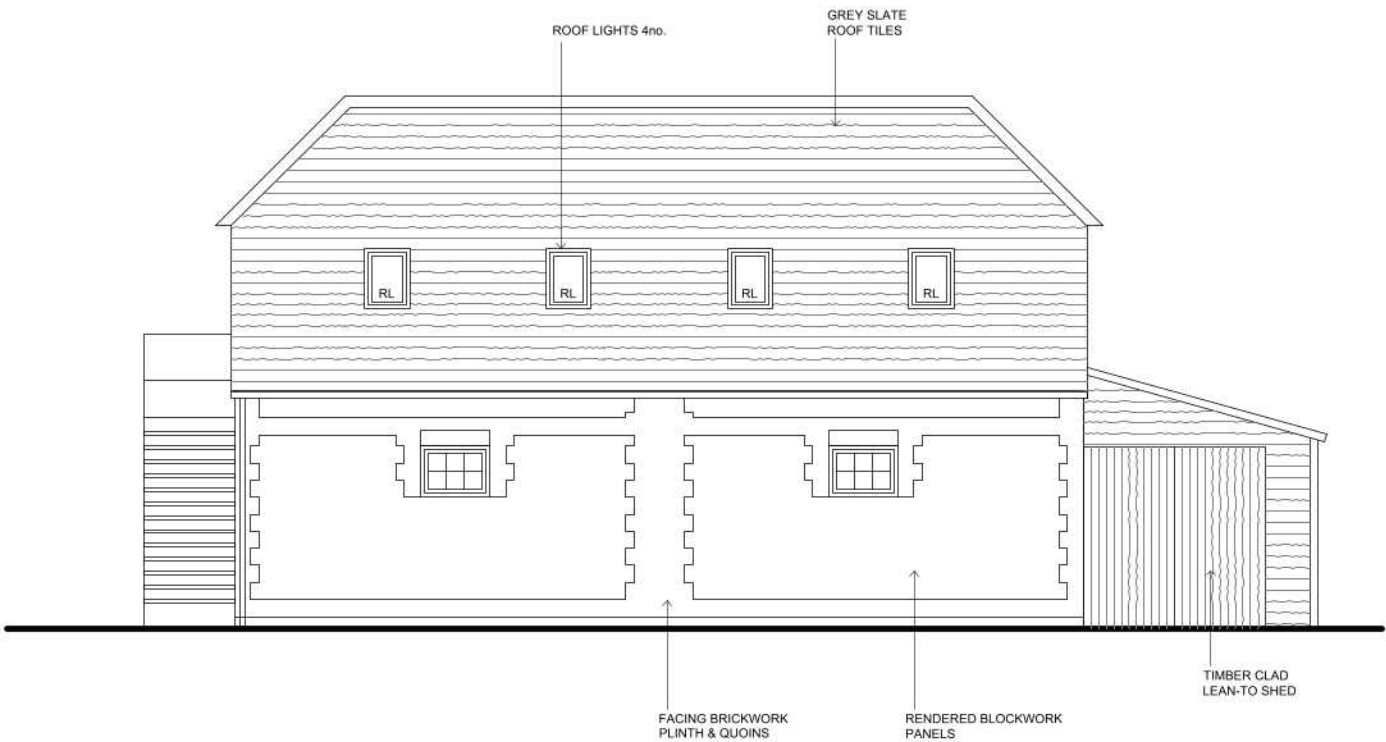

NORTH EAST ELEVATION

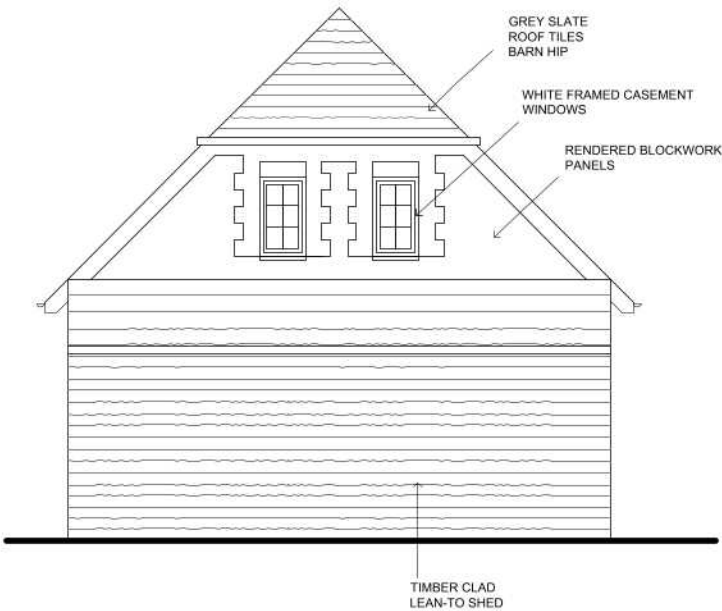

NORTH WEST ELEVATION

 

CLIENT
MR & MRS B DONALD

PROJECT
LOCK COTTAGE GARAGE CONVERSION
FORD, ARUNDEL
WEST SUSSEX
BN18 0BL

DRAWING TITLE
EXISTING ELEVATIONS

SCALE 1:100 @ A3	DATE DEC 2021
DRAWING NUMBER 2021-04-103	REVISION P02