

FABRICATION TOLERANCE + OR - 2MM

ALL WELDS 6cfw UNO

HOLE PITCHES + OR - 1mm


DO NOT SCALE - IF IN DOUBT ASK

Materials
Steelwork:— Hot Dipped Galvanised Framework


Roof:— Natural Grey Fibre Cement with

Gable Ends:— Natural Grey Fibre Cement Barge Boards

Gutters:— Black UPVC

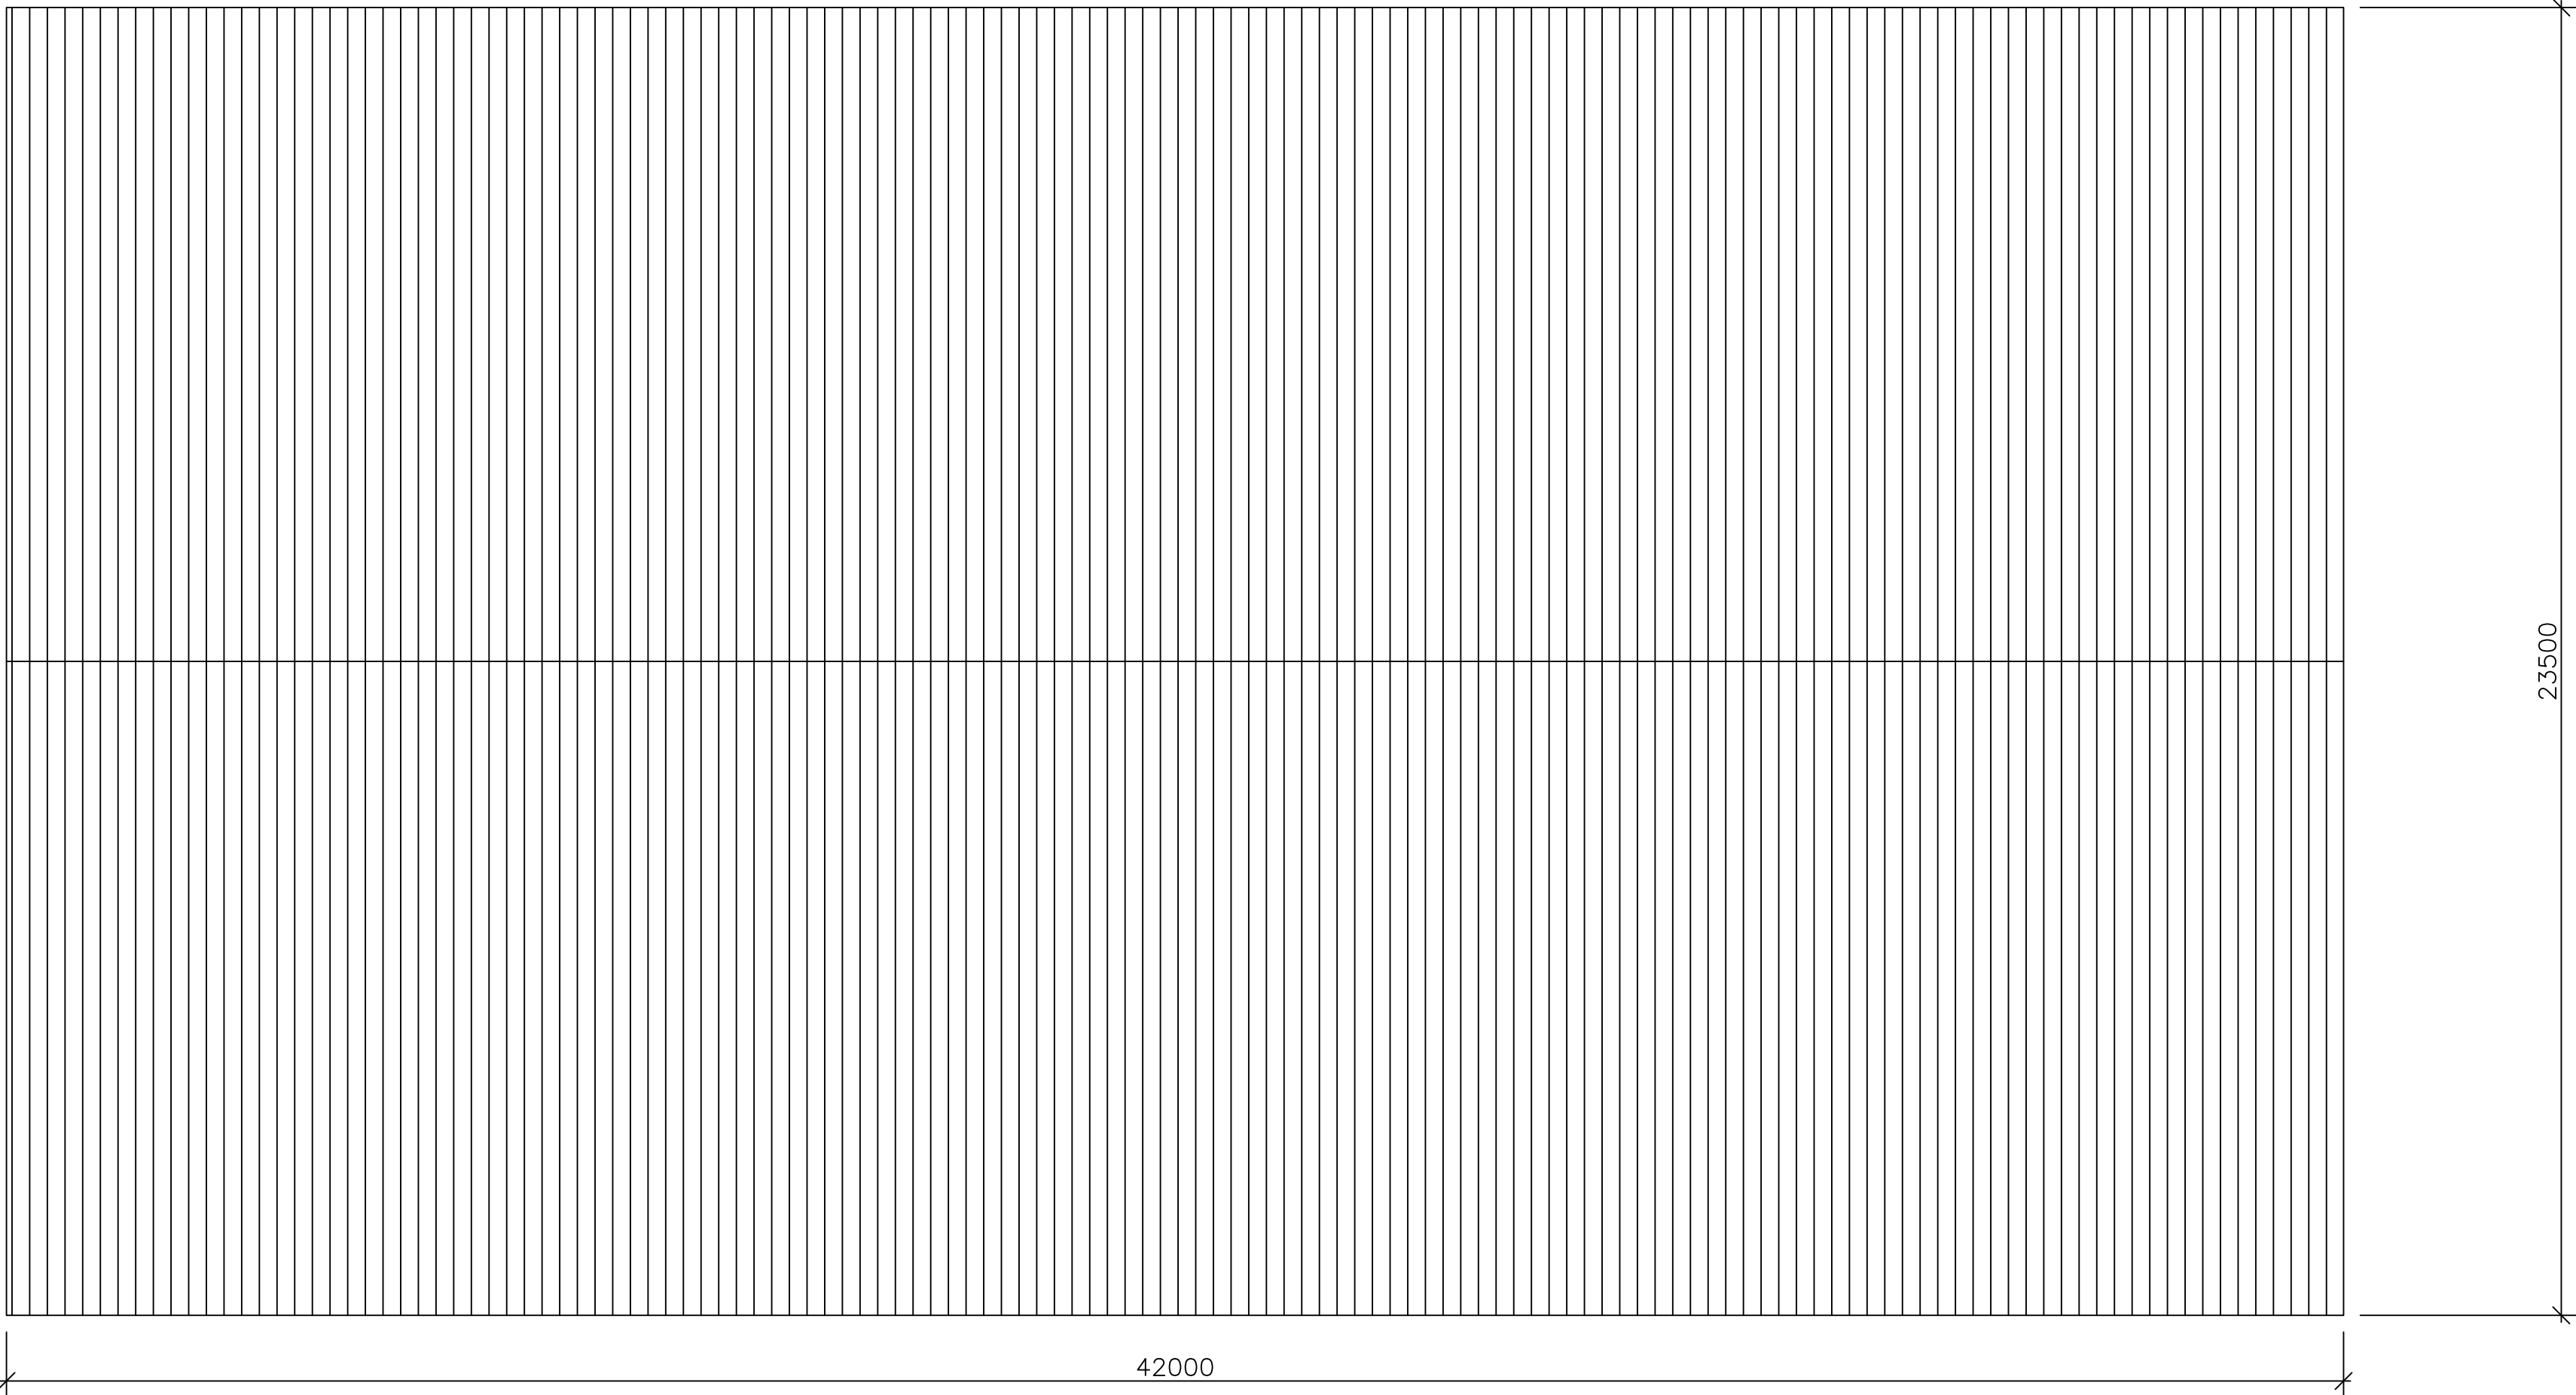

ROOF PLAN

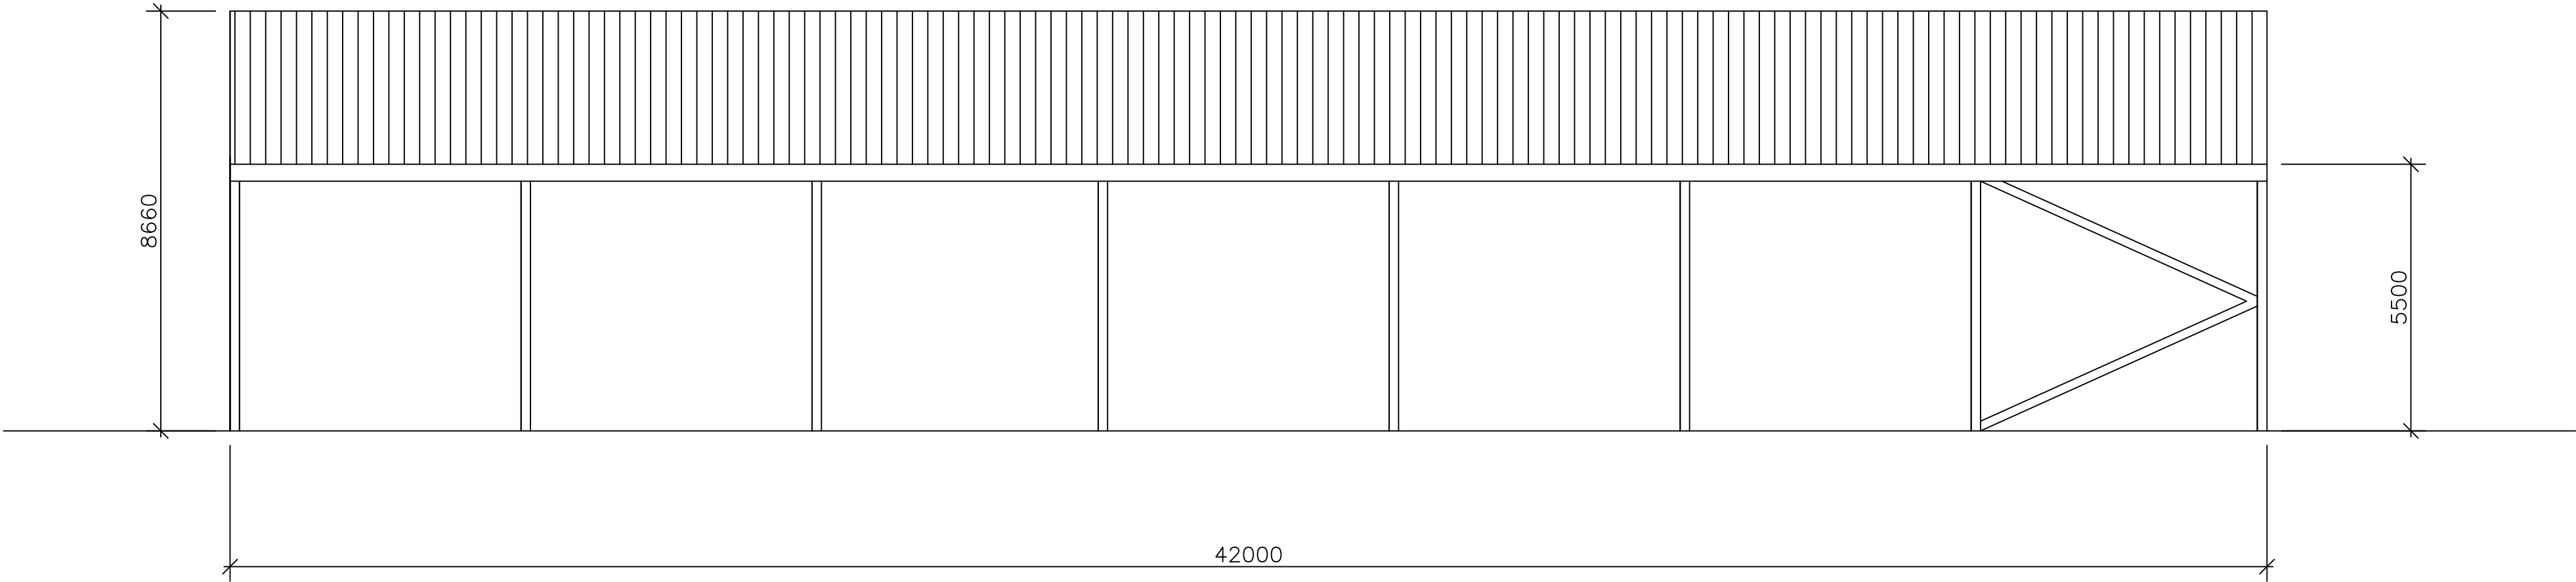

TYPICAL SIDE ELEVATION

REV	BY	DATE	AMENDMENT	CHKD	DATE	REV	BY	DATE	AMENDMENT	CHKD	DATE	REV	BY	DATE	AMENDMENT	CHKD	DATE



Robinson Structures

Robinson Structures Limited
Haslams Lane, Derby, DE21 4TS, England. Tel (01332) 574711

E.Mail :- sales@robinsons.com

ISSUE STATUS				CONTRACT TITLE			
FOR APPROVAL							
DRAWING CONTENTS							
PAINT SPECIFICATION				INITIALS	DATE	SCALE	
DRAWN BY						DRAWING No	REV.
CHKD.BY							SHEET
							A1