


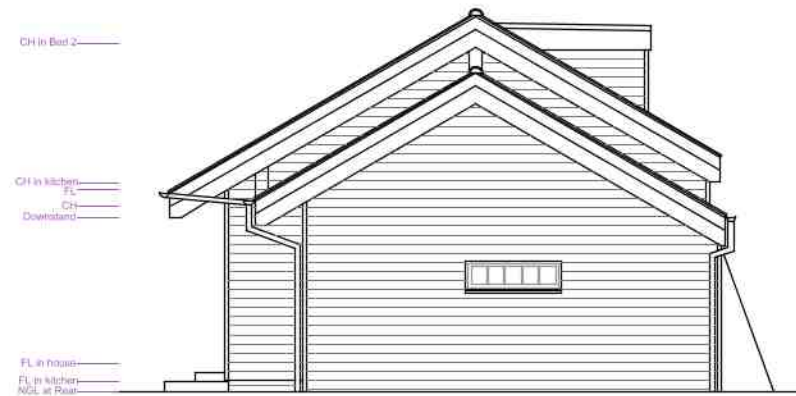


Side Elevation
Northern




Front Elevation
Western
EXISTING ELEVATIONS
1:100




Side Elevation
Southern

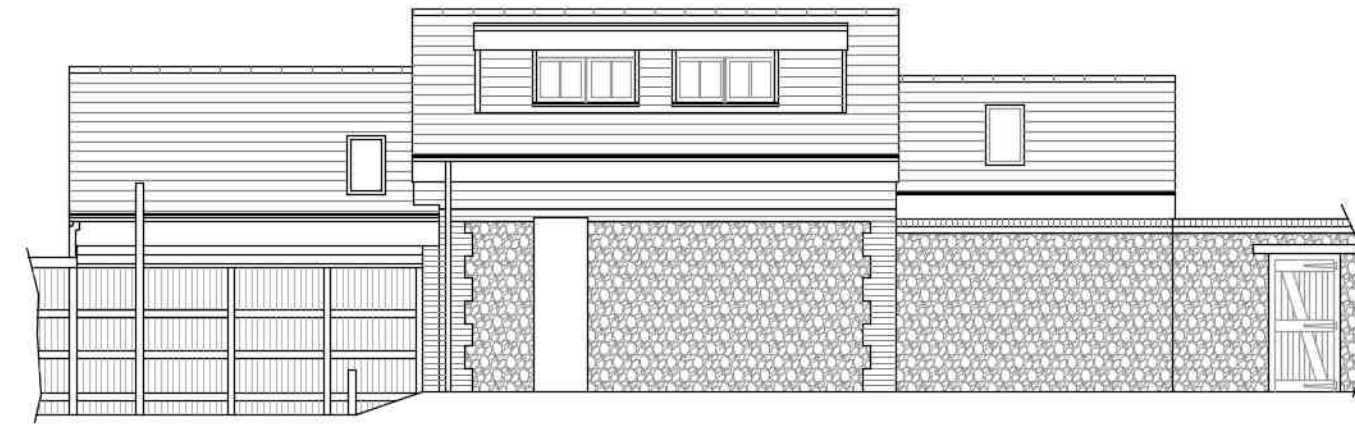


Rear Elevation
Eastern

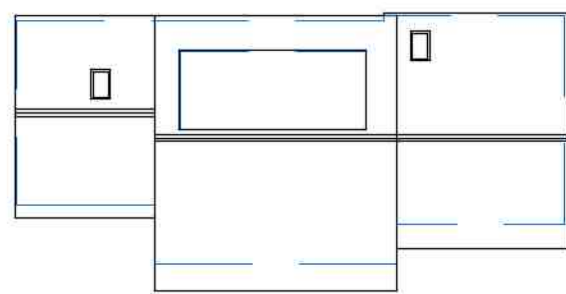


Roof Plan
1:200

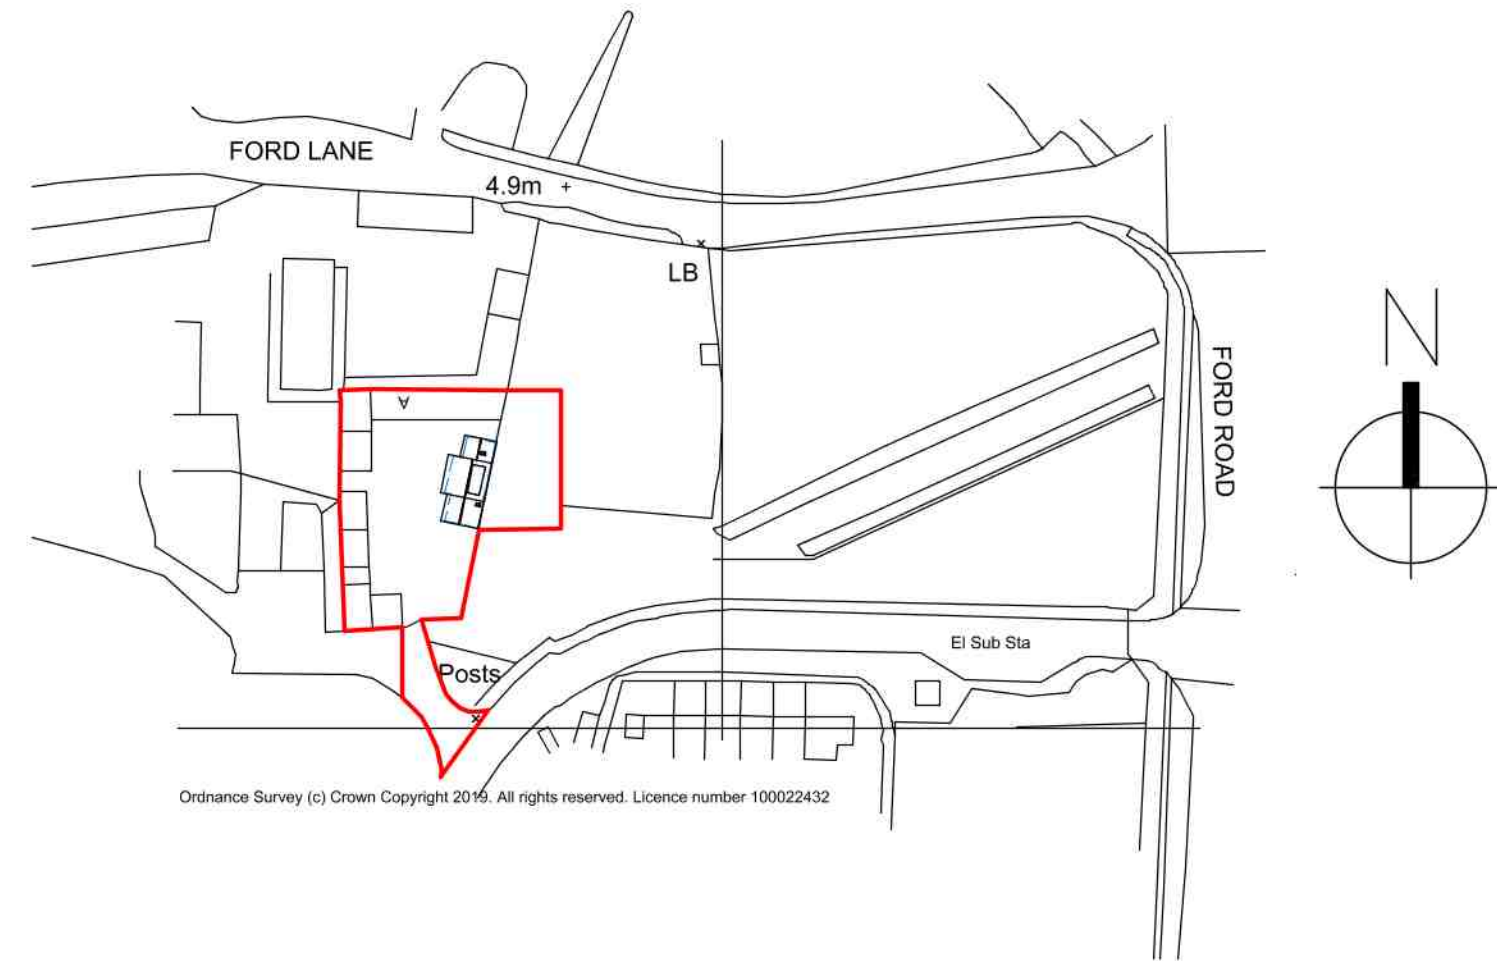

Location Plan
1:1250

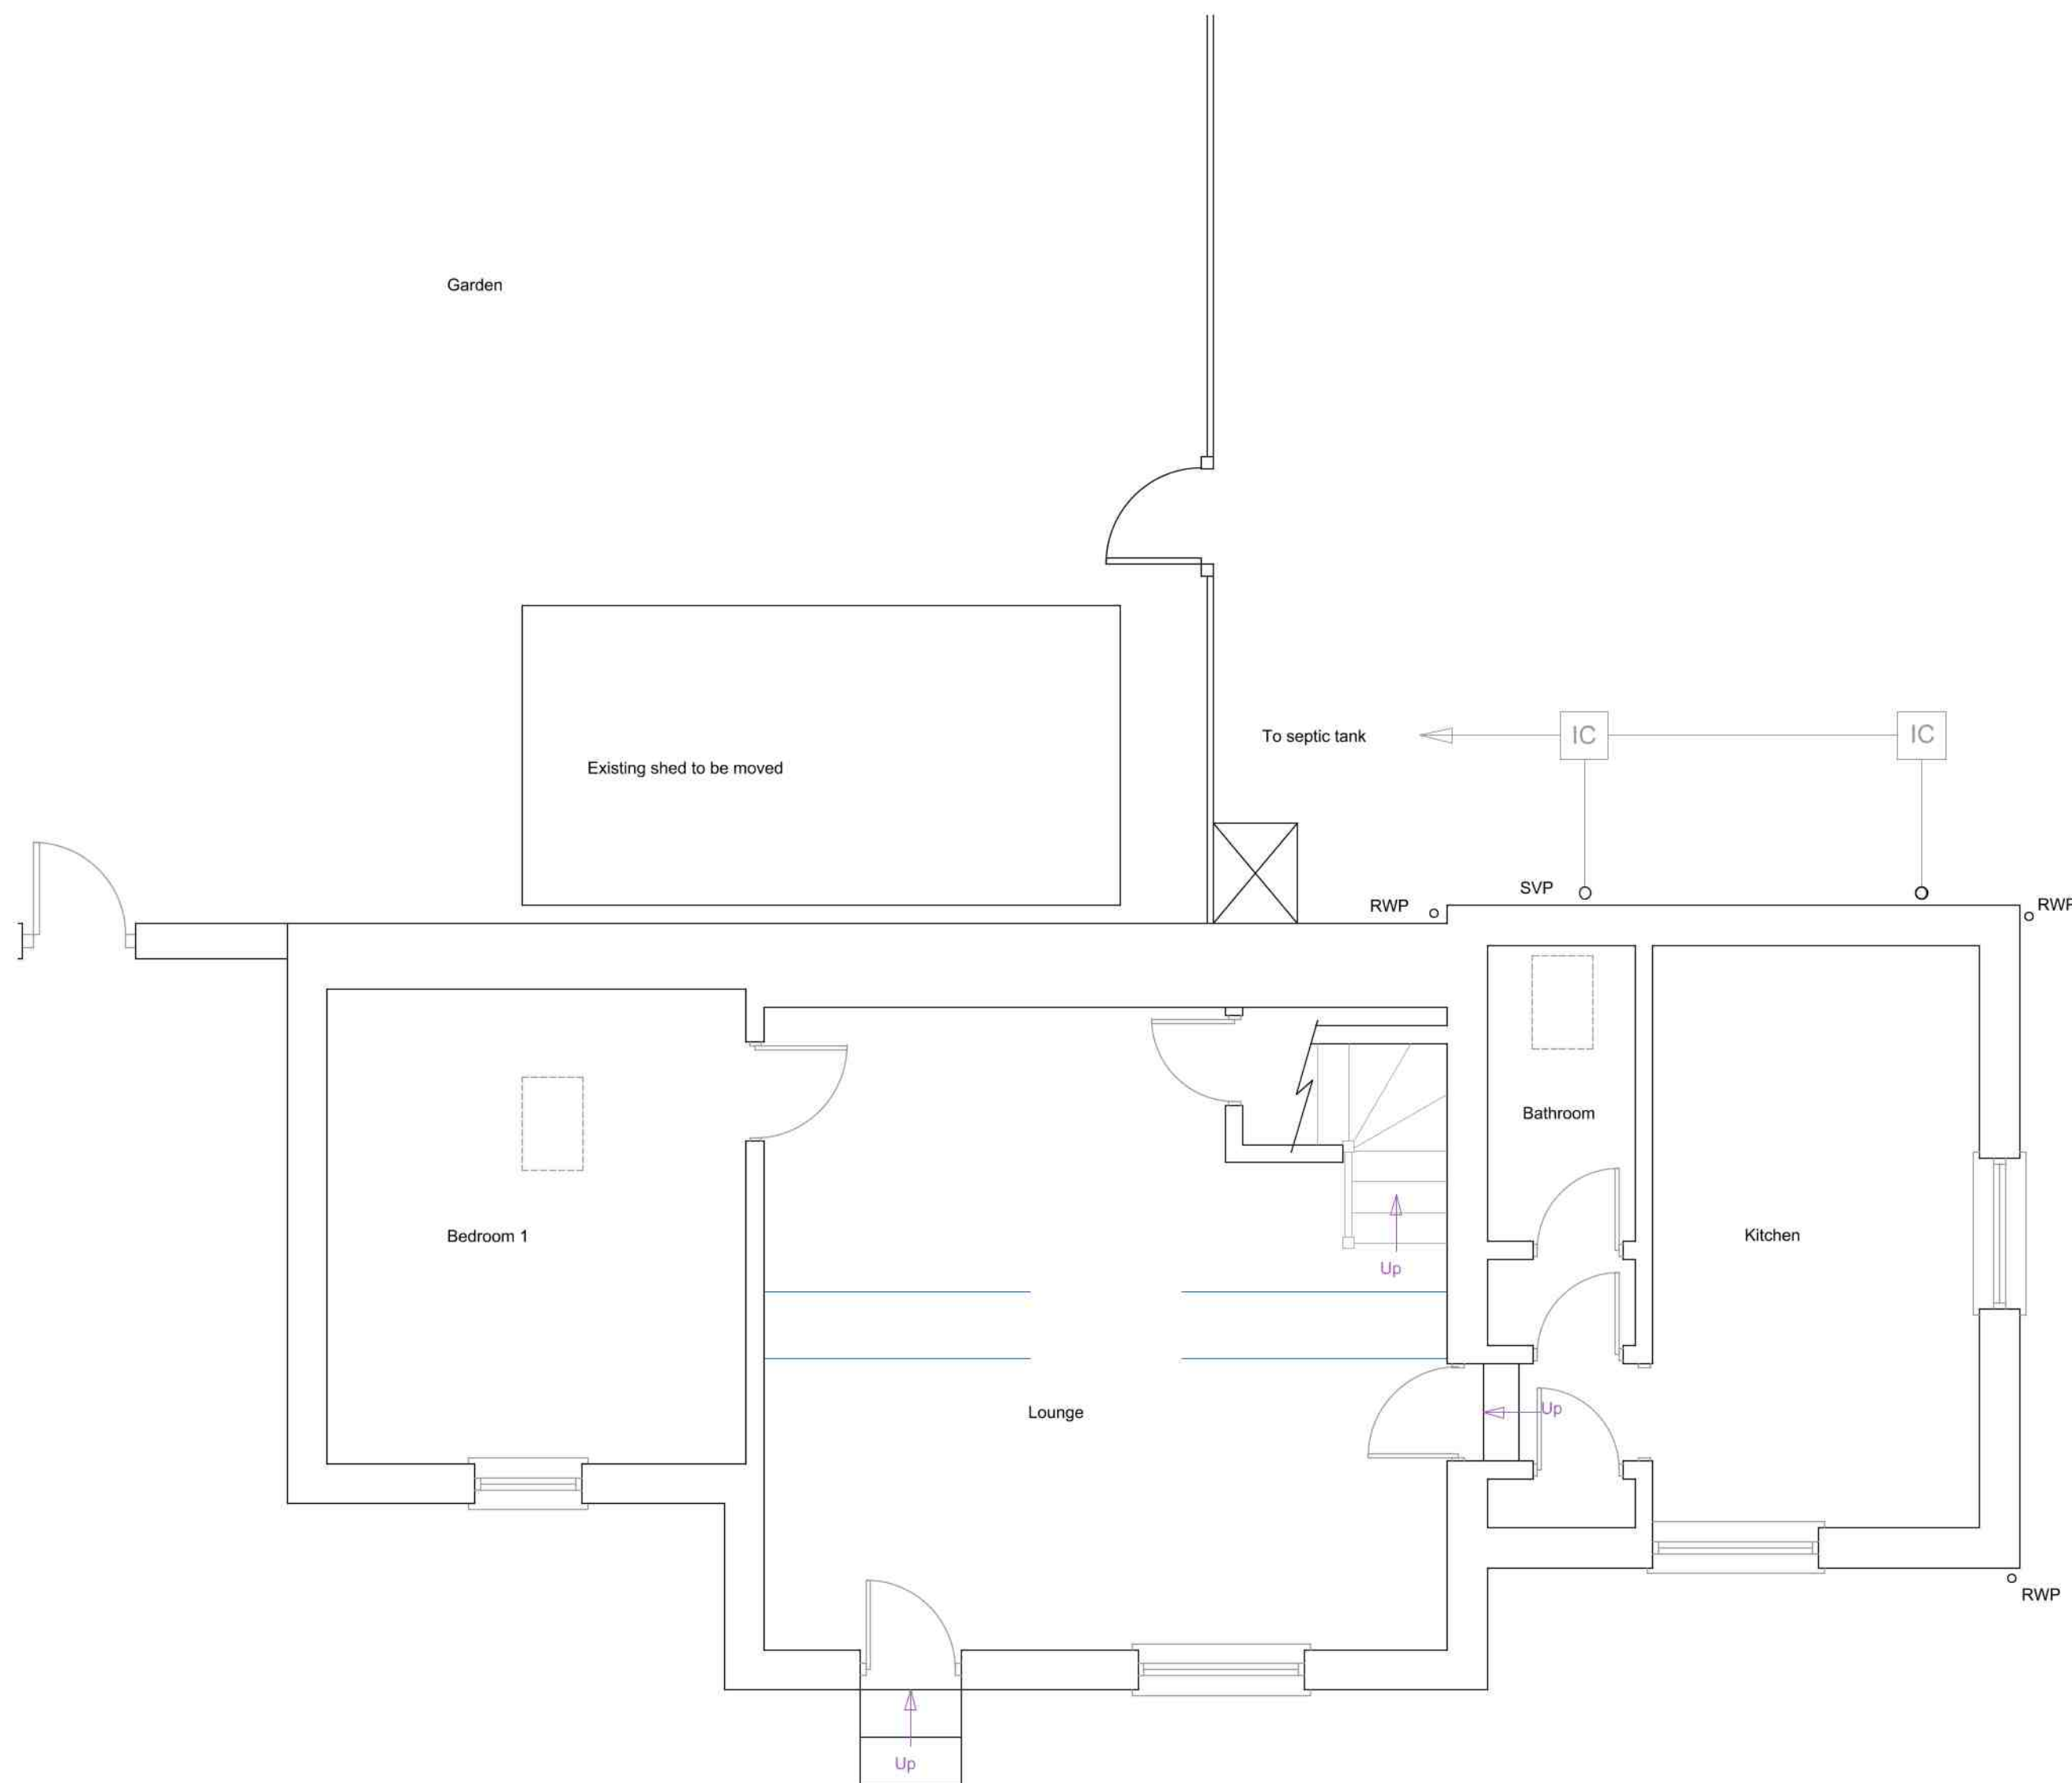


Ground Floor

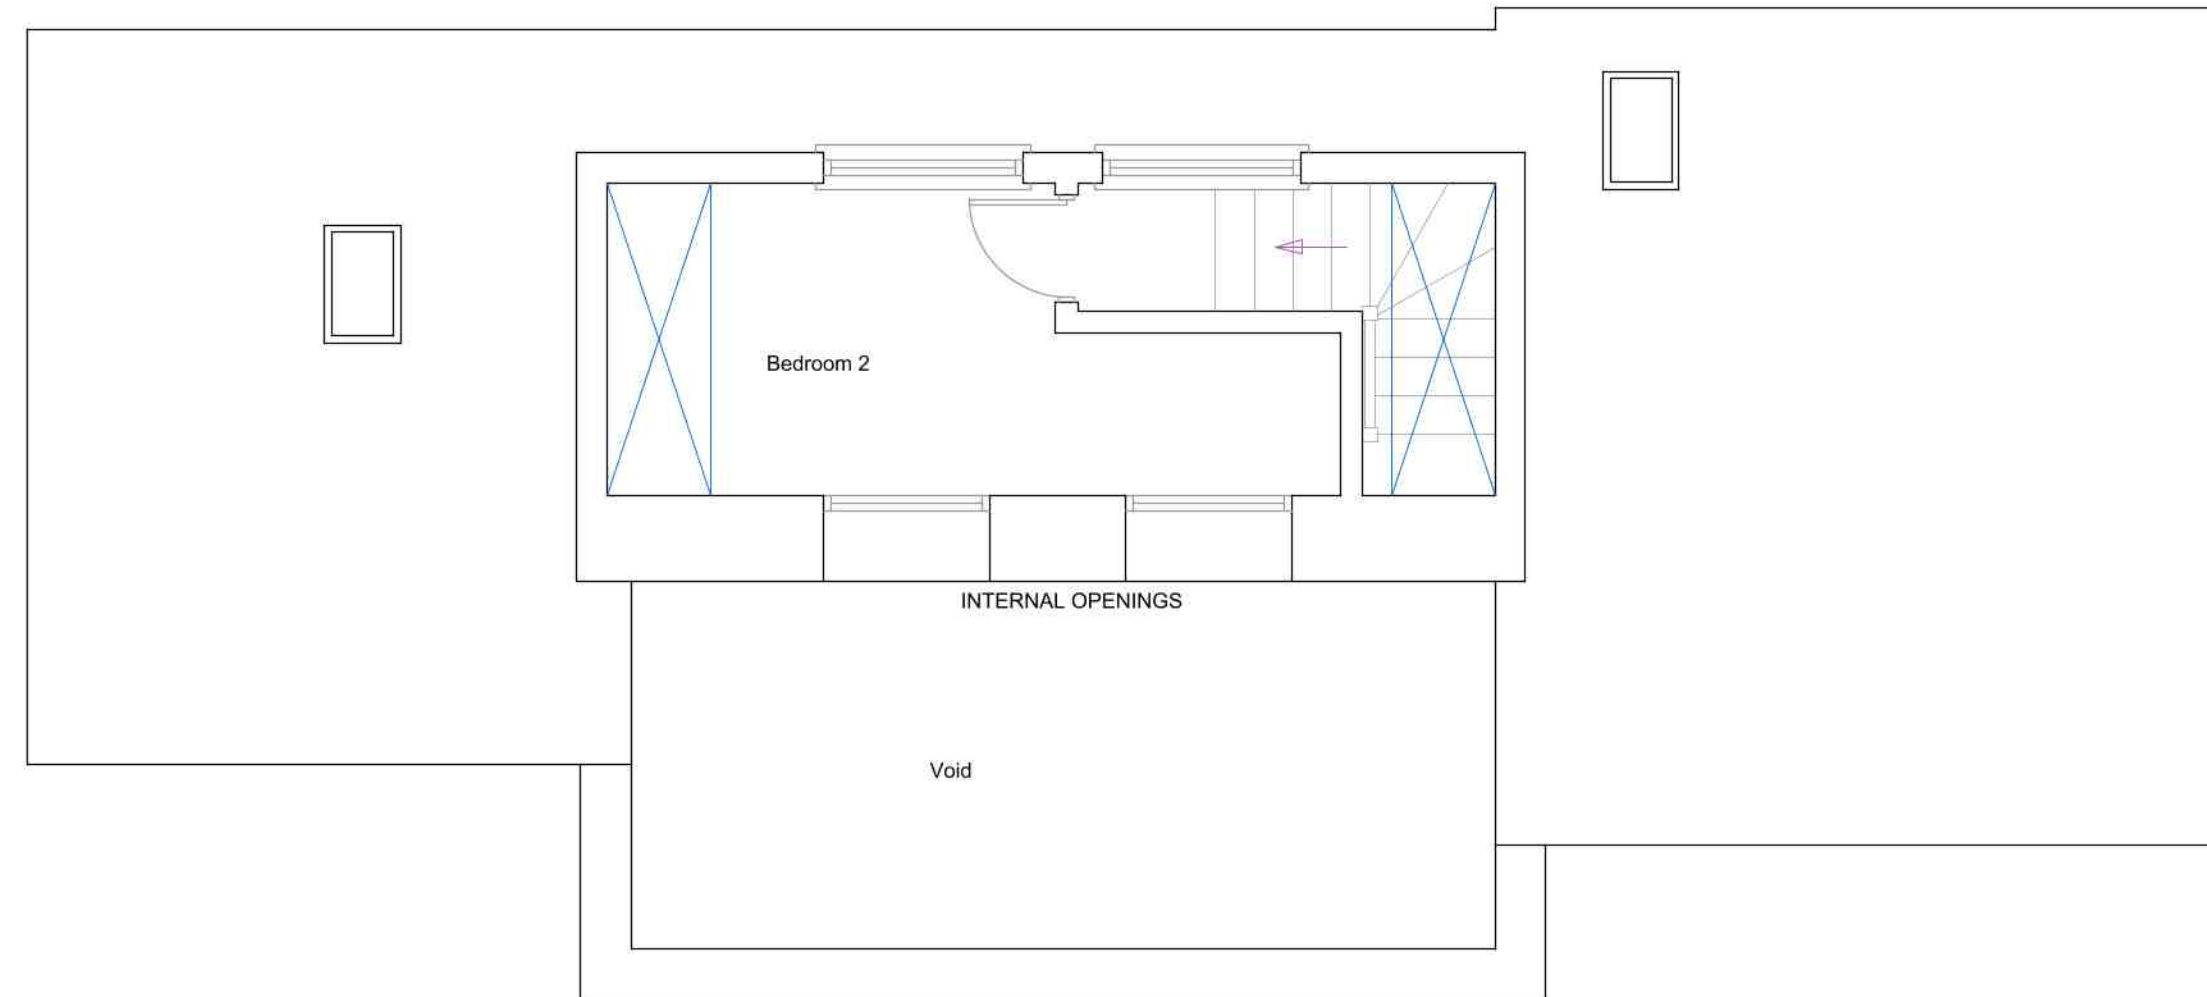

First Floor

EXISTING FLOOR PLANS
1:50

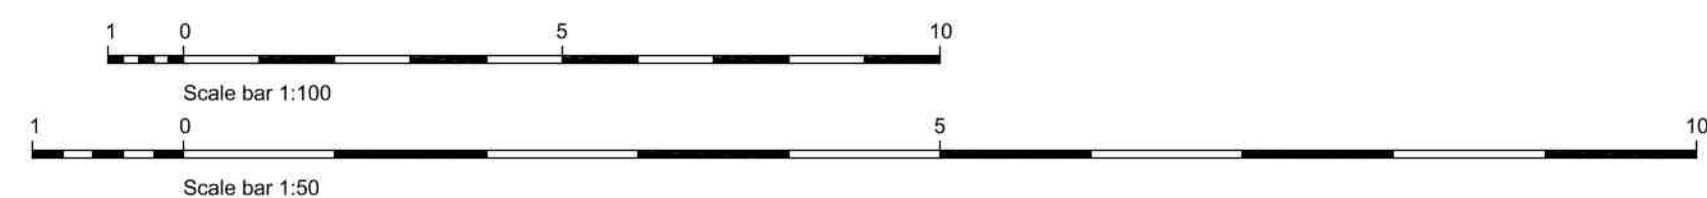

This drawing is the property of Fuller Associates and is not to be copied reproduced, retained or disclosed to any unauthorised person either wholly or in part without prior consent. Do not scale from this drawing except for Planning purposes. Use all figured dimensions only. All figured dimensions to be checked on site prior to construction. All discrepancies, errors and omissions to be reported to Fuller Associates prior to construction. Layout and dimensions existing building to be checked on site.

Rev.	Details	Date
A	REDLINE AMEND	19/09/19
B	TITLE BLOCK AMEND	23/10/19

FULLER ASSOCIATES
Chartered Surveyors • Architectural Design

10-11 The Parade
Willowhayne Crescent
East Preston
West Sussex
BN16 1NS
01903 774754
www.fuller-associates.co.uk

Issued for:	Drawn	Checked
Discussion	KW	X
Planning Application	KW	AP
Building Control	X	X
Construction Issue	X	X
As Built	X	X

EXISTING PLANS, ELEVATIONS, ROOF PLAN AND LOCATION PLAN

Client: Mr and Mrs Otley
Site Address: Annex
New House Farm Barn
Ford Lane
Ford
BN18 0EF

Printed: As Shown on A1
Date: 23/10/2019
Drawing Number: 193039/01B