



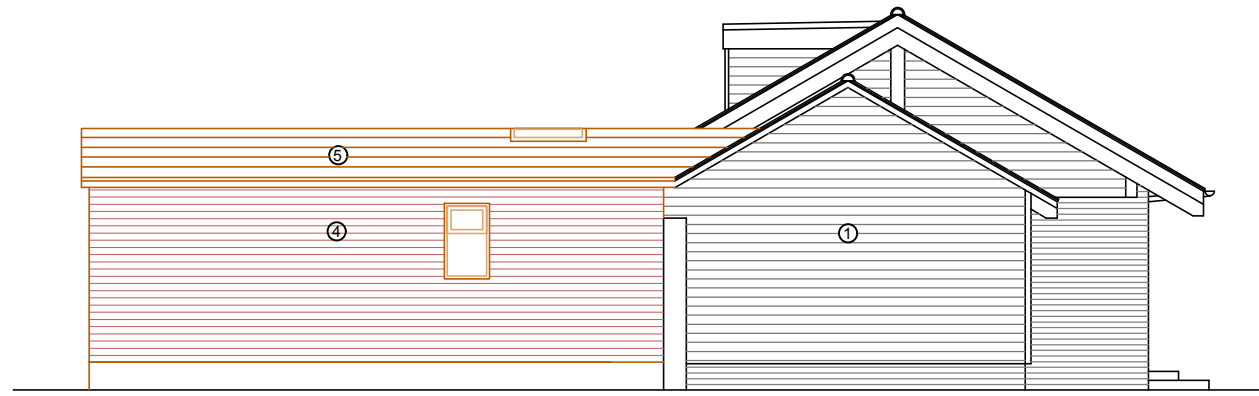

Side Elevation
Northern



Front Elevation
Western

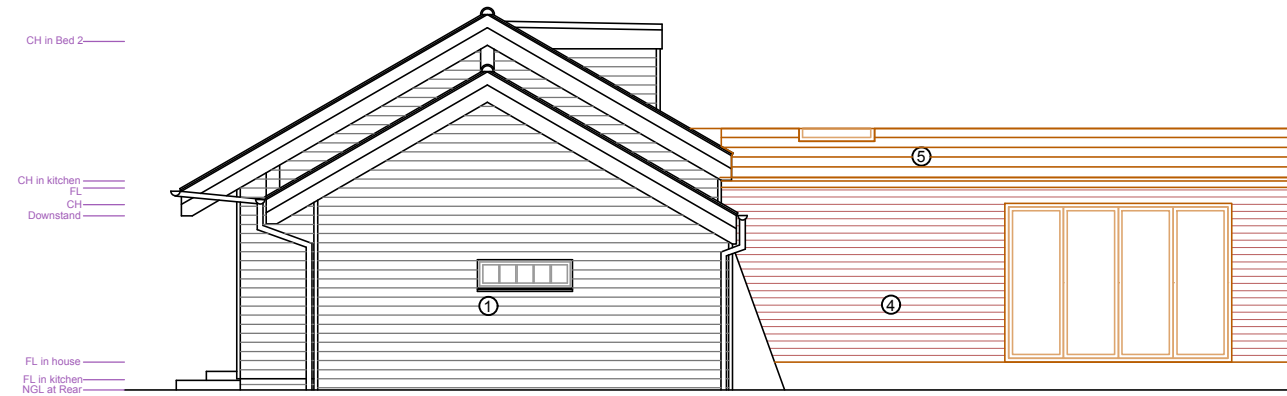


Side Elevation
Southern



Rear Elevation
Eastern

- Legend:
- Elevations Key:
- ① _ Existing timber cladding
 - ② _ Existing slate roof
 - ③ _ Existing flint wall
 - ④ _ New timber cladding
 - ⑤ _ New slate roof to match existing


PROPOSED ELEVATIONS
1:100

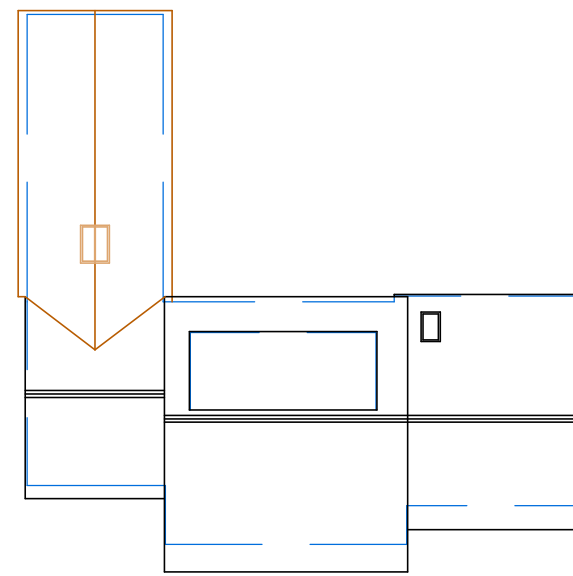

Roof Plan
1:200




Block Plan
1:500

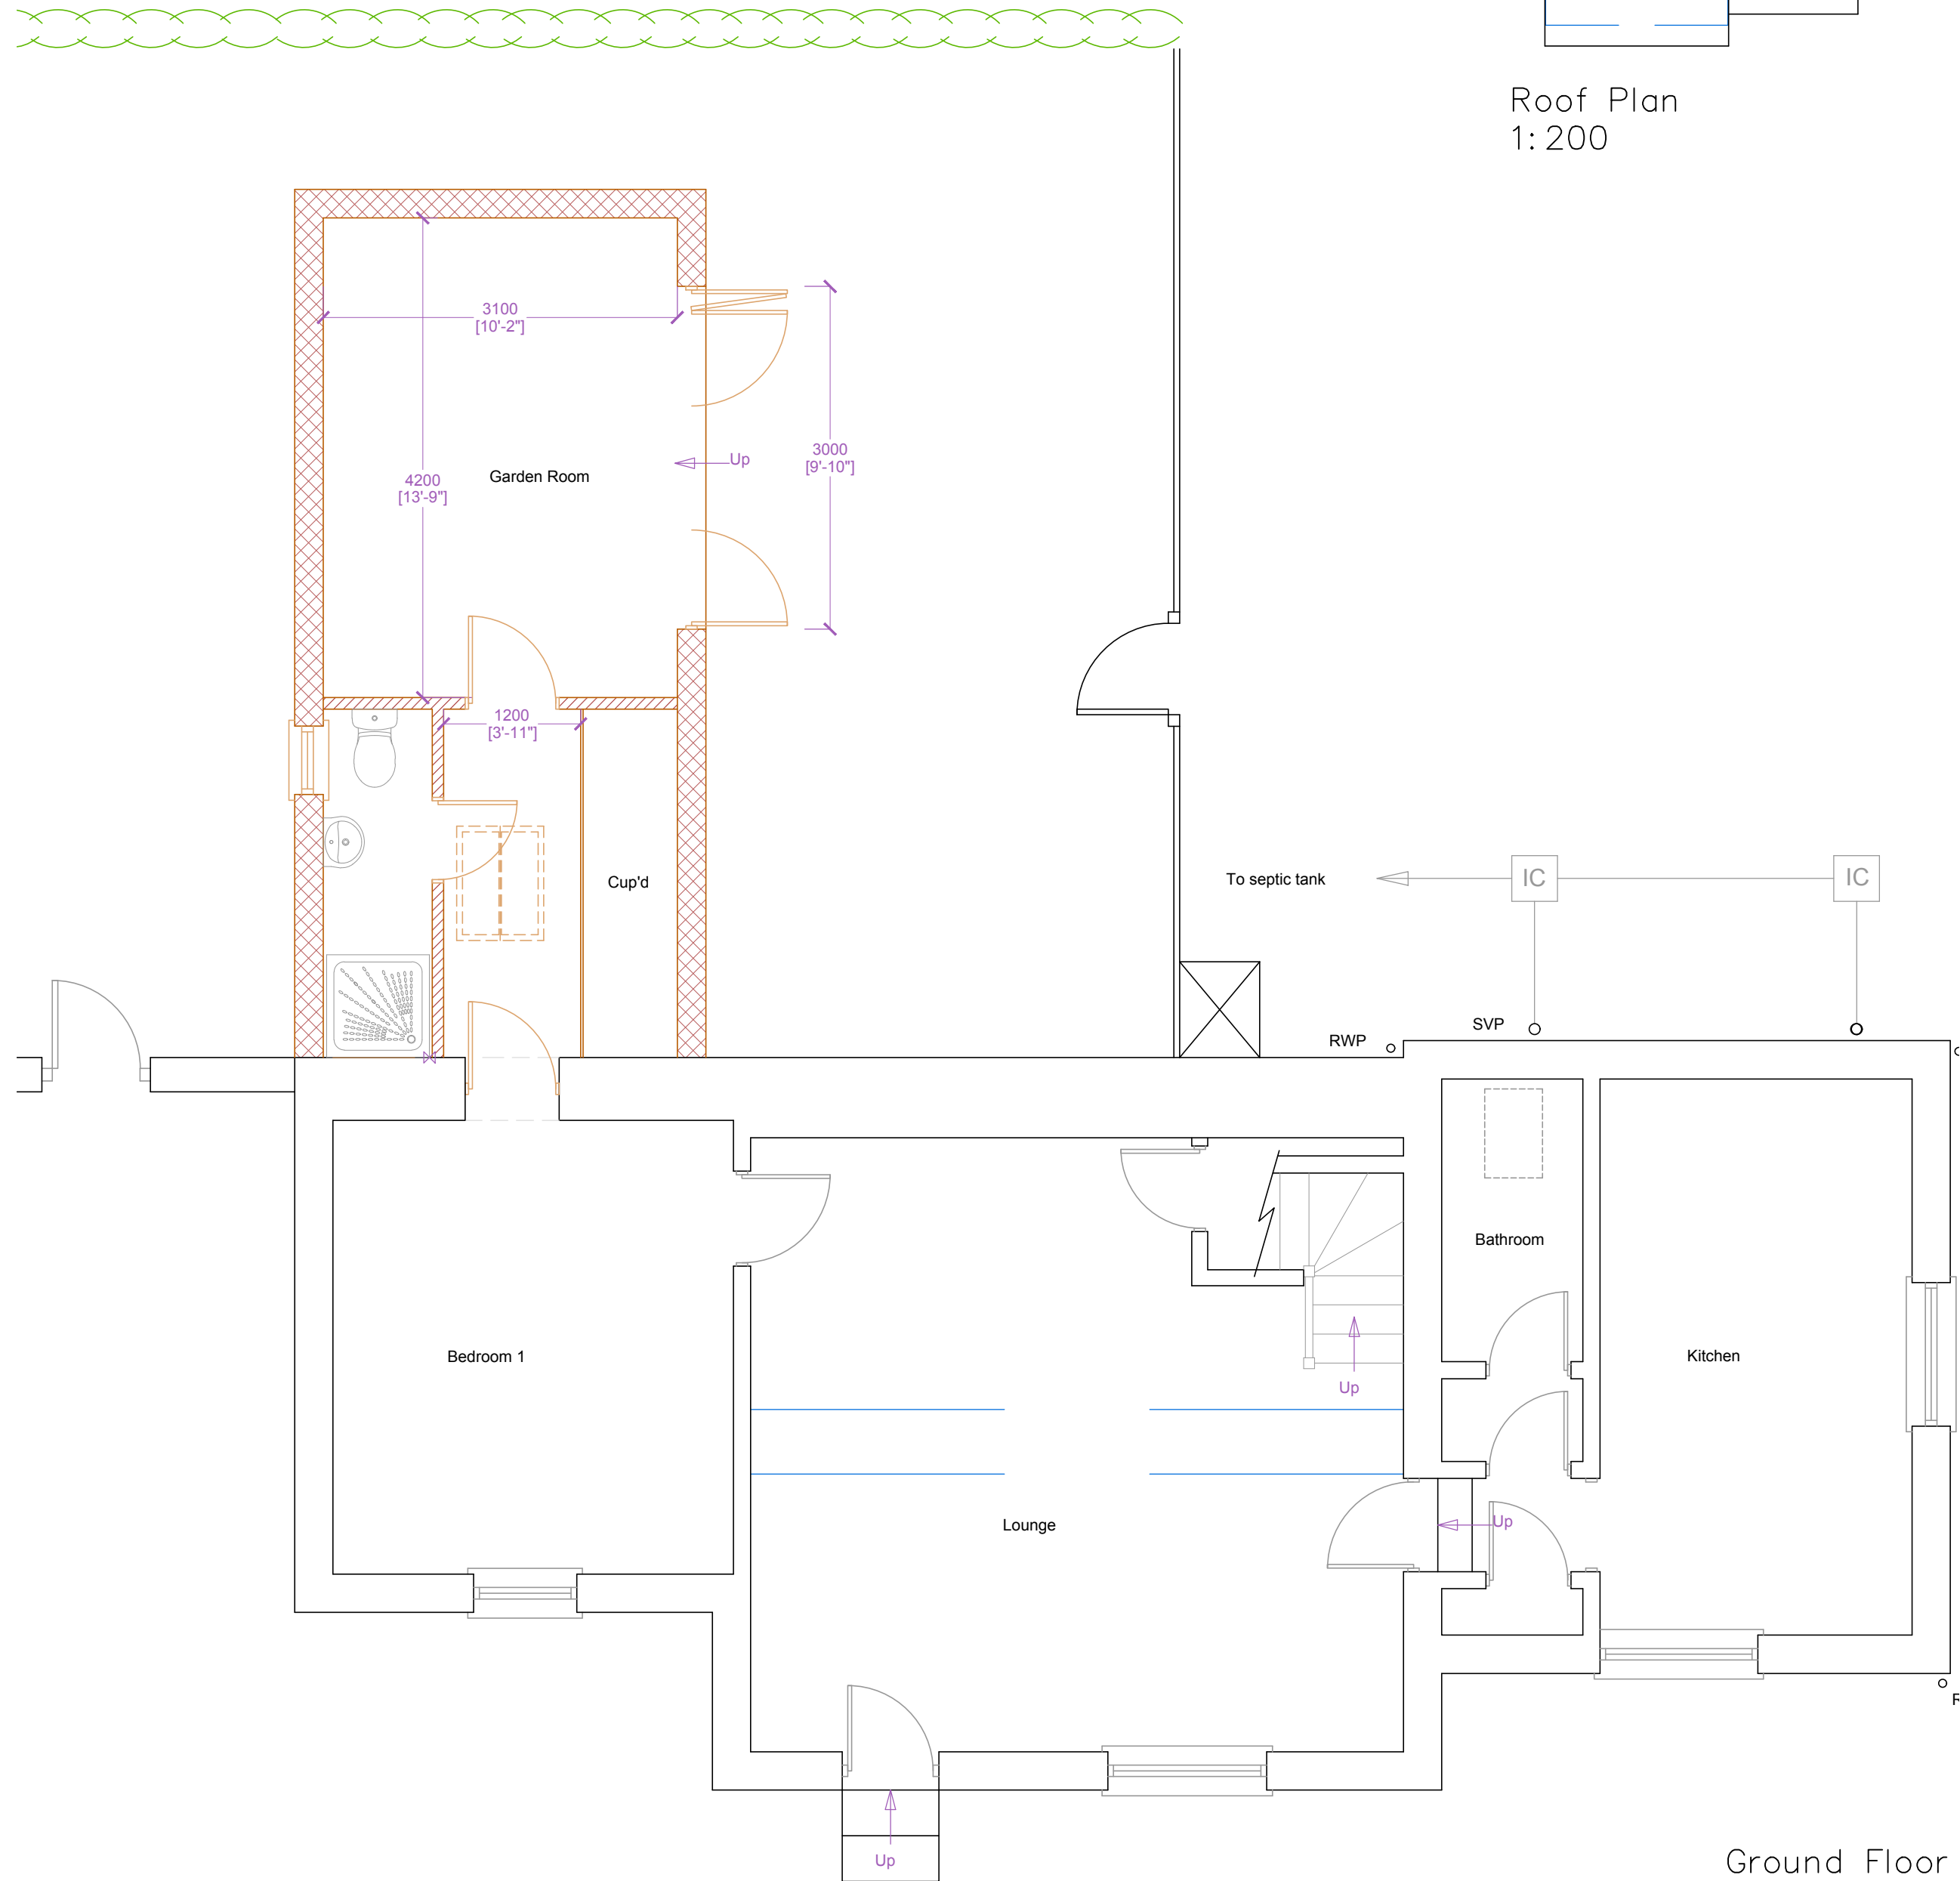


Ground Floor

PROPOSED FLOOR PLANS
1:50

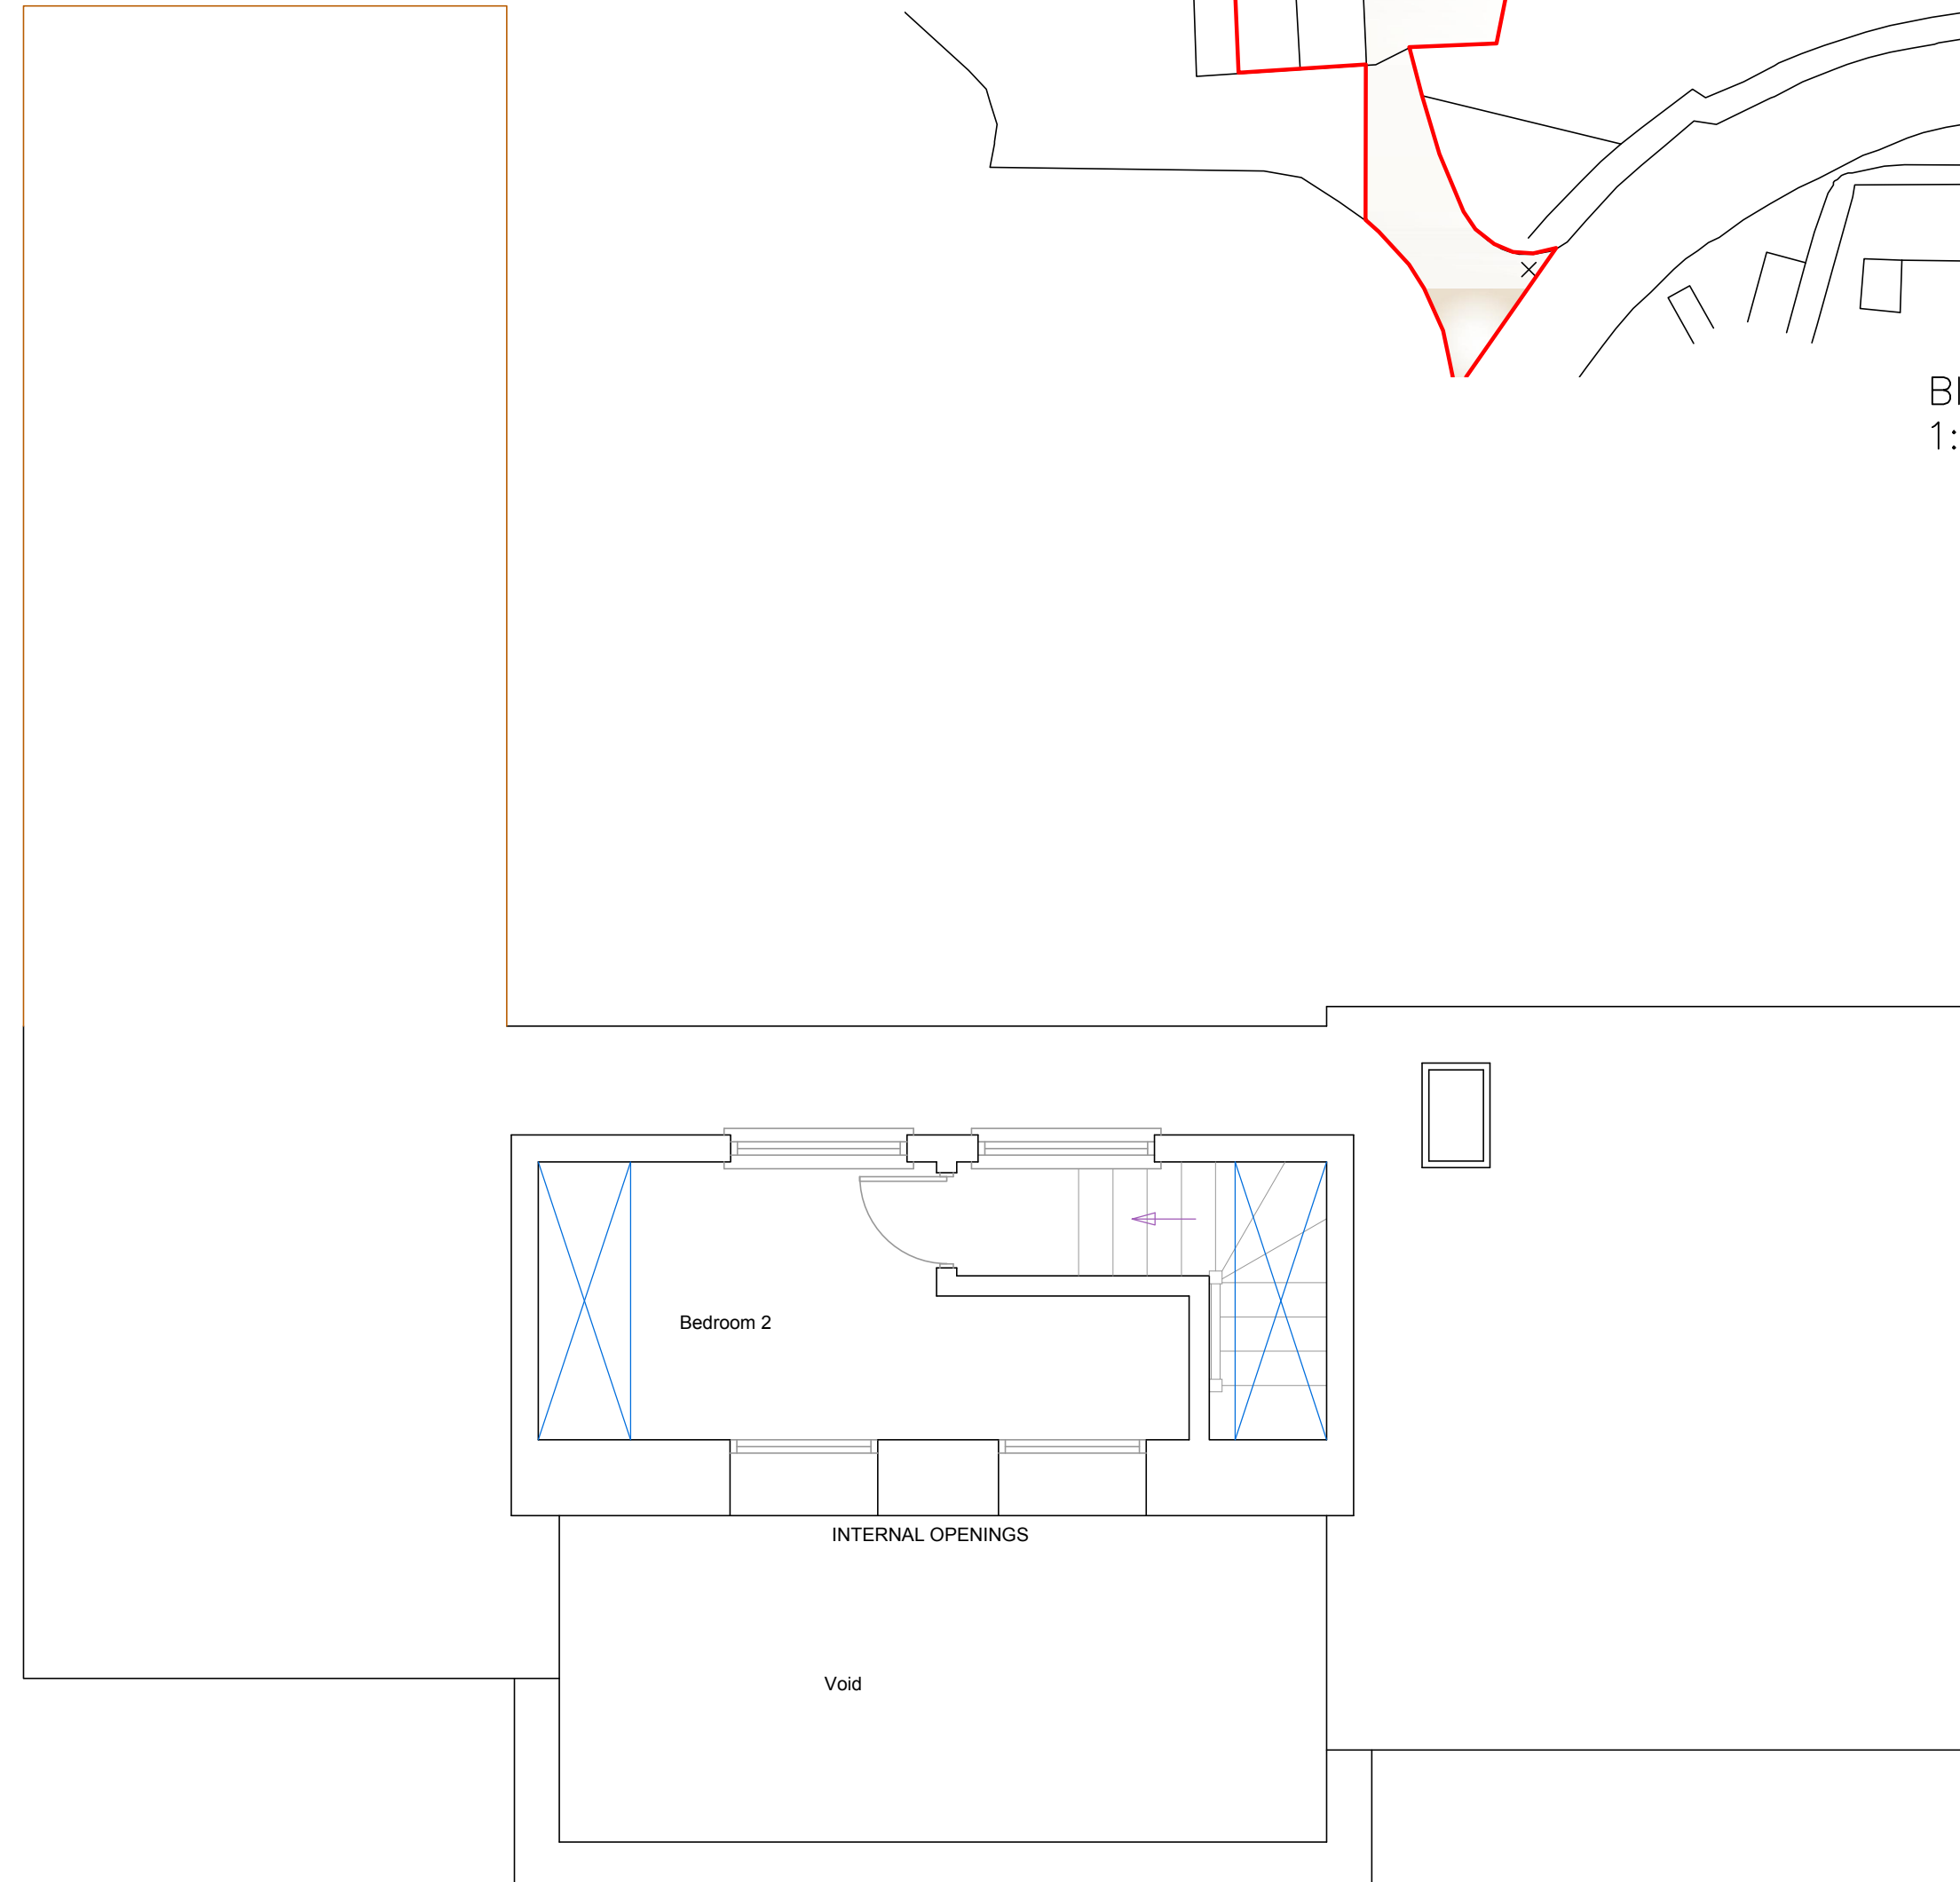

First Floor

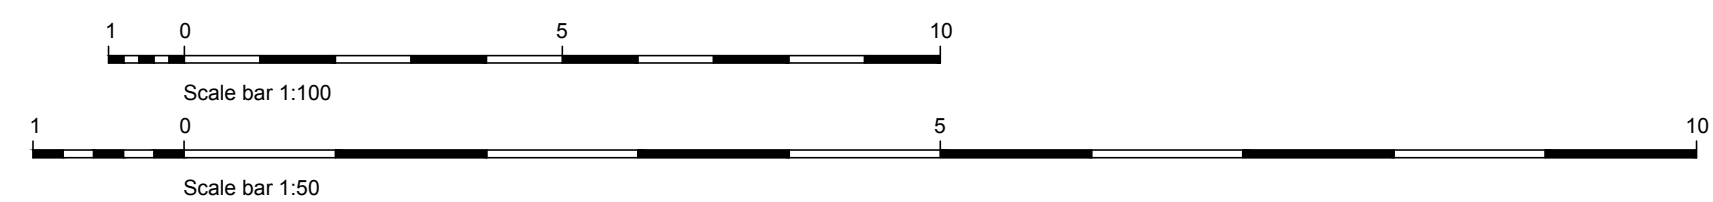

This drawing is the property of Fuller Associates and is not to be copied reproduced, retained or disclosed to any unauthorised person either wholly or in part without prior consent. Do not scale from this drawing except for Planning purposes. Use all figured dimensions only. All figured dimensions to be checked on site prior to construction. All discrepancies, errors and omissions to be reported to Fuller Associates prior to construction. Layout and dimensions existing building to be checked on site.

Rev.	Details	Date
A	OPTION PROGRESSED	29/08/19
B	CHECKING	10/09/19
C	TITLE BLOCK	23/10/19
D	METAL ROOF REMOVED	9/12/19

FULLER ASSOCIATES
Chartered Surveyors • Architectural Design

10-11 The Parade
Willowhayne Crescent
East Preston
West Sussex
BN16 1NS

01903 774754
www.fuller-associates.co.uk

Issued for:	Drawn	Checked
Discussion	KW	X
Planning Application	KW	AP
Building Control	X	X
Construction Issue	X	X
As Built	X	X

PROPOSED PLANS, ELEVATIONS, ROOF PLAN AND BLOCK PLAN

Client
Site Address
Annex
New House Farm Barn
Ford Lane
Ford
BN18 0EF

Mr and Mrs Ottey

Printed
Date
Drawing Number

As Shown on A1
23/10/2019
193039/02D