



C5
C8
C9
SOUTH SOUTH EAST ELEVATION

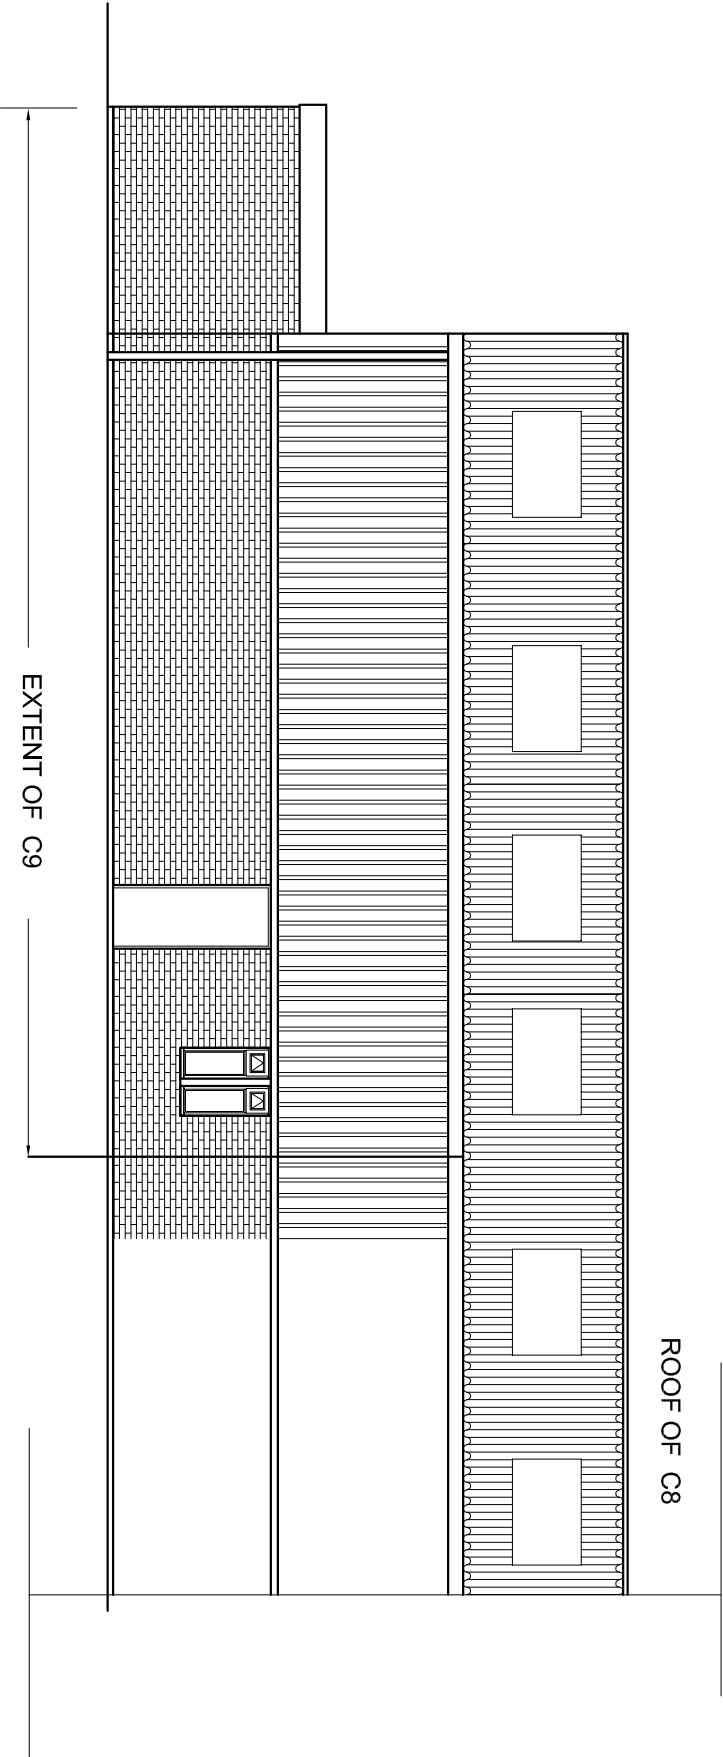

NORTH NORTH EAST ELEVATION

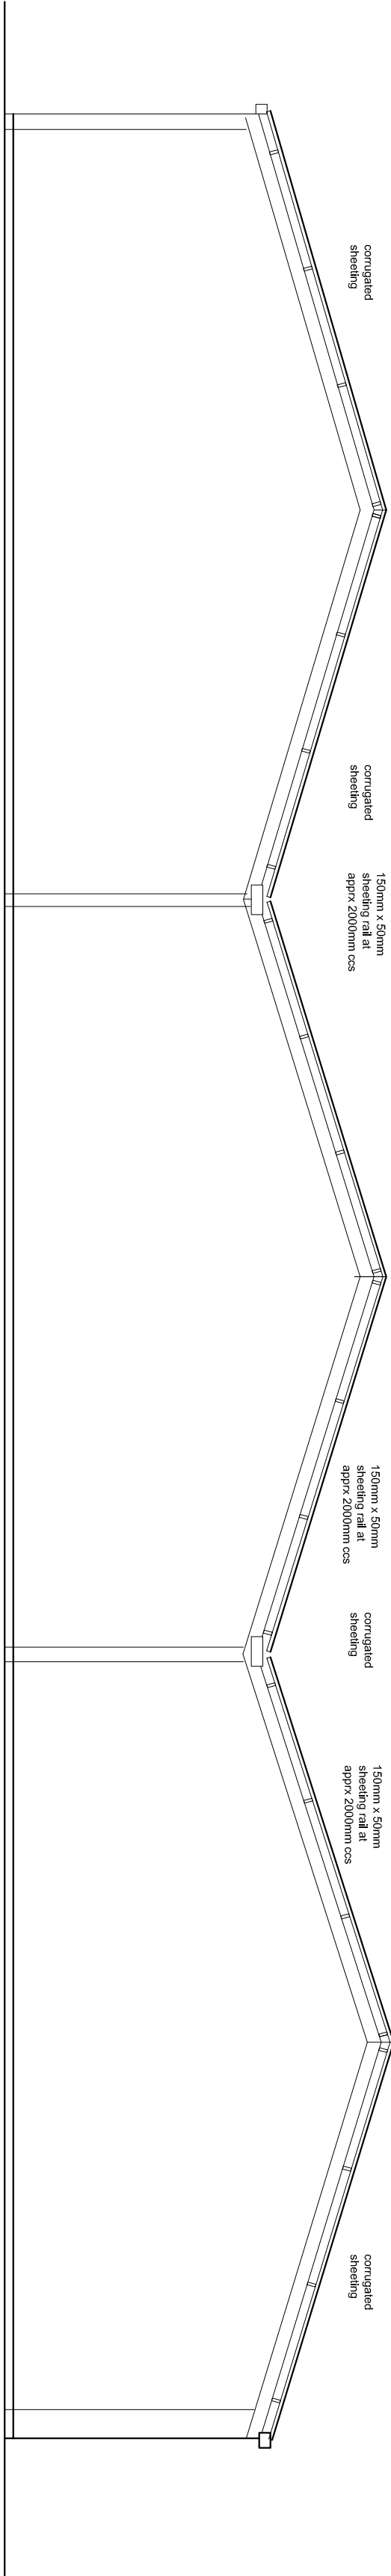

C5

C8

C9

NOTES

1. Do not scale dimensions from this drawing except for Planning purposes

2. All contractors and sub-contractors must verify sizes and conditions on site before work commences.

3. Copyright- This drawing is copyright to SHW and may not be reproduced in any form whatsoever without prior express written consent.

SHW

MAKING
PROPERTY
WORK

SHW.CO.UK

3 LIVERPOOL GARDENS
WORTHING
WEST SUSSEX
BN11 1TF

T : 01903 229200

Job

Units C5,C8 and C9
Ford Airfield Industrial Estate
West Sussex
BN18 0HY

Drawing

Existing Elevations and Section

Scale Date Drawn Checked
1:100@A2 Nov 2019 KL MS

Job Number Number Revision
001-000862 002

© Copyright

Scale in Metres
0 1 2 3 4 5 for 1:100