
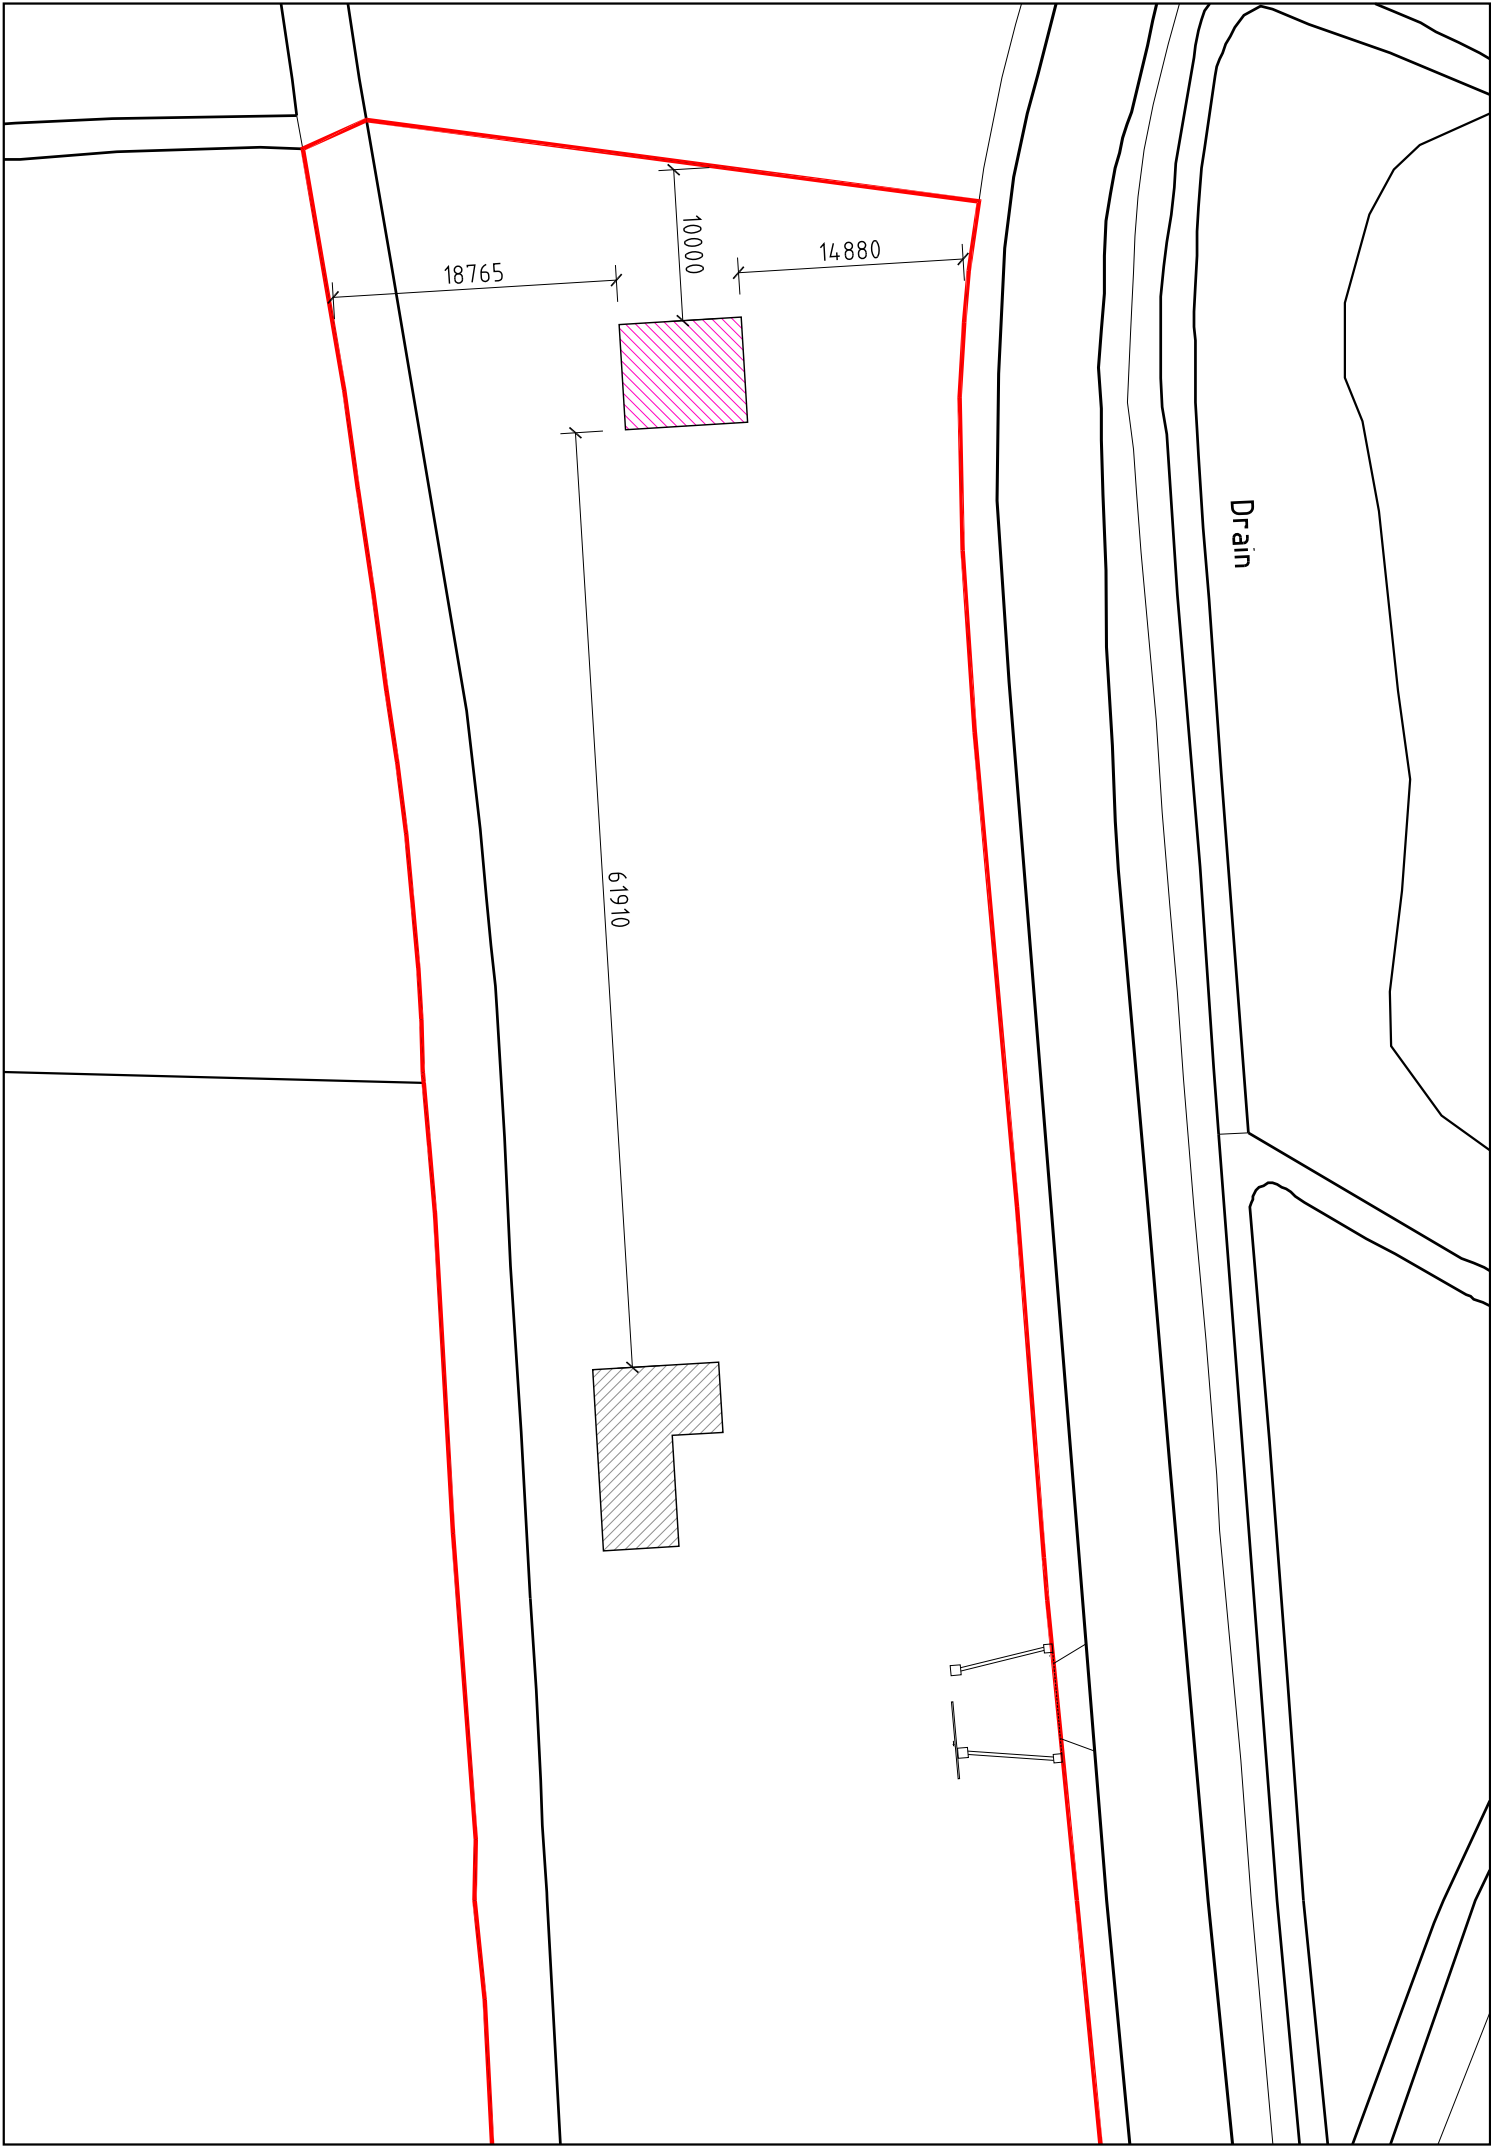


Figured dimensions only are to be used. All dimensions to be checked on site. Differences between drawings and between drawings and specification or bills of quantities to be reported to JJR Designs Ltd
© This drawing is prepared for the application for:
1. Planning permission
2. Building Regulation Permisslon
on behalf of the applicant named below and for no other purpose.
The copyright of the drawing and designs remains JJR Designs Ltd.
All copies are only for information about the application, they may not be used for any other purpose without the express written permission of JJR Designs Ltd.

Revisions:

LEGEND:

- AREA OF THE APPLICATION SITE
- AREA OF LAND CONTROLLED BY OWNER
- AREA OF THE EXISTING BUILDINGS
- AREA OF THE PROPOSED BUILDING

 

Suite 6a,
Church House,
94 Felpham Road
Felpham
West Sussex,
PO22 7PG
TEL: 01243 822081

Architectural
Services
Planning
Building Regs
On Site Supervision
Landscape Design

e-mail: info@jjrdesigns.com

Client:
Mr P Kilhams

Project:
**1 STATION ROAD,
FORD, ARUNDEL, WEST SUSSEX, BN18 0BJ**

Drawing Title:
PROPOSED SITE PLAN

Issue status:
Outline proposals ☐ Production information ☐ Scheme design ☐
Tender drawing ☐ Detail design ☐ Contract drawing ☐

Scale: 1:500 @A3	Drawn:	Checked:	Date: 09.01.2026
Job No: 1712	Drawing No: PL 101		Revision:

PROPOSED SITE PLAN
Sc. 1:500