



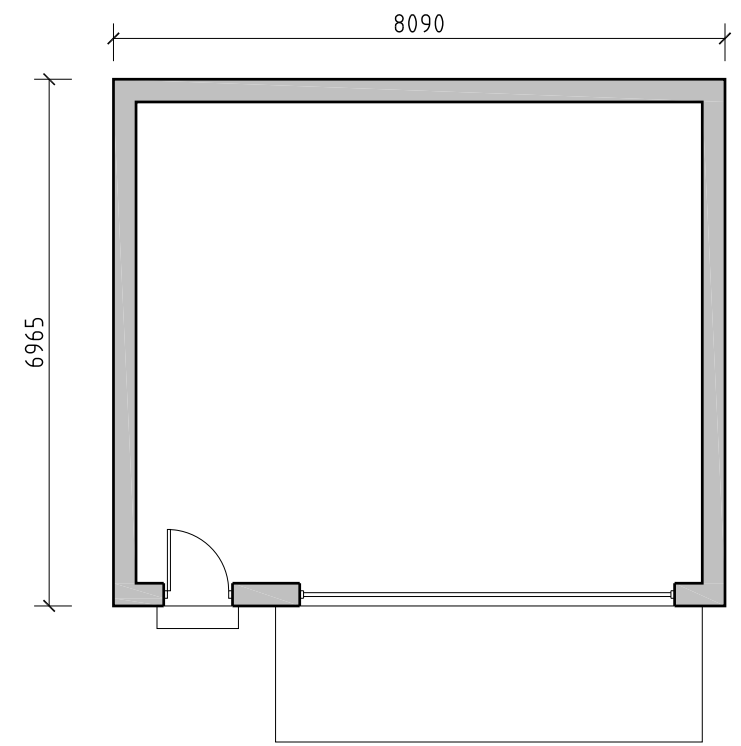

PROPOSED GROUND FLOOR PLAN
(Sc. 1:100)




PROPOSED SOUTH ELEVATION -
(Sc. 1:100)

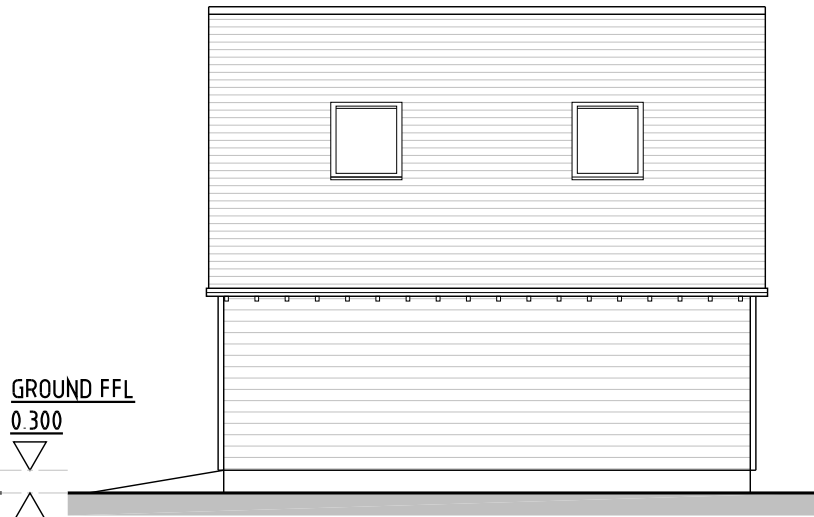


PROPOSED EAST ELEVATION
(Sc. 1:100)


GROUND FFL
0.300
▽
△
EXT. FFL
0.000

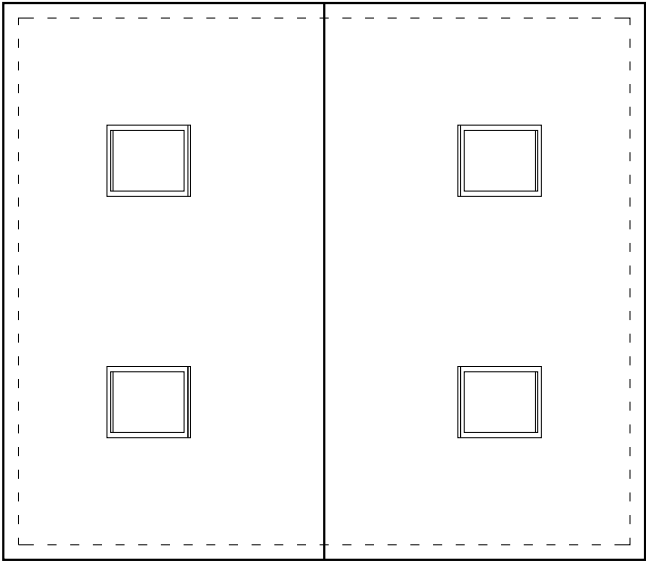

PROPOSED ROOF PLAN
(Sc. 1:100)

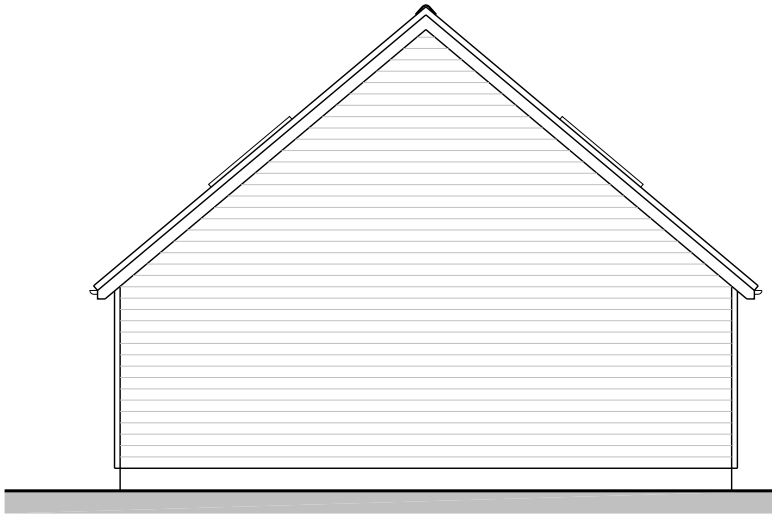

PROPOSED NORTH ELEVATION -
(Sc. 1:100)

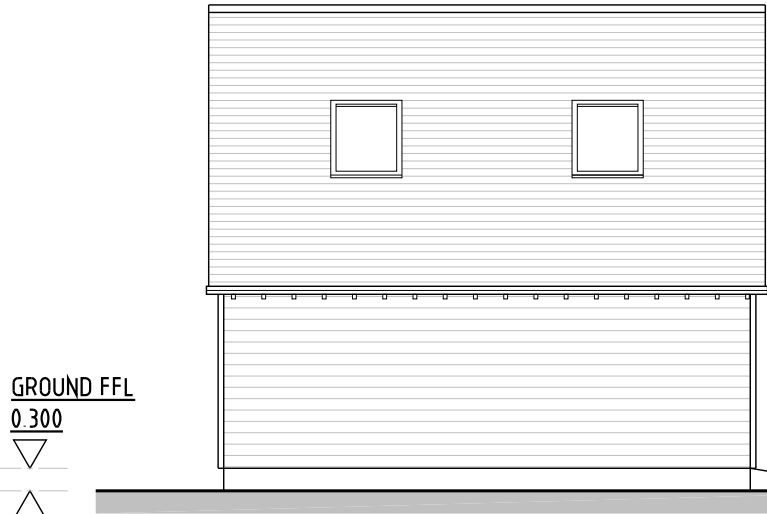

PROPOSED WEST ELEVATION
(Sc. 1:100)

GROUND FFL
0.300
▽
△
EXT. FFL
0.000

JJR DESIGNS Limited

Figured dimensions only are to be used. All dimensions to be checked on site. Differences between drawings and between drawings and specification or bills of quantities to be reported to JJR Designs Ltd
© This drawing is prepared for the application for:
1. Planning permission
2. Building Regulation Permission
on behalf of the applicant named below and for no other purpose.
The copyright of the drawing and designs remains JJR Designs Ltd.
All copies are only for information about the application, they may not be used for any other purpose without the express written permission of JJR Designs Ltd.

Revisions:

1:100
2m 0 2m 4m

Suite 6a,
Church House,
94 Felpham Road
Felpham
West Sussex,
PO22 7PG
TEL: 01243 822081
Architectural
Services
Planning
Building Regs
On Site Supervision
Landscape Design

e-mail: info@jjrdesigns.com

Client:
Mr P Kilhams

Project:
BARN FOR STORAGE OF ANIMAL EQUIPMENT
1 STATION ROAD,
FORD, ARUNDEL, WEST SUSSEX, BN18 0BJ

Drawing Title:
PROPOSED PLANS AND ELEVATIONS

Issue status:
Outline proposals ☐ Production information ☐ Scheme design ☐
Tender drawing ☐ Detail design ☐ Contract drawing ☐

Scale: 1:100 @A3	Drawn:	Checked:	Date:
Job No: 1712	Drawing No: PL 110	Revision:	