

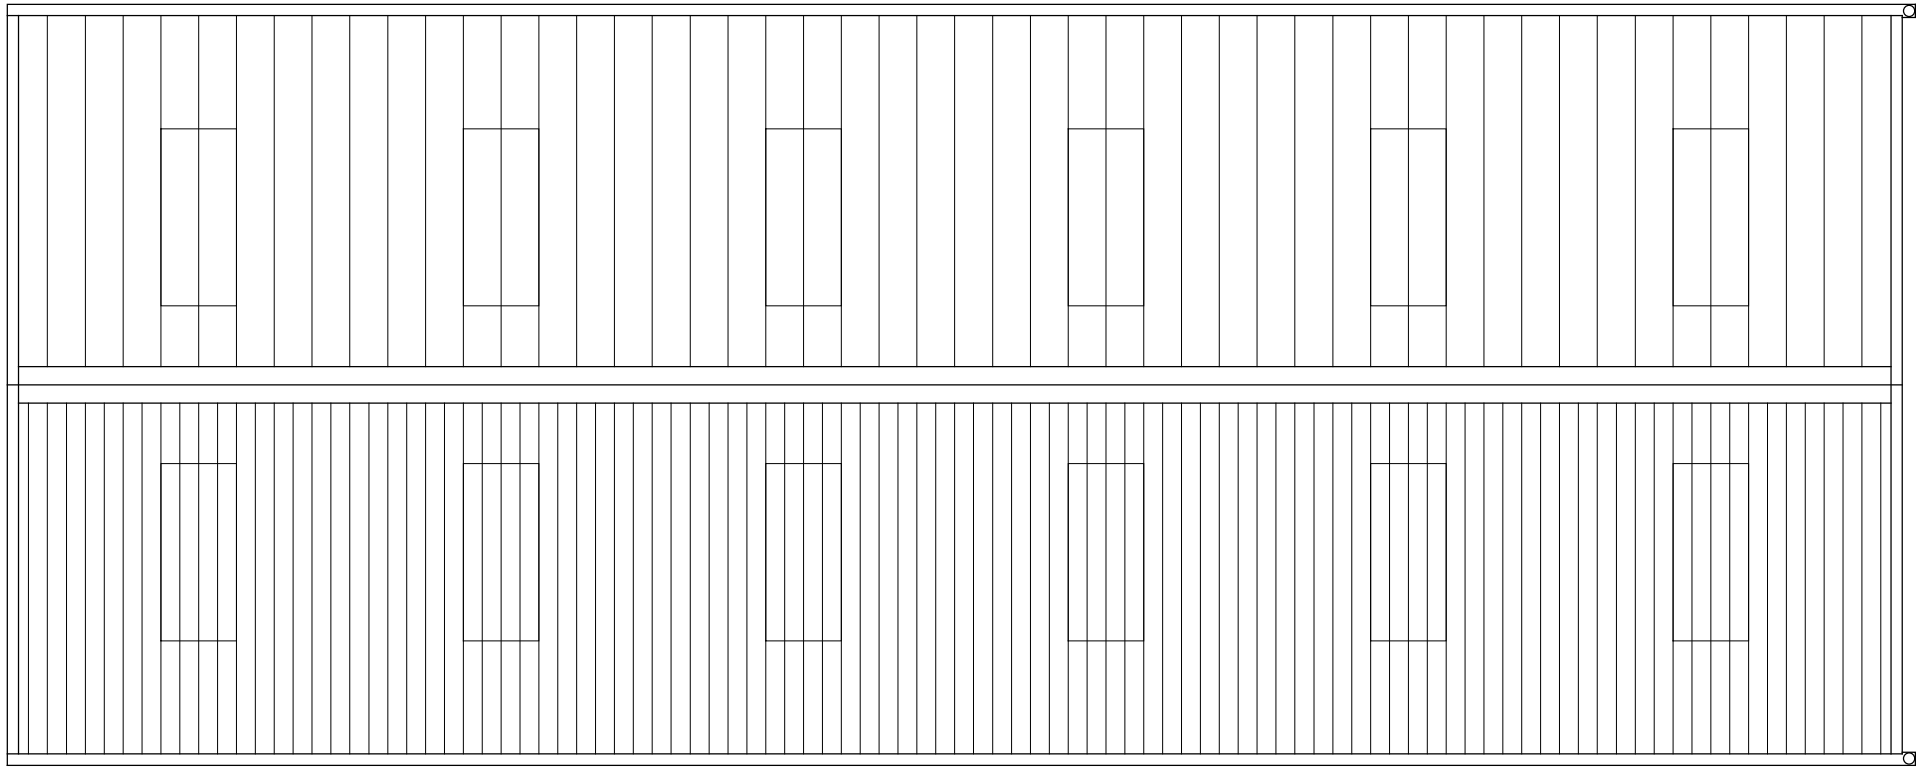
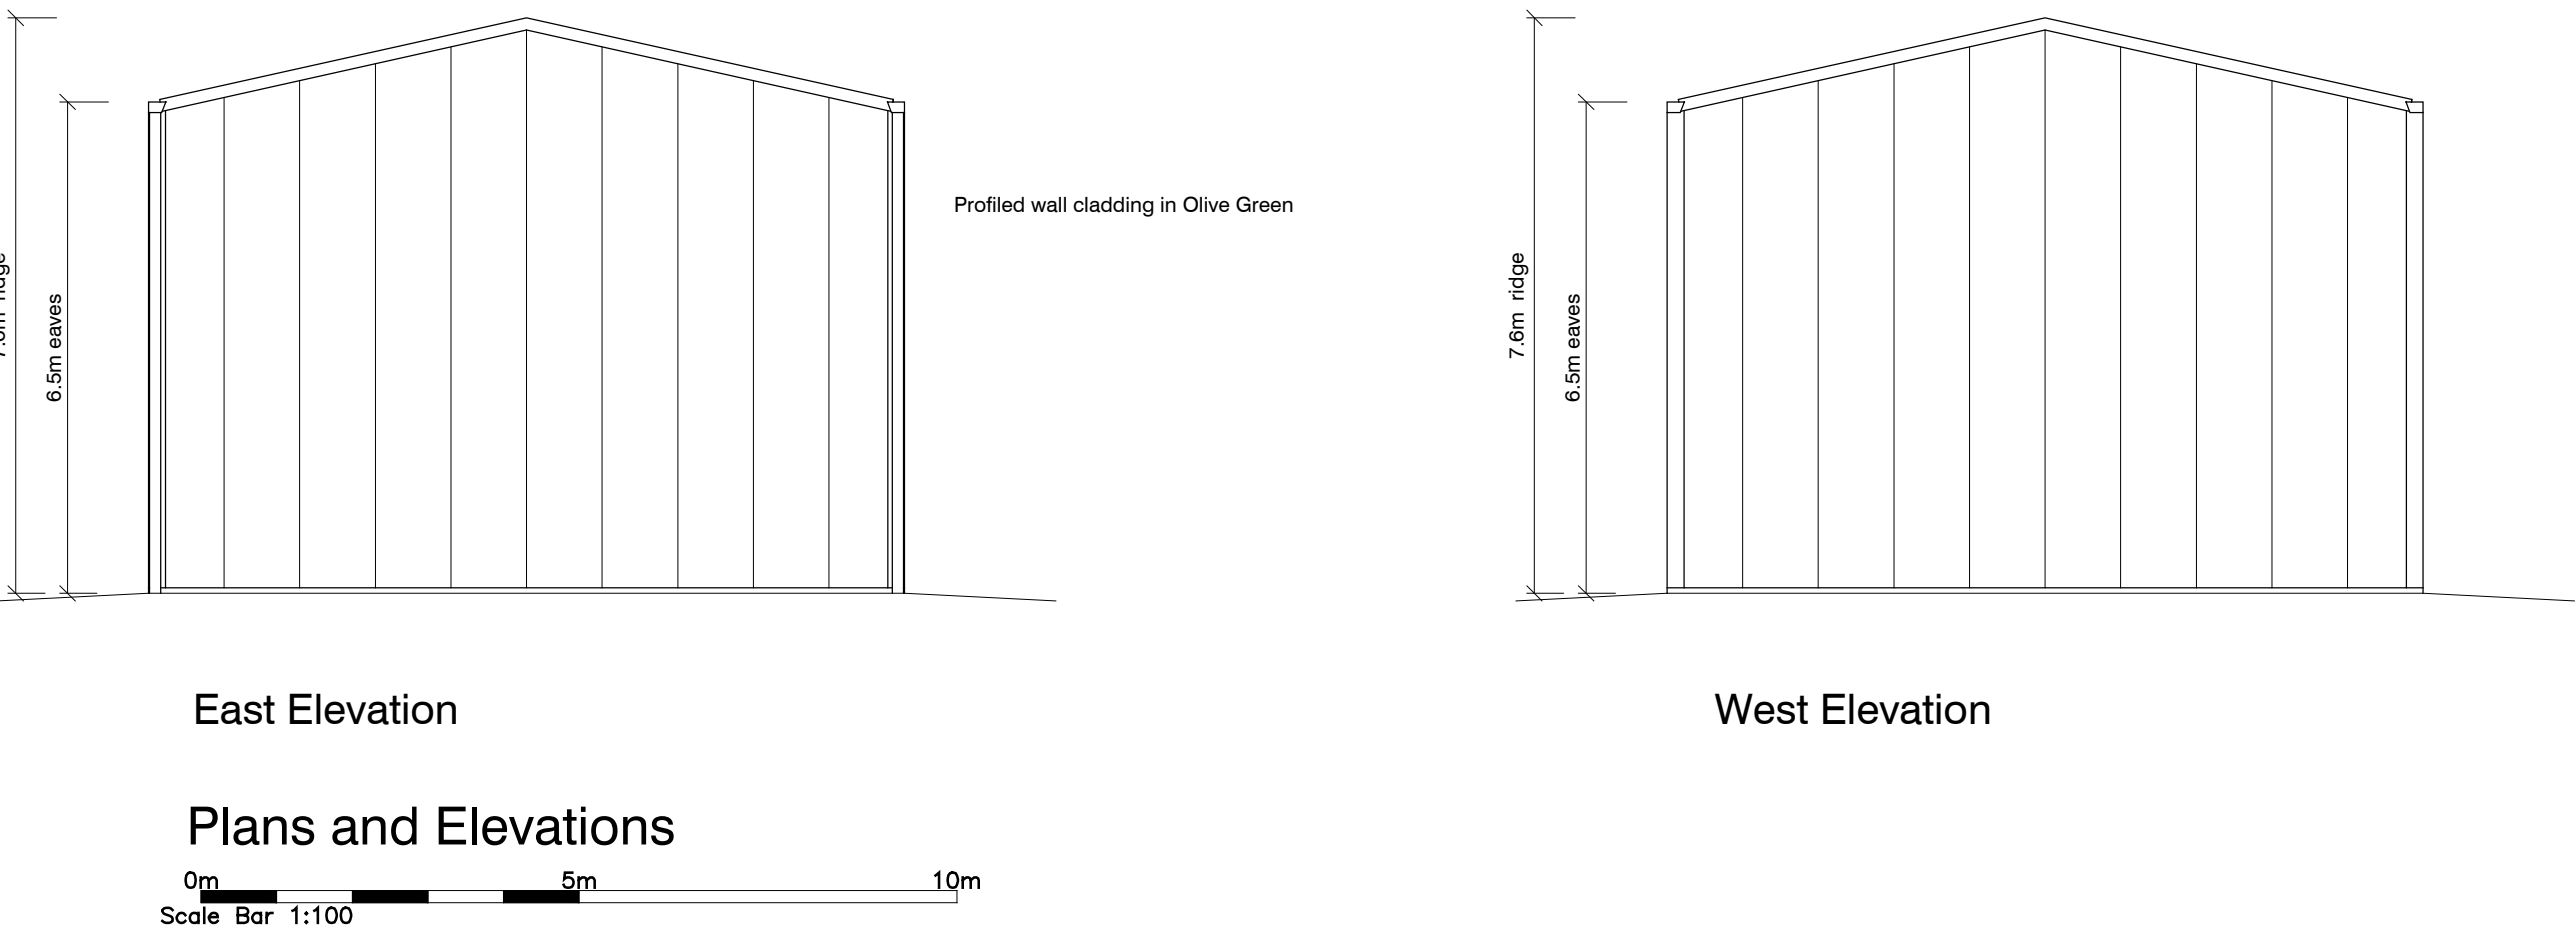
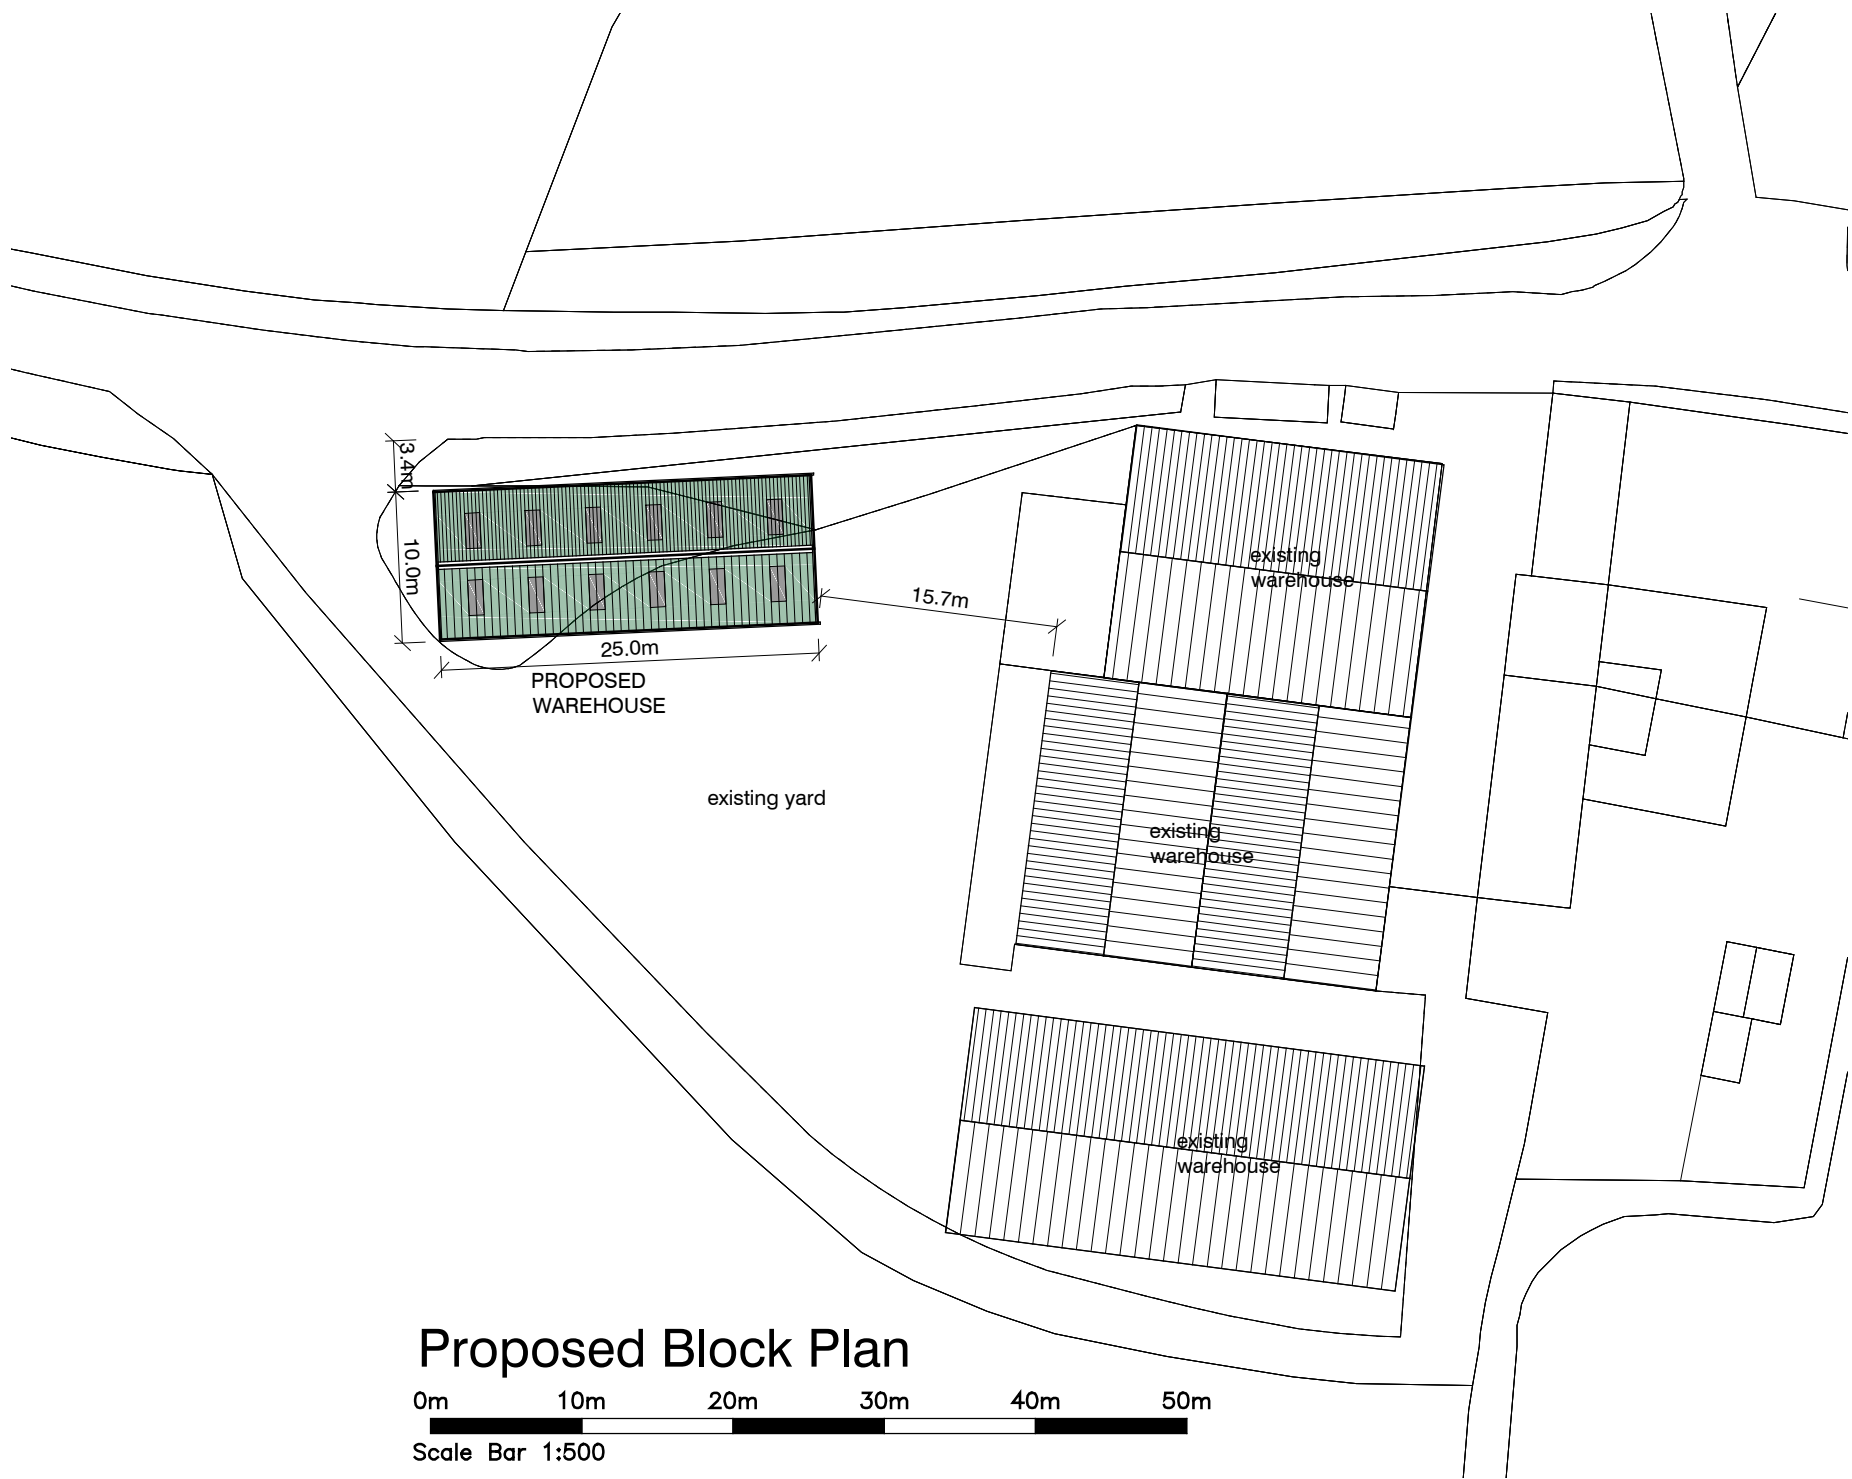
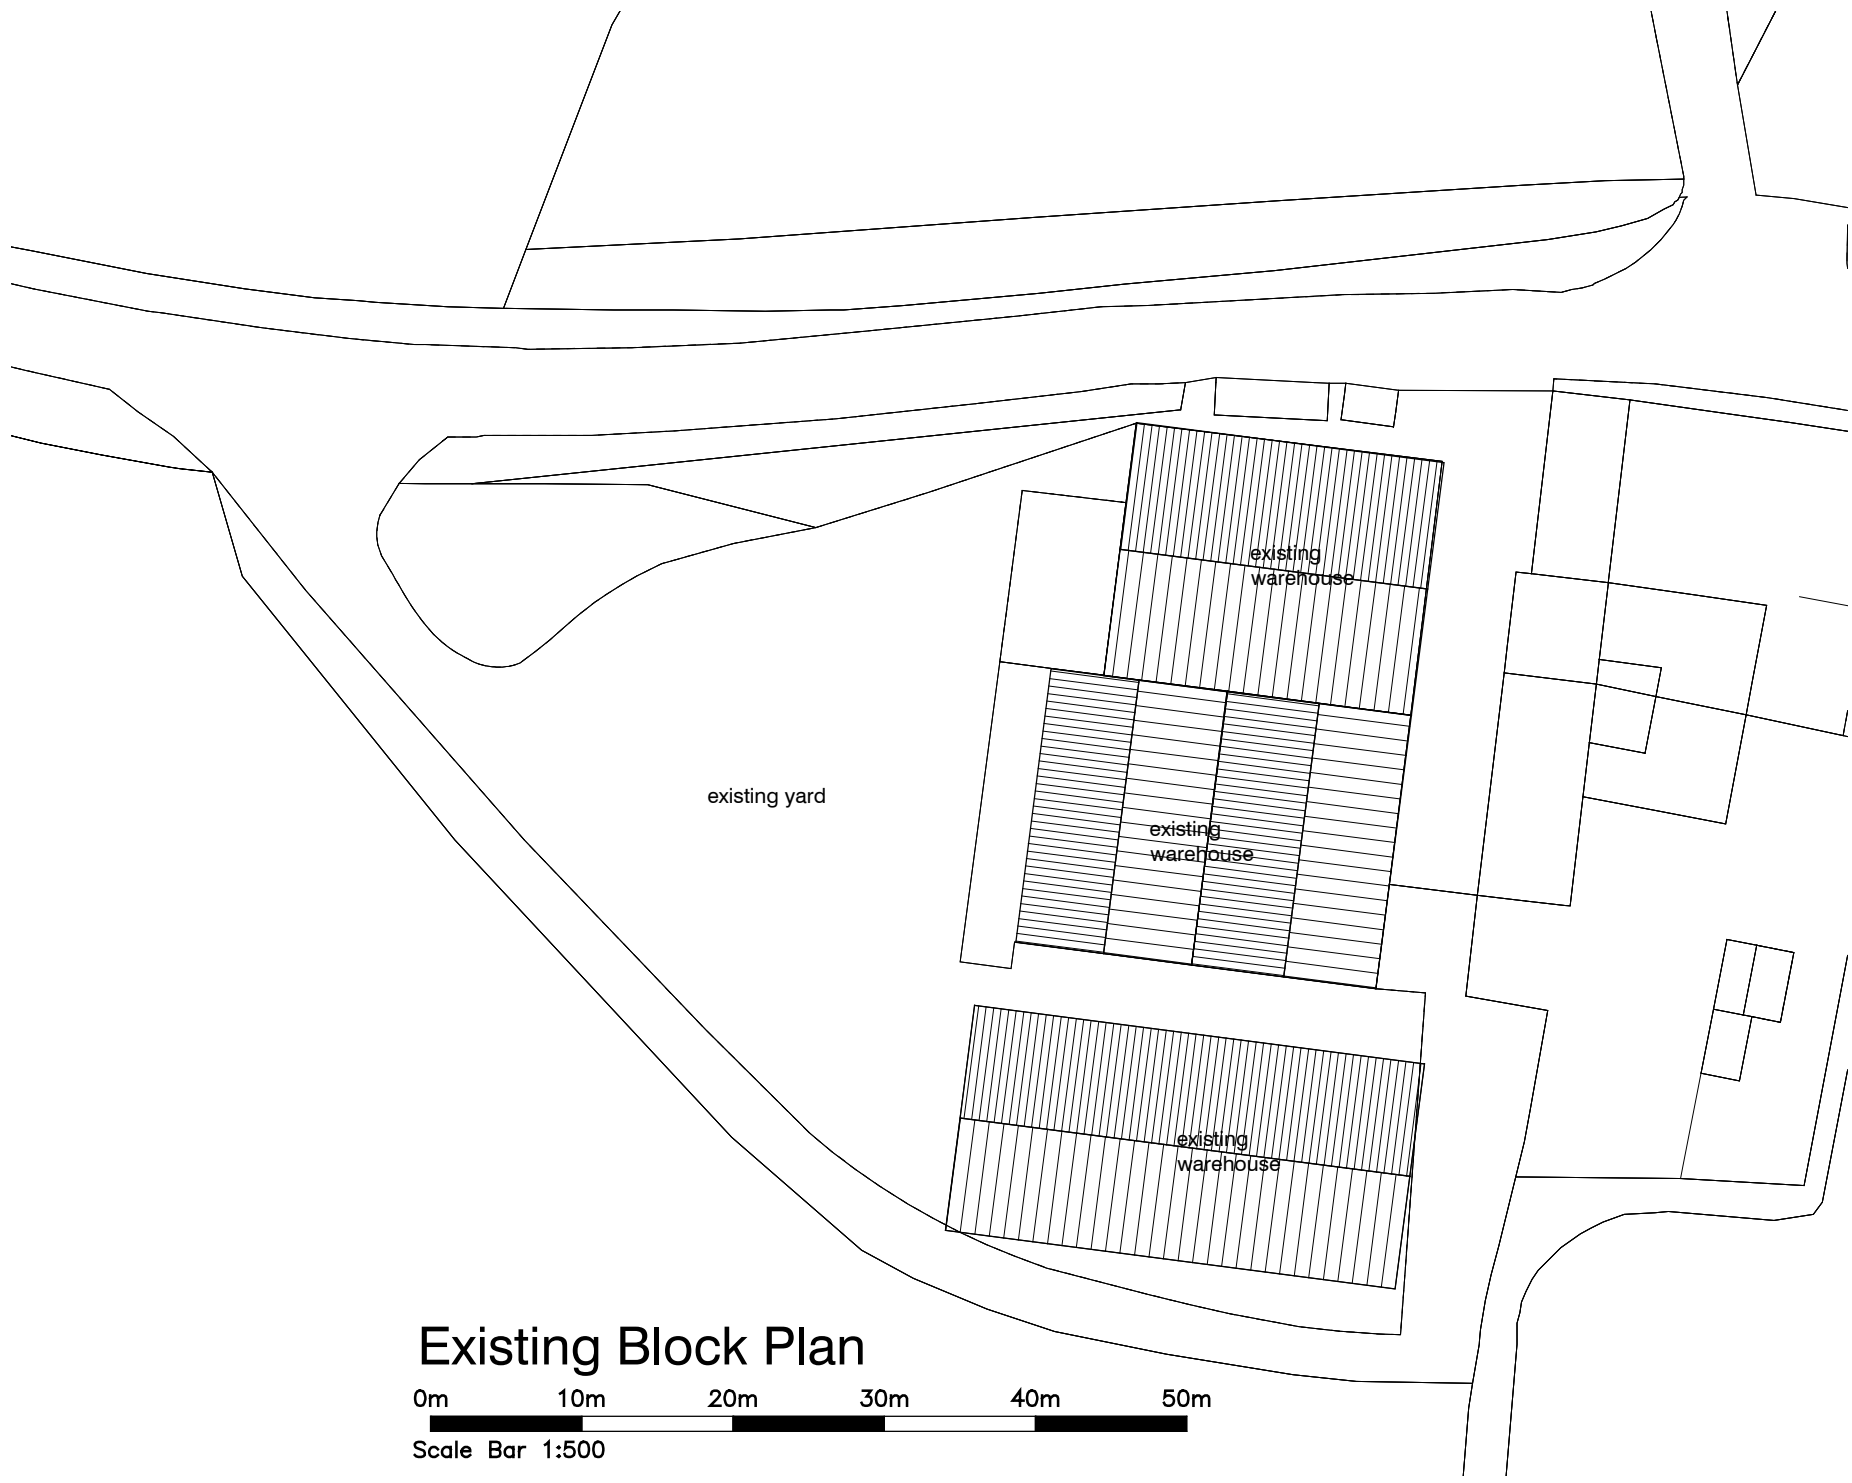



NOTES:
Dimensions to be checked on site before commencing work. any discrepancies shall be reported to Curtis Leeves Technical Ltd. immediately.
Do not scale from these drawings except for planning purposes. Use figured dimensions only. Where applicable this drawing is to be read in conjunction with other consultants' drawings.
This drawing is the copyright of Curtis Leeves Technical Ltd. and may not be copied, altered or reproduced in any way, or passed to a third party, without written authority.

 


Roof Plan

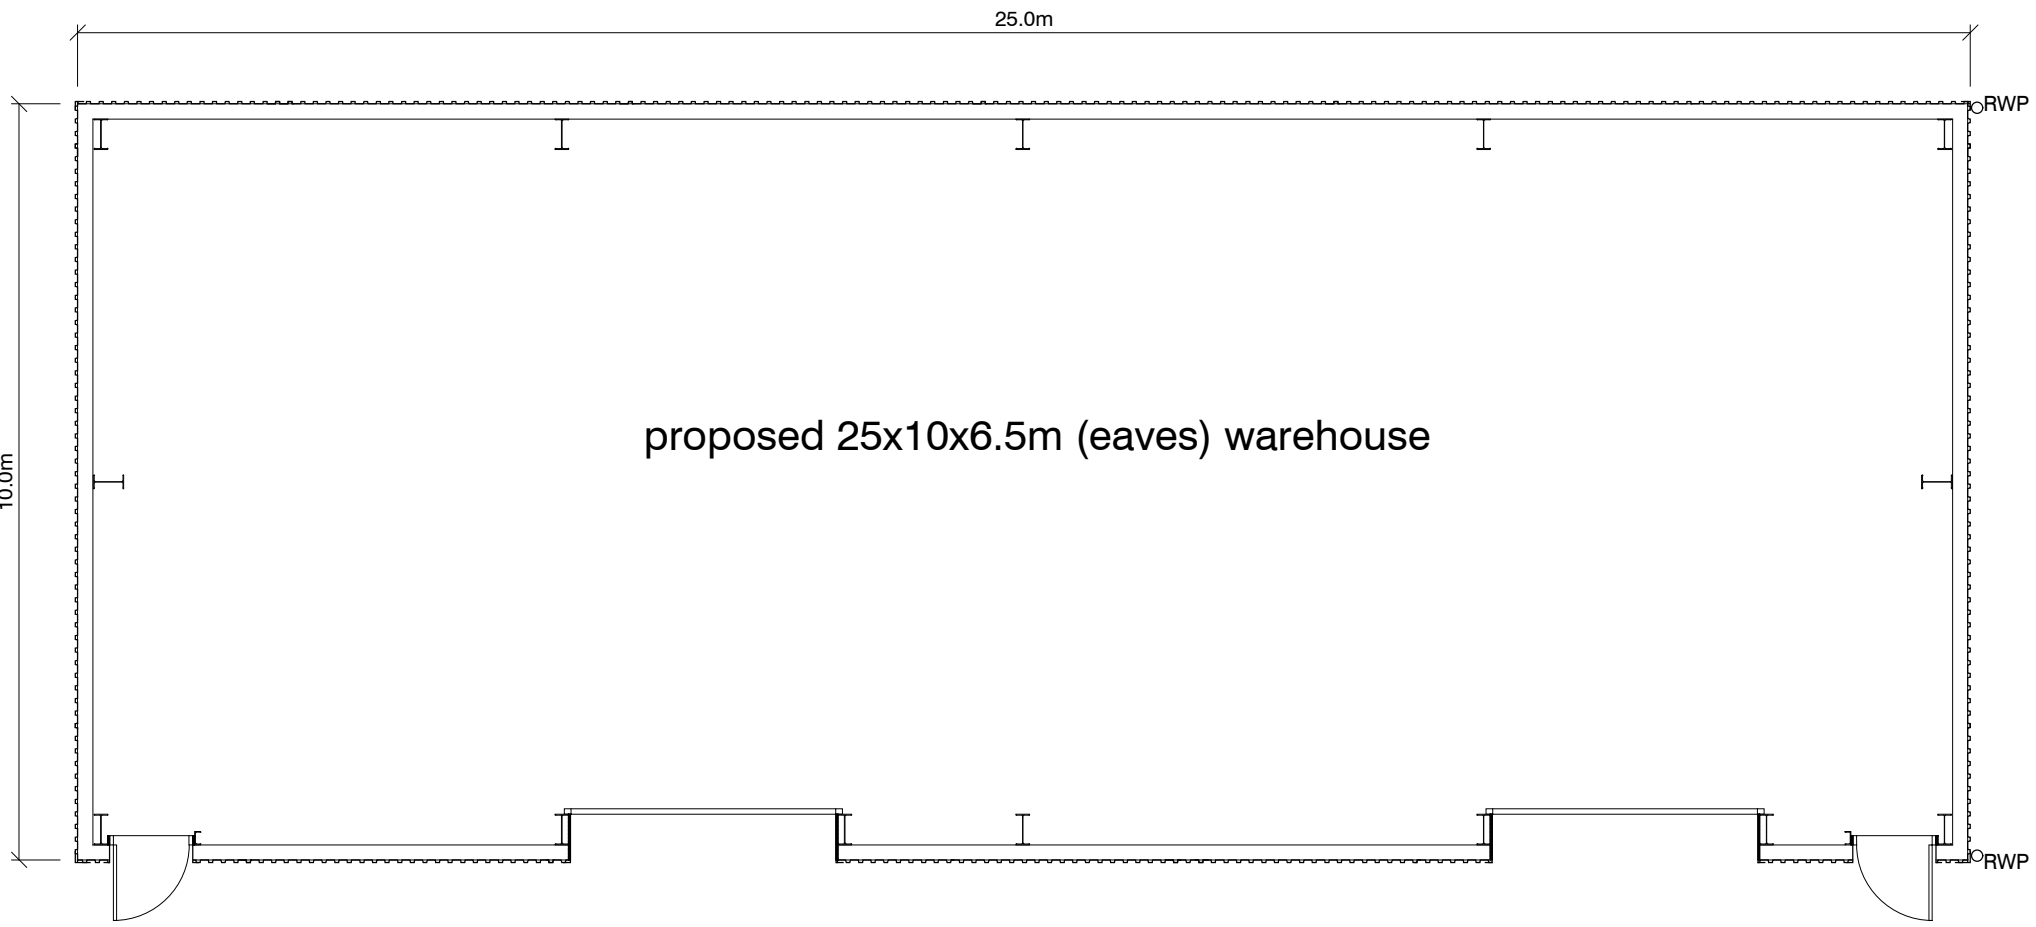

Floor Plan

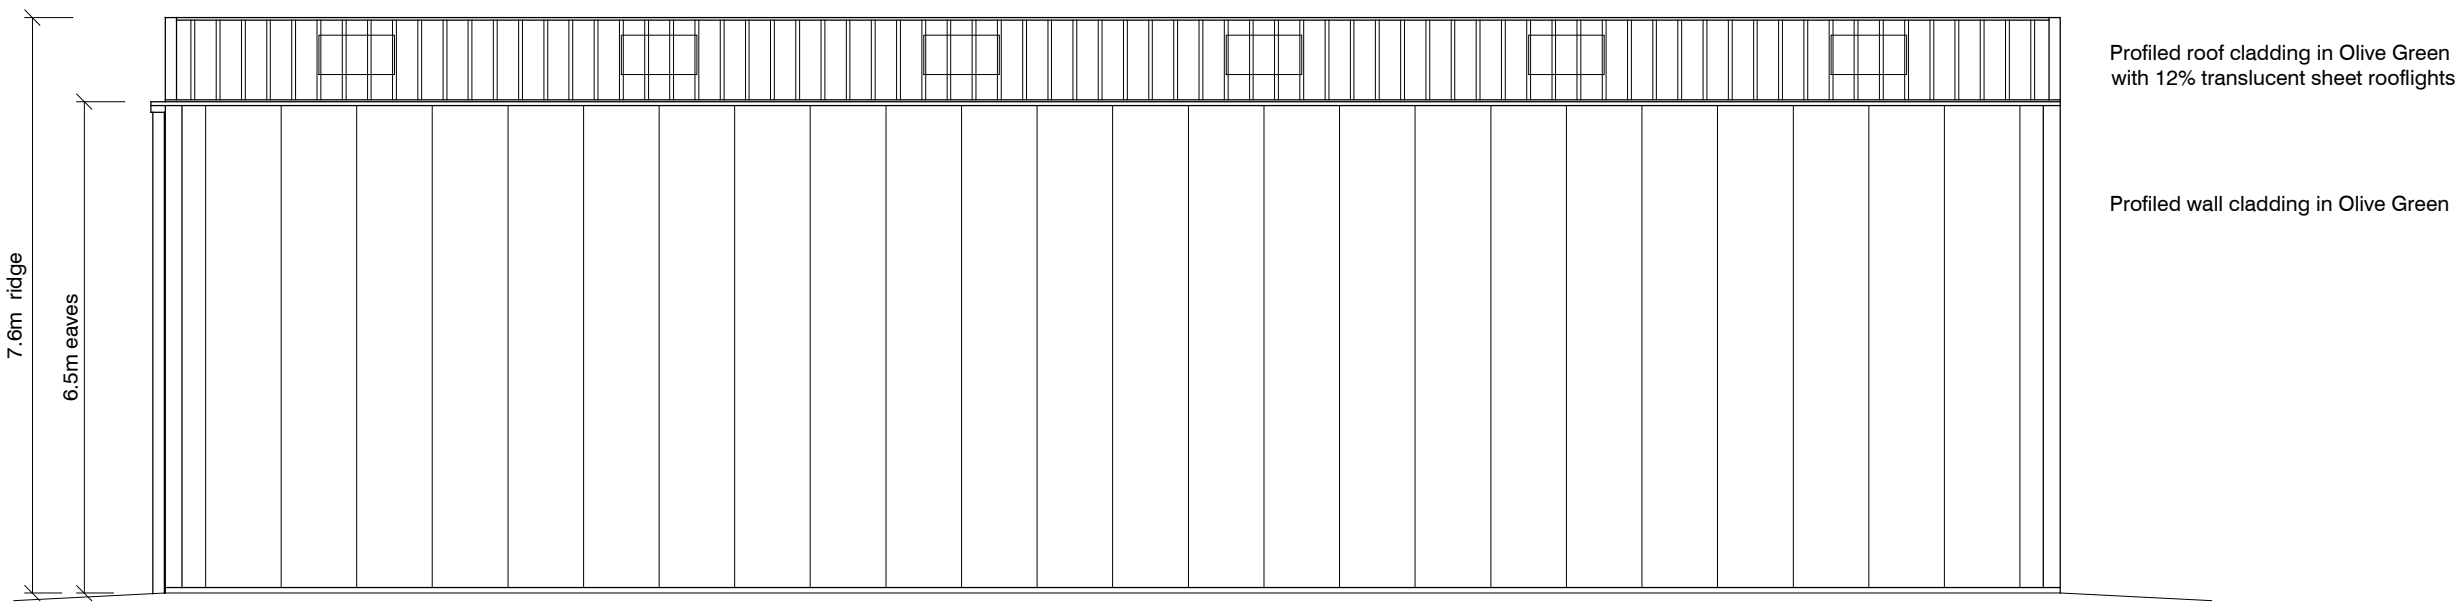

North Elevation

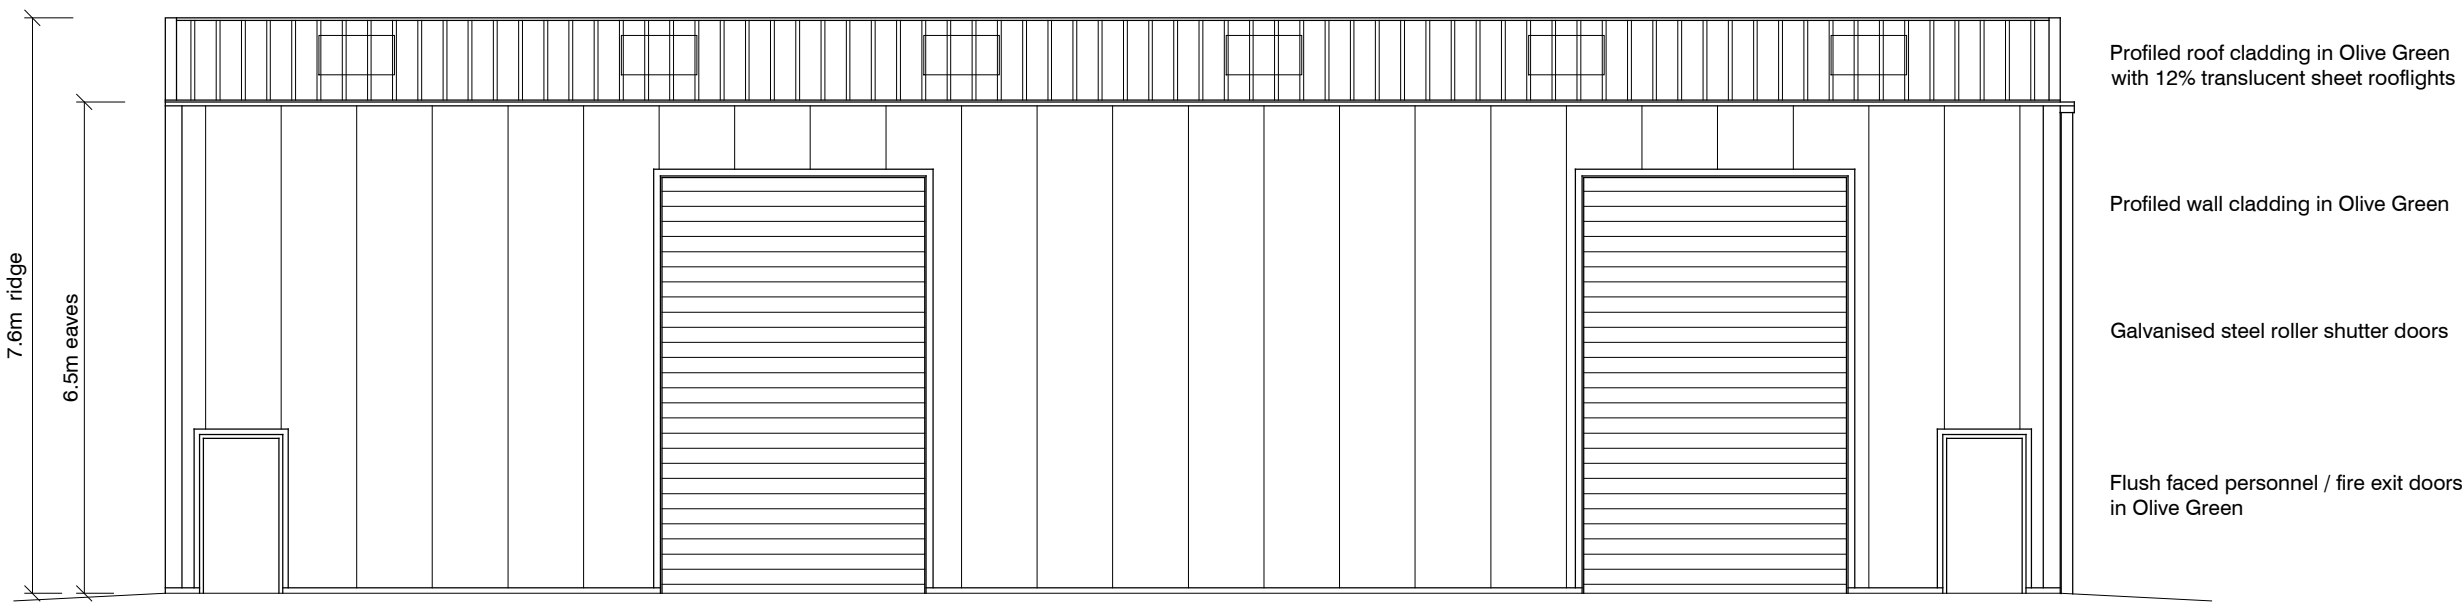

South Elevation

01	Draft for Comment.	24.11.21
rev	description	date
status		

PLANNING



CURTIS LEEVES TECHNICAL LTD
01243 378070 | mail@ctechnical.co.uk

client			
Keith Langmead			
project			
Proposed Warehouse South Yard Ford			
title			
Existing and Proposed Site Block Plan. Proposed Floor Plan & Elevations.			
date	scale @ A1	drawn	chkd
24.11.21	as shown	gbc	
project no.	drawing no.		rev
2138	002		01