




FRONT ELEVATION
Wall areas left clear to all elevations are in facing brickwork.

SIDE ELEVATION




REAR ELEVATION


SIDE ELEVATION

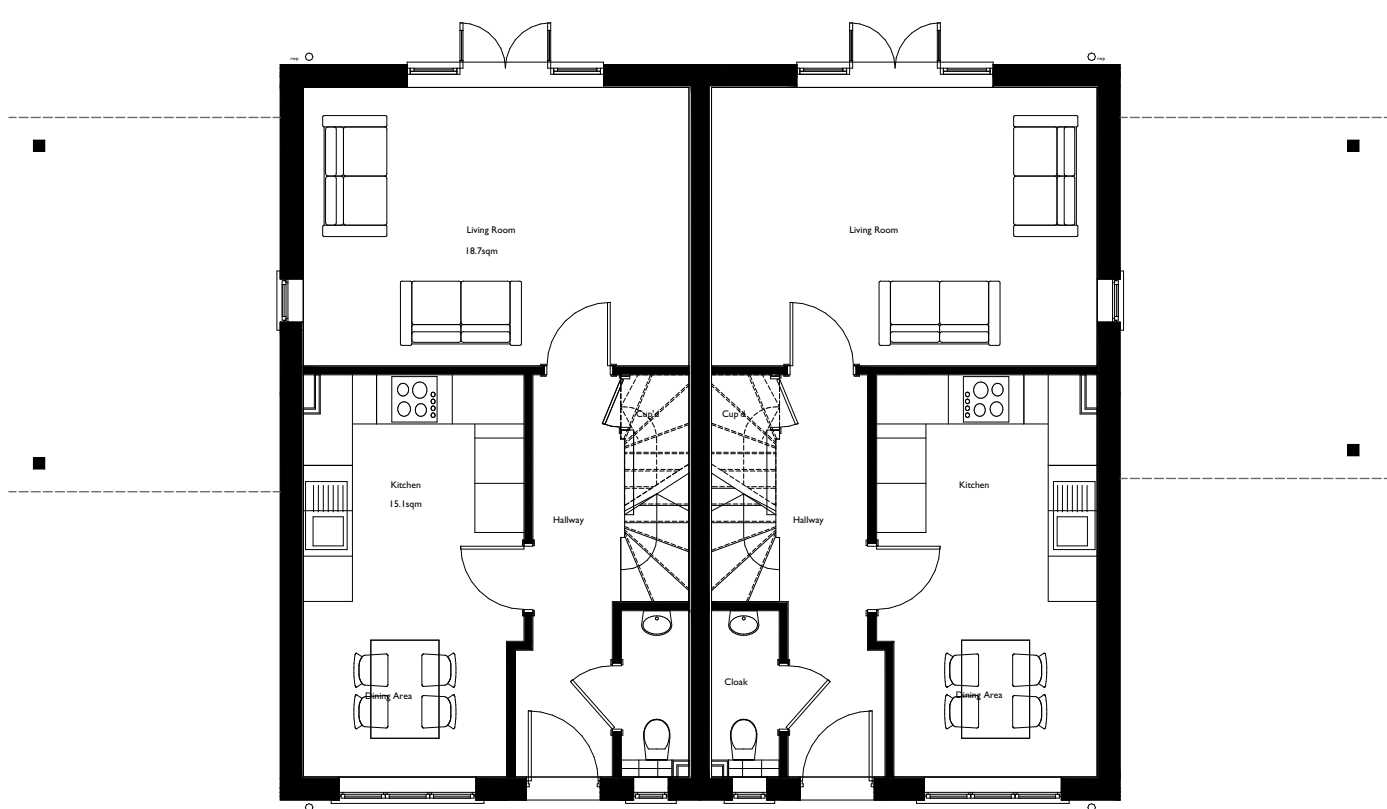

GROUND FLOOR PLAN
Type E
3 Bedroom 2 storey house
92.0sq.m. / 982.0sq.ft.
Plots 38-39, 40-41, 43-43

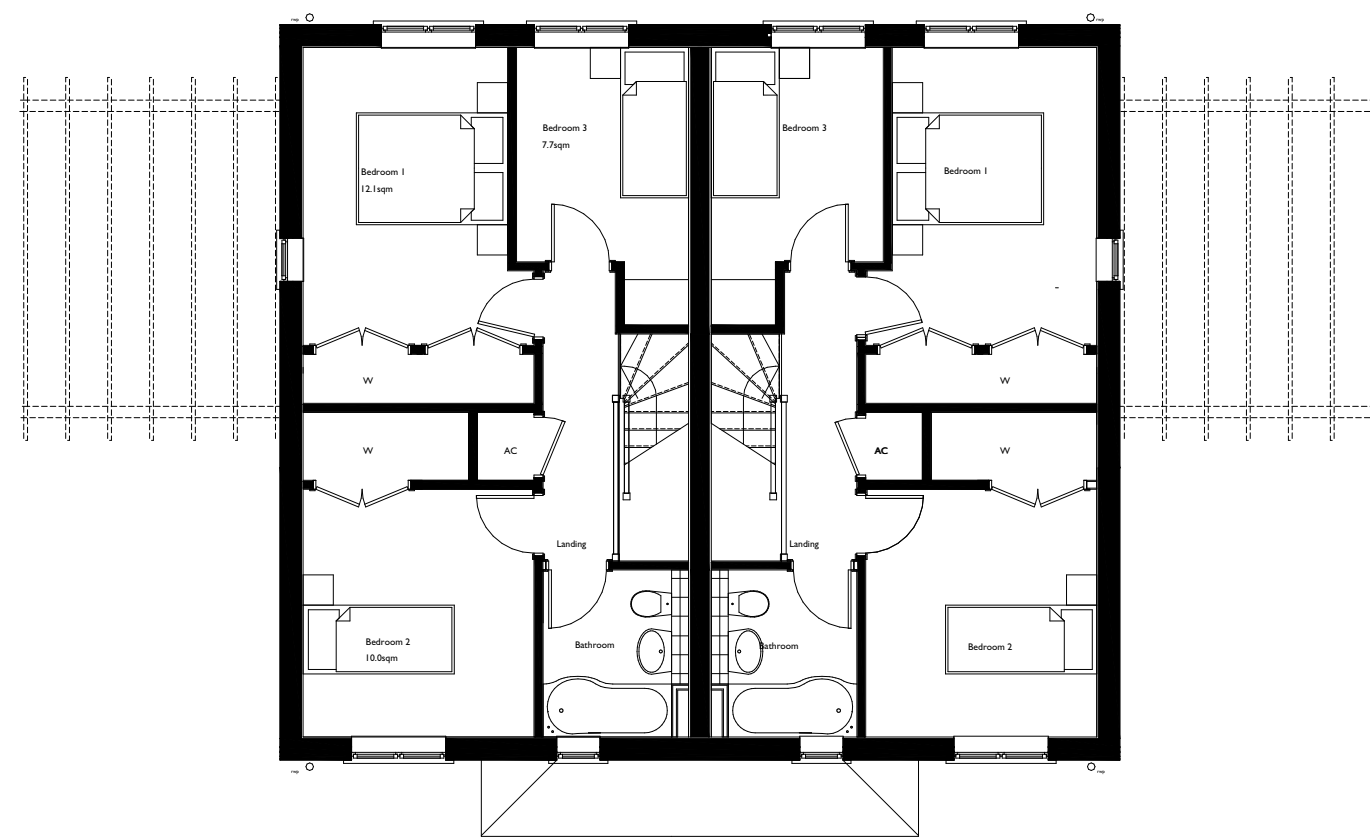

FIRST FLOOR PLAN

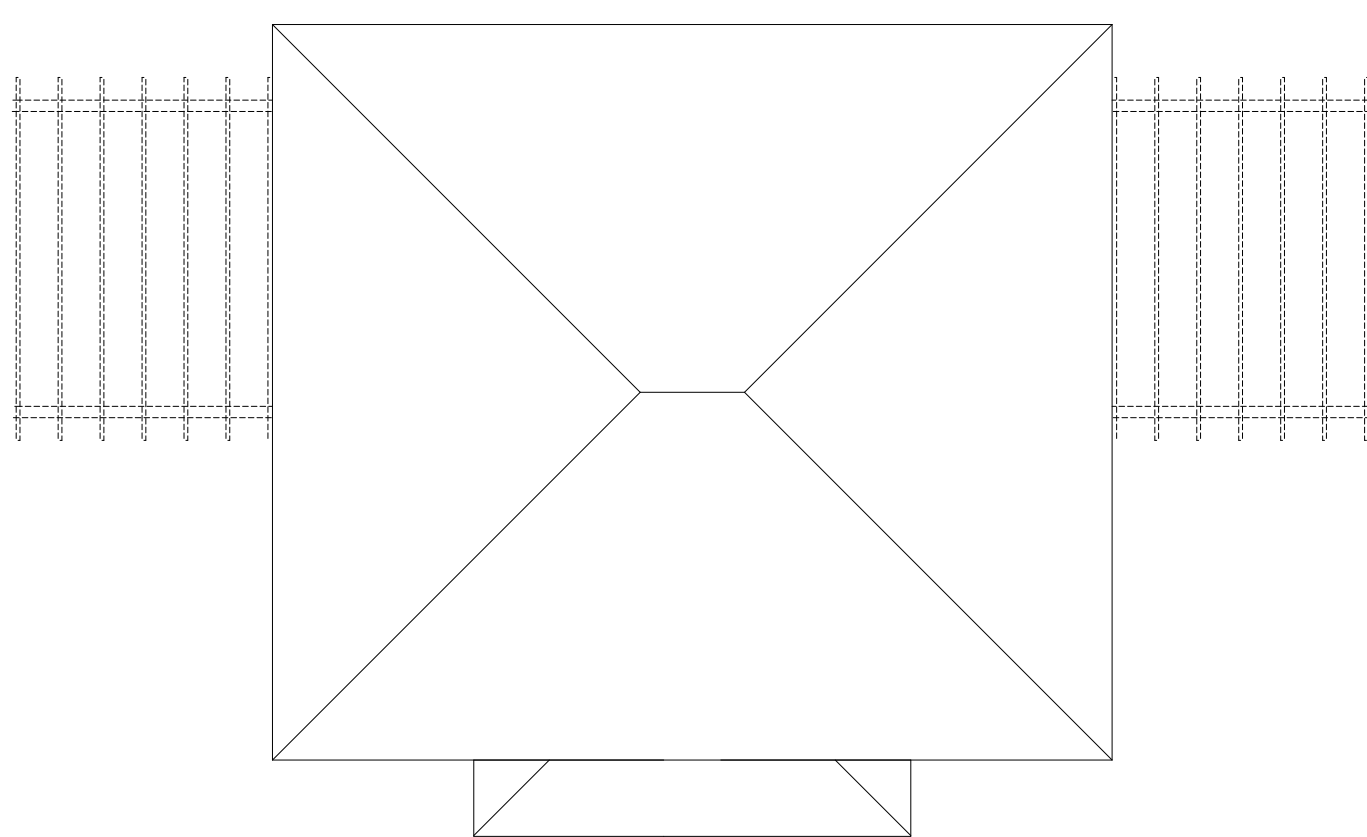

ROOF PLAN



Victoria House 14 St Johns Road Hedge End Southampton Hampshire SO30 4AB
Tel 01489 773577 * Fax 01489 797111 * E mail sales@crayfernhomes.co.uk

Do not scale this drawing. Use written dimensions only. All dimensions are to be checked on site prior to commencement of work. This drawing is the copyright of Crayfern Homes Limited and may not be copied, altered or reproduced in any way without their written authority.

PLOTS 38 - 41 | PLANS & ELEVATIONS
DEVELOPMENT AT:
LAND AT BURDELL ROAD
YAPTON

FOR
CRAYFERN HOMES LIMITED

Scale : 1:100 @ A1 Date : December 2018
Drawing No : 18-1012-039-C

