


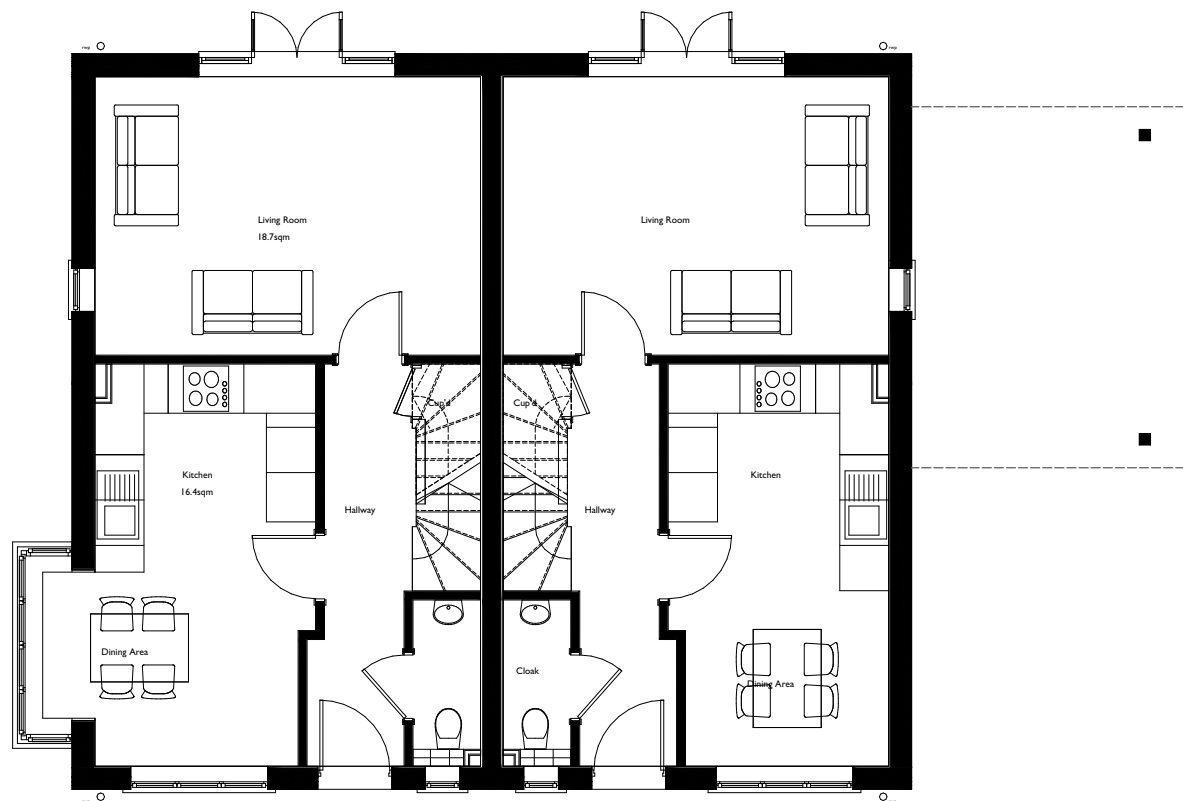


GROUND FLOOR PLAN

Type E


3 Bedroom 2 storey house

92.0sq.m. / 982.0sq.ft.


Plots 42-43

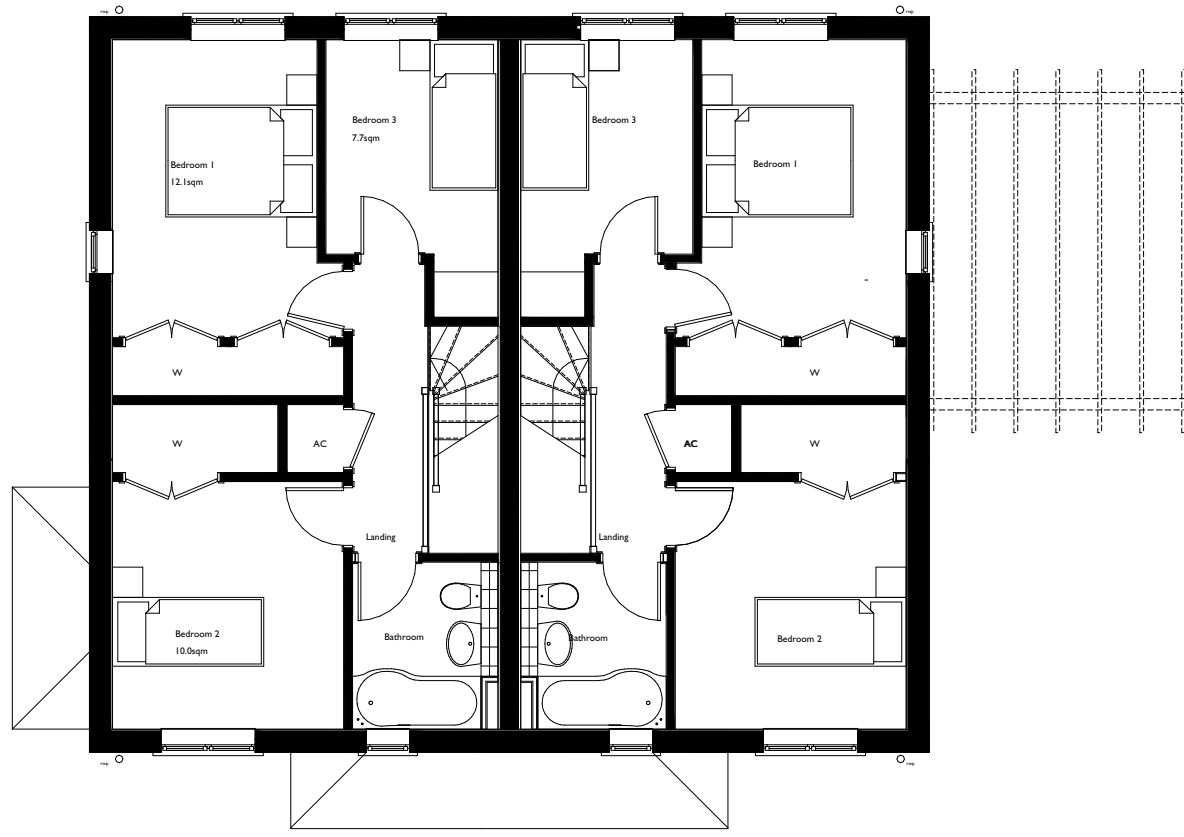

FIRST FLOOR PLAN

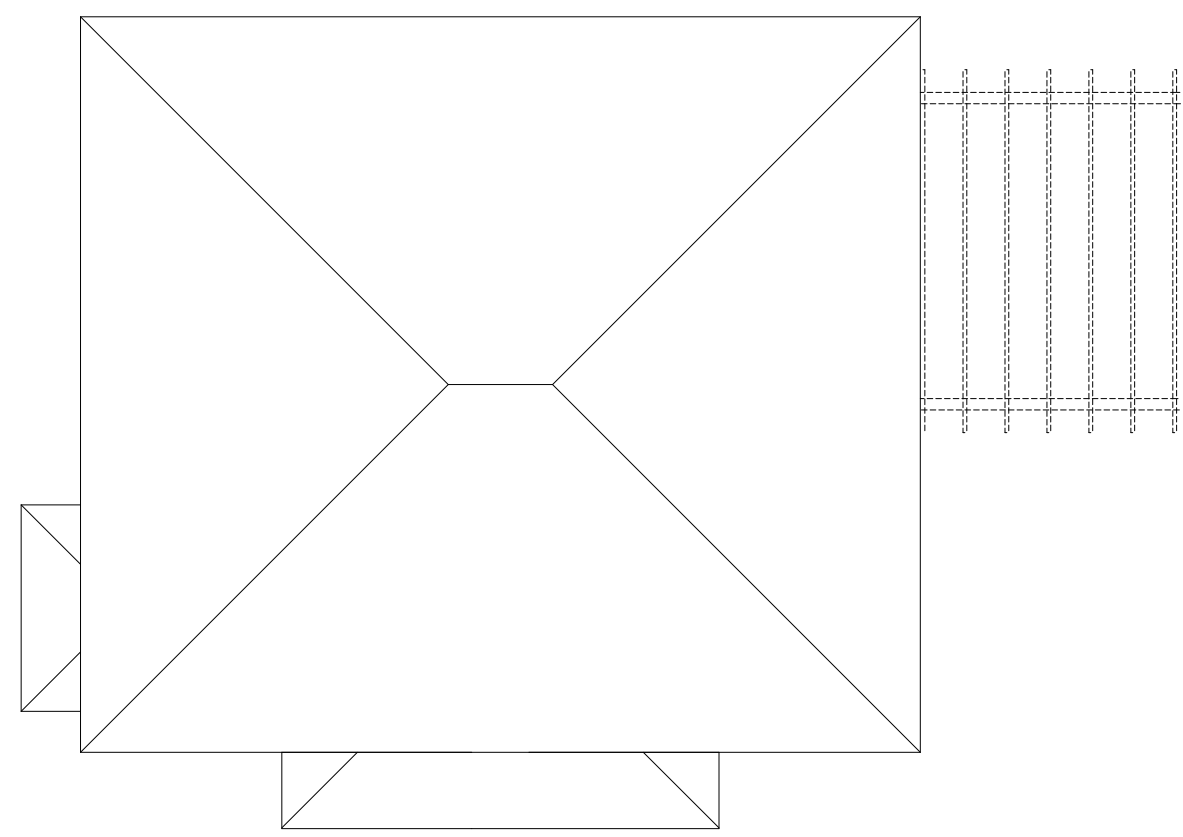

ROOF PLAN

 

Victoria House 14 St Johns Road Hedge End Southampton Hampshire SO30 4AB  
Tel: 01489 773577 \* Fax: 01489 797111 \* E-mail: sales@crayfernhomes.co.uk

Do not scale this drawing. Use written dimensions only. All dimensions are to be checked on site prior to commencement of work. This drawing is the copyright of Crayfern Homes Limited and may not be copied, altered or reproduced in any way without their written authority.

**PLOTS 42-43 | PLANS & ELEVATIONS**  
DEVELOPMENT AT:  
LAND AT BURDELL ROAD  
YAPTON

FOR  
CRAYFERN HOMES LIMITED  
Scale : 1:100 @ A1 Date : December 2018  
Drawing No : 18-1012-040-A