


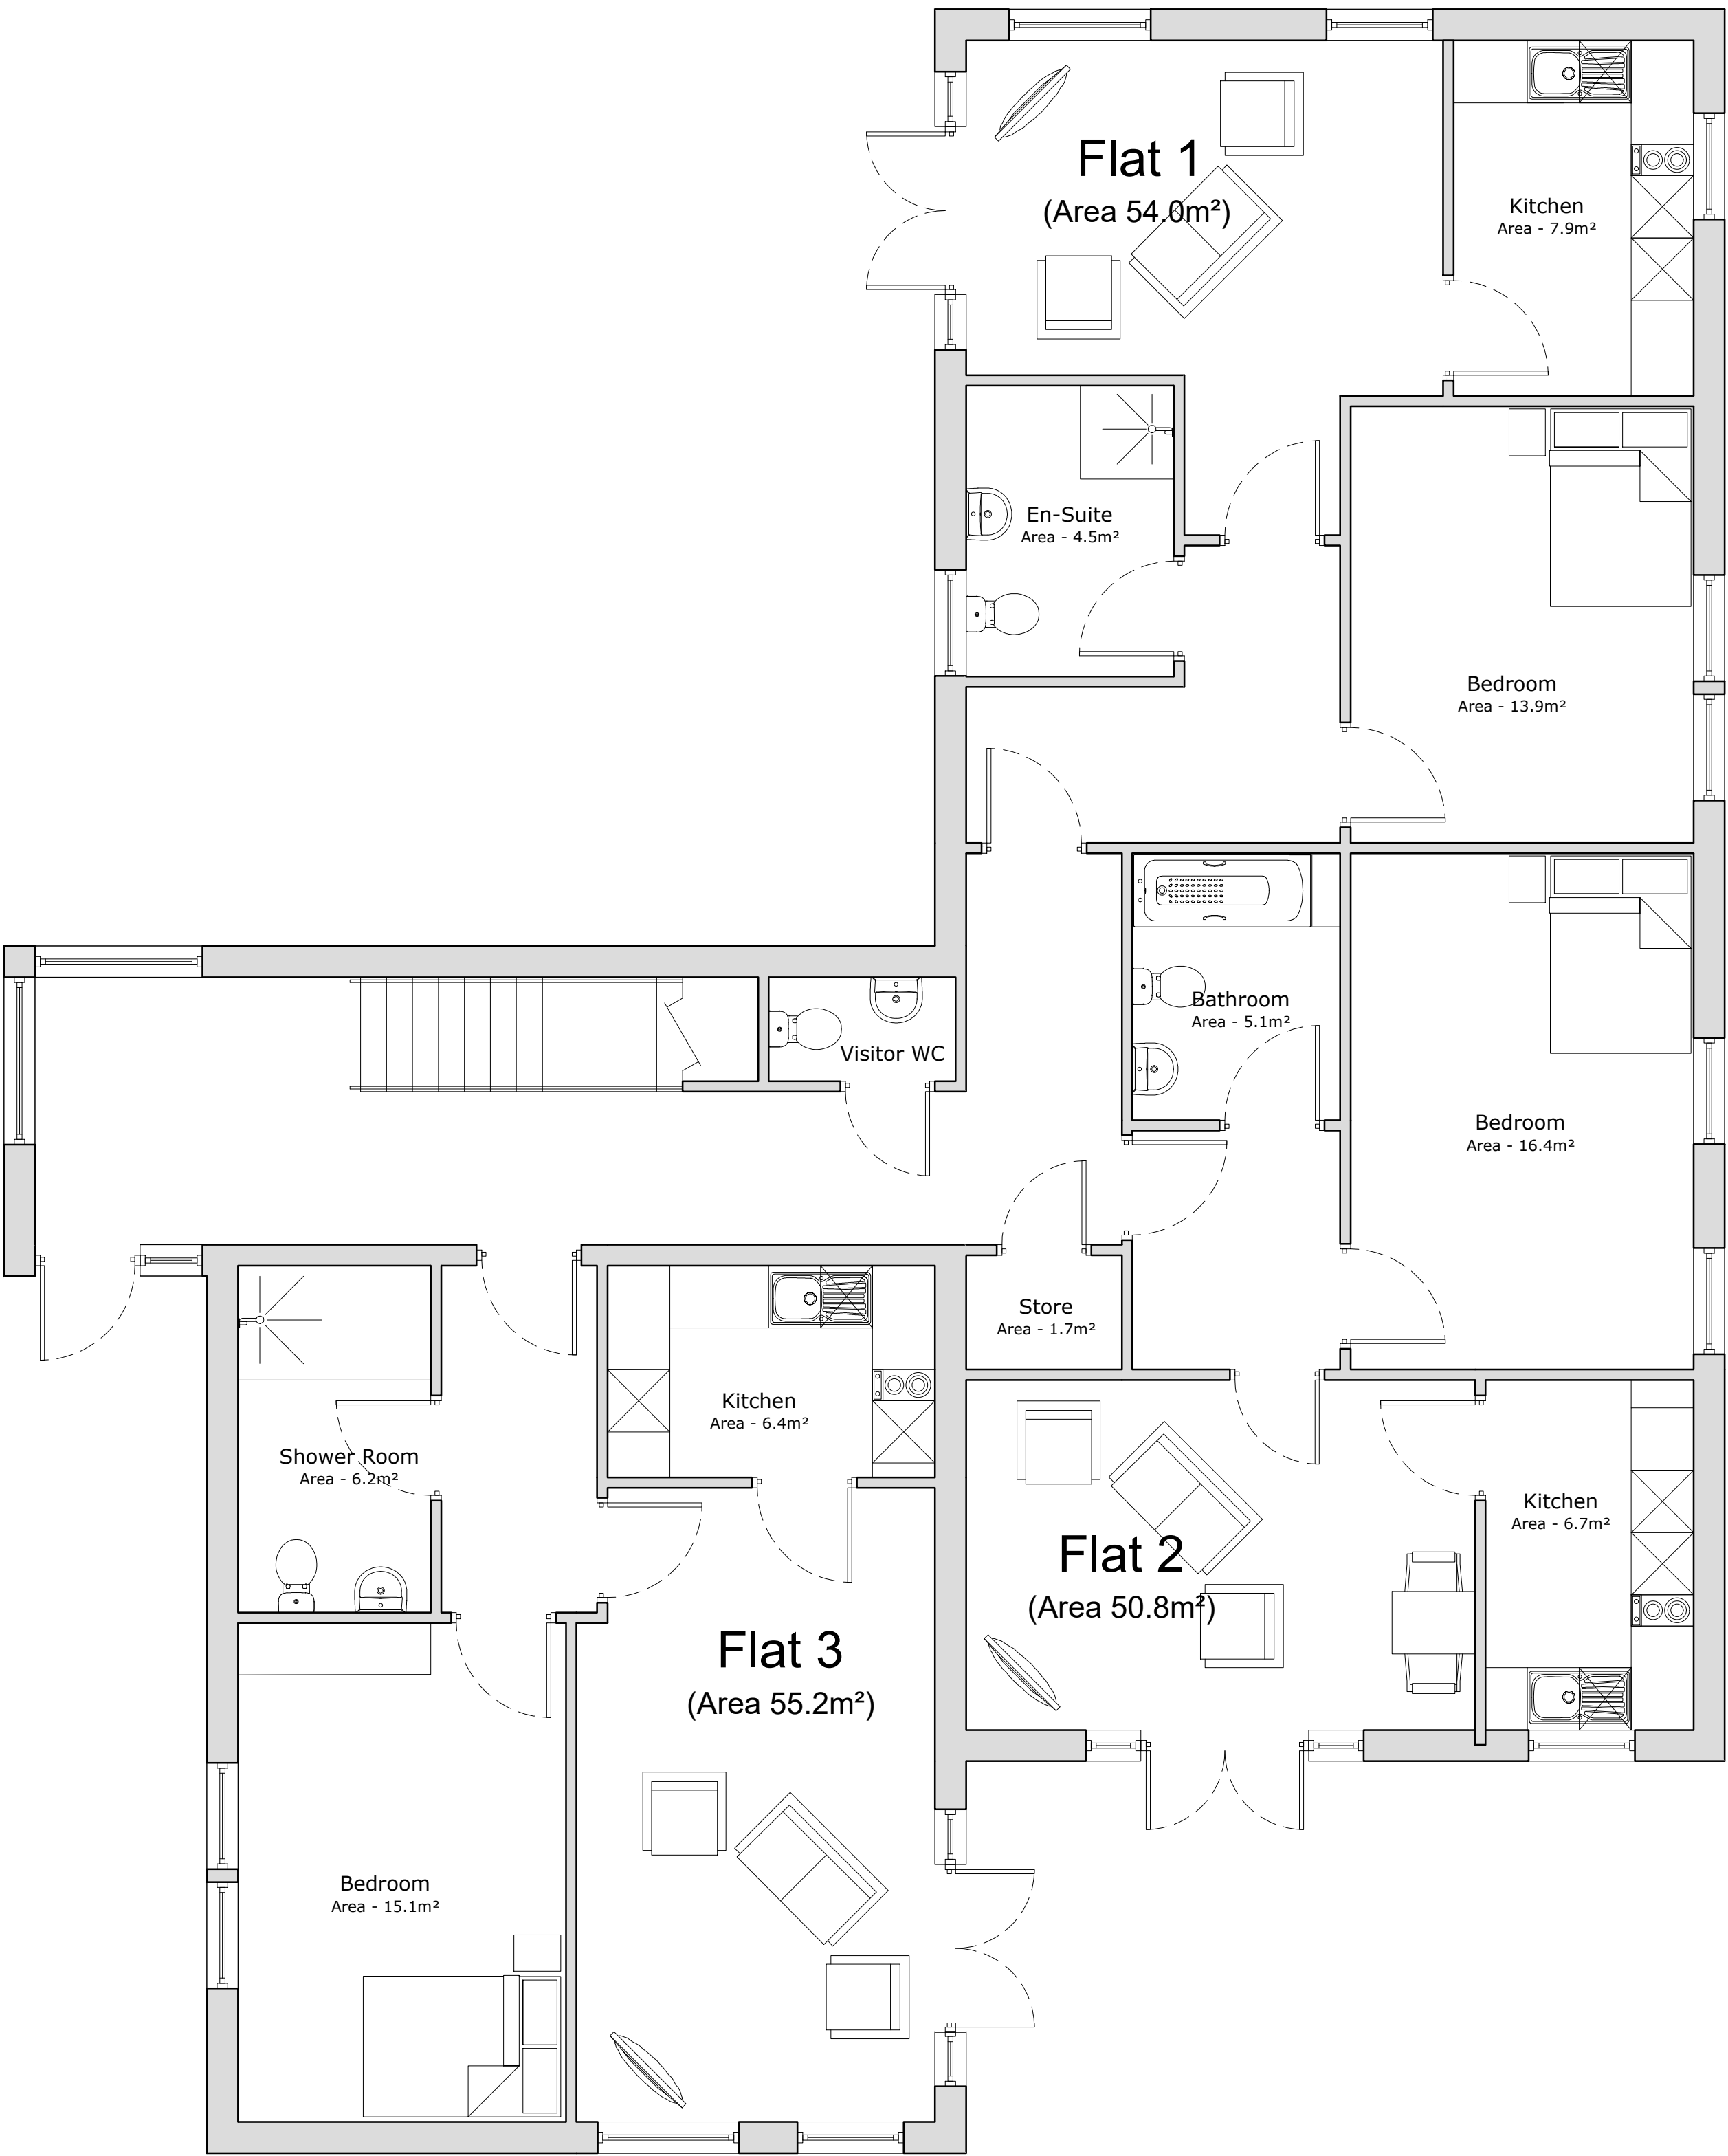

Proposed Ground Floor Plan
3 No. Apartments



Proposed First Floor Plan
2 No. Apartments

D	05/09/17	Layouts have been revised to accommodate the clients comments	JB	JB
C	24/08/17	Layouts have been revised to accommodate the clients comments	JB	JB
B	11/08/17	Layouts have been revised to accommodate the clients comments	JB	JB
A	19/07/17	Flat notes have been adjusted	JB	JB
-	15/02/17	Original Drawing	JB	JB
Rev	Date	Revision Description	Drawn By	Approved By

ARCHITECTS

6 Pioneer Court, Darlington, DL1 4WD

t: 01325 464 111

e: studio@adgarchitects.co.uk

w: www.adgarchitects.co.uk

Client

Consensus
Caring Homes Group

Project Information

Proposed Bungalow, Waterbury House, 8 Ford Road, Arundel

Drawing Title

Proposed Floor Plans

A1 Scale

1:50

A3 Scale

1:100

Job Number

H.17.37

Drawing Number

(00) 1

Revision

D

Drawing Issue

PLANNING

© Copyright 2017 ADG Architects Ltd

ARUN DISTRICT COUNCIL 150623PA