


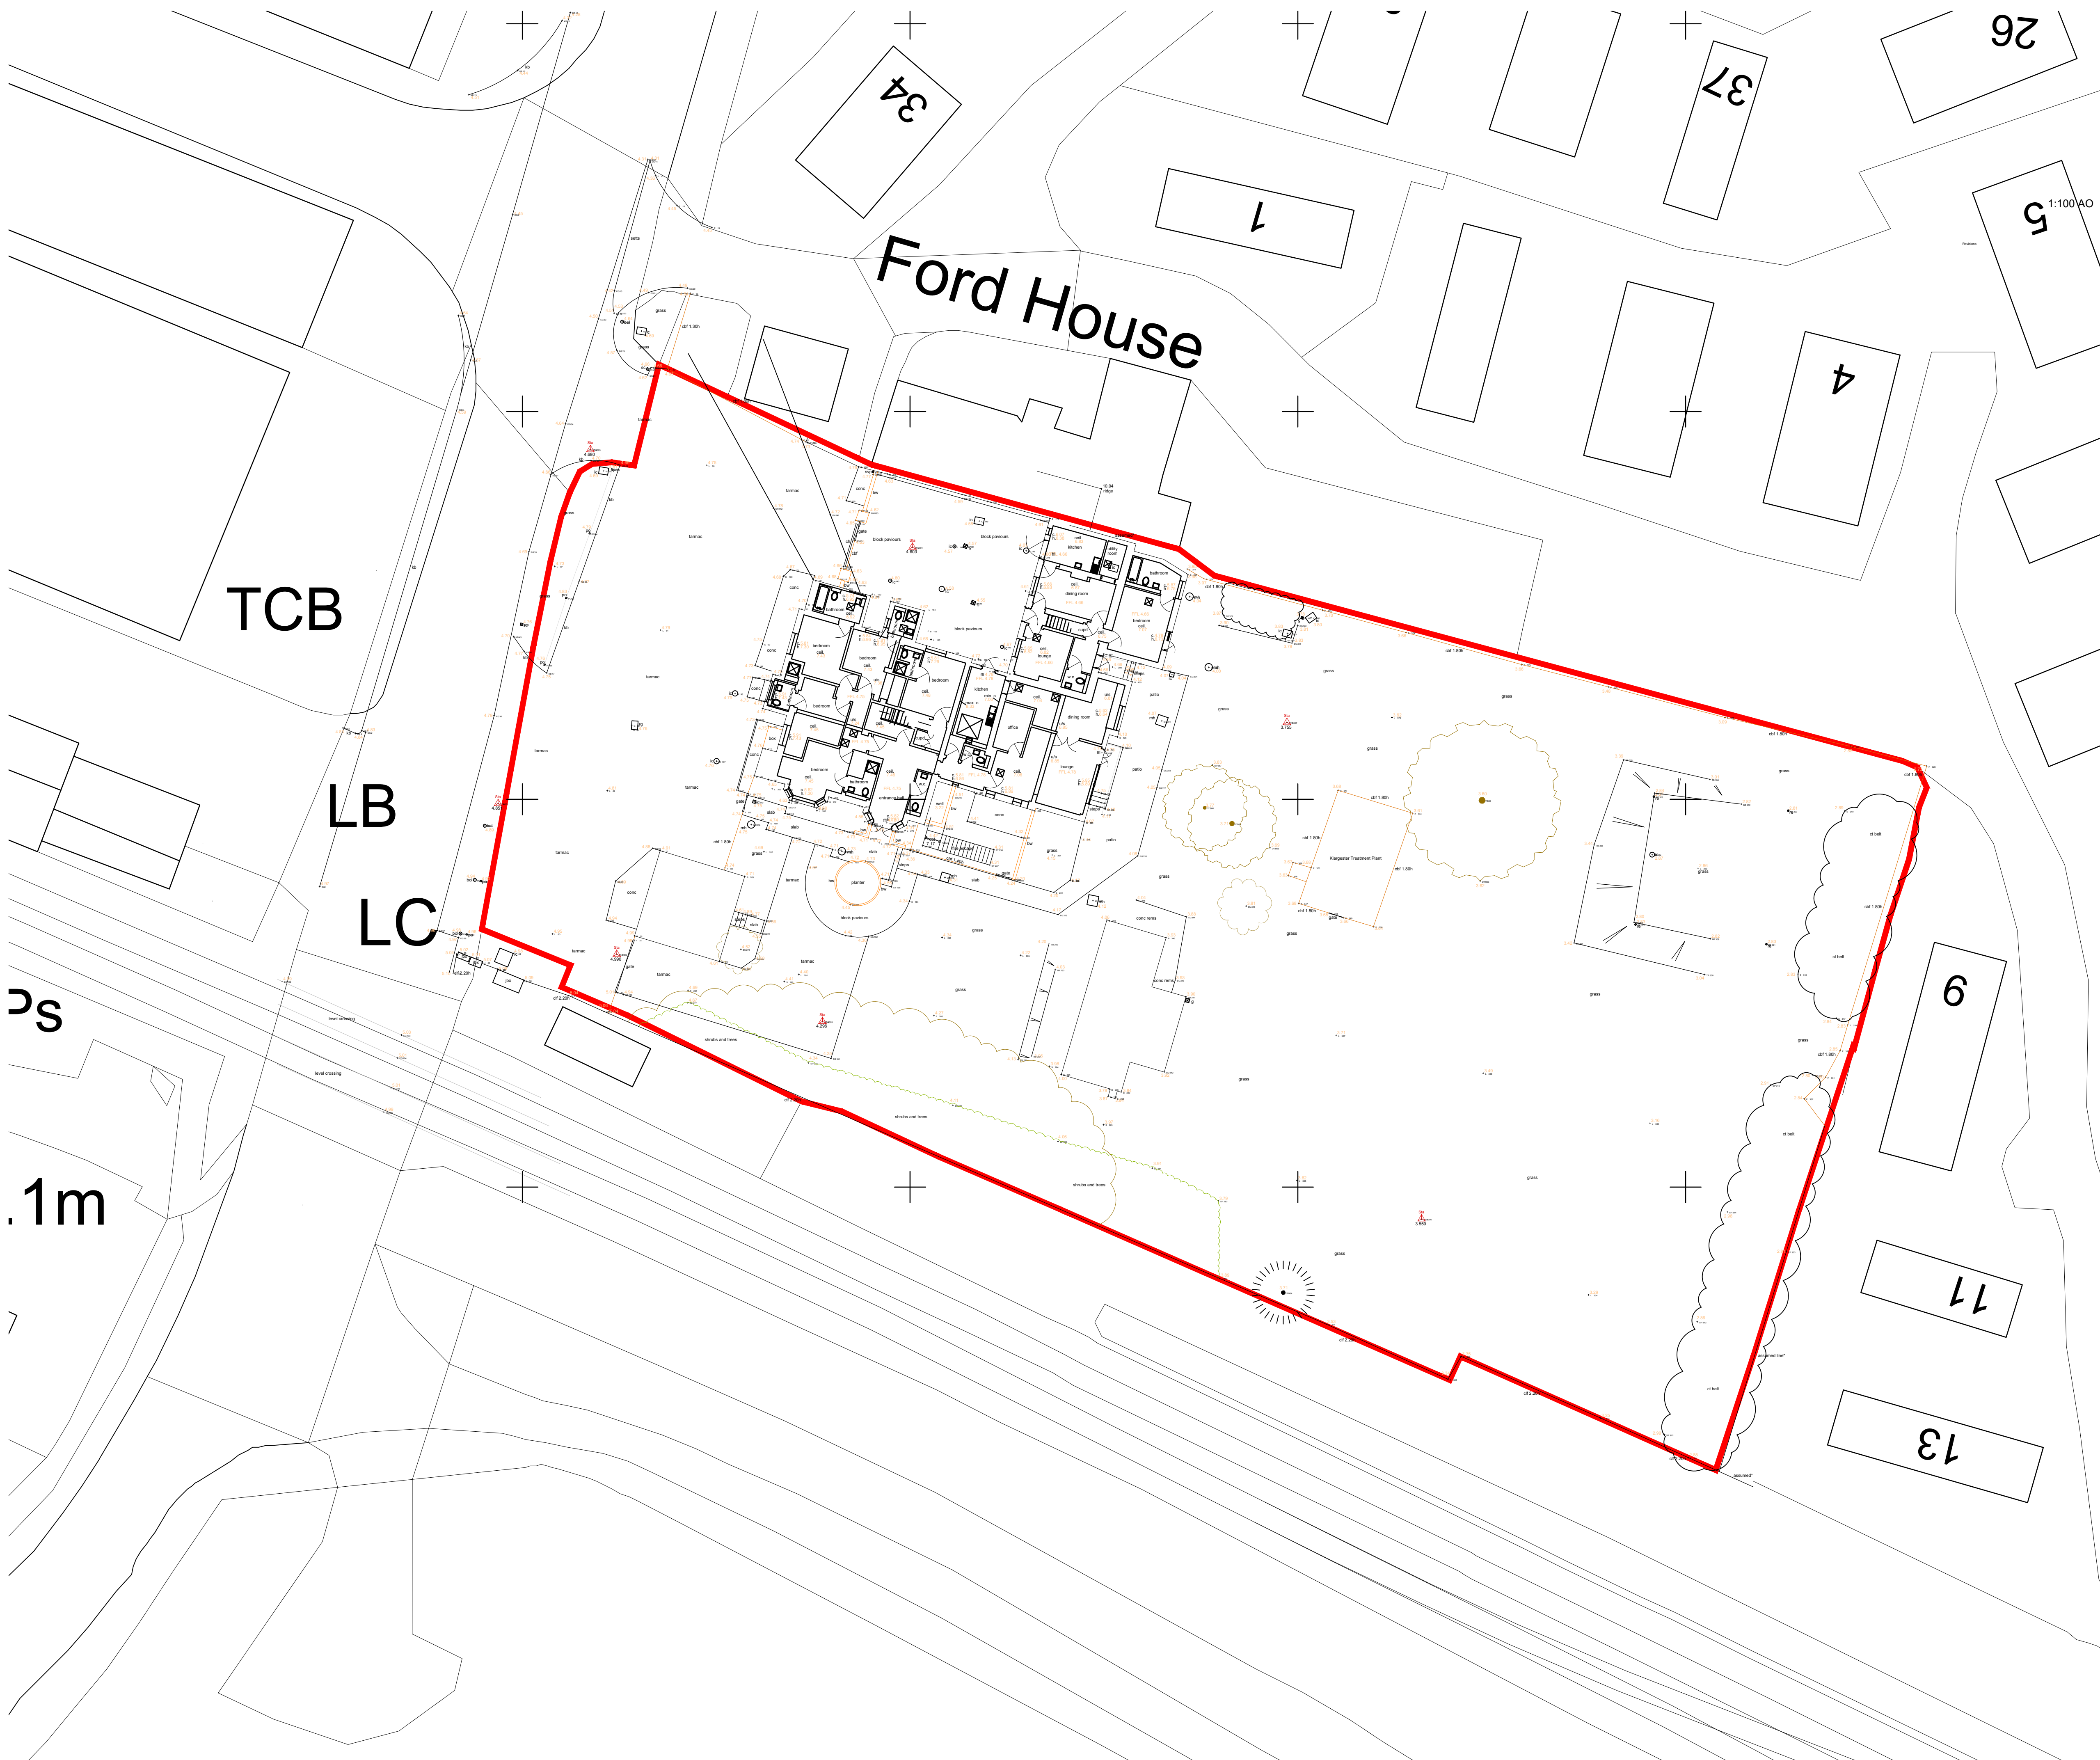

07/07/17		Original Drawing		JB	JB	
Rev	Date	Revision Description			Drawn By	Approved By
						
6 Pioneer Court, Darlington, DL1 4WD t: 01325 464 111 e: studio@adgarchitects.co.uk w: www.adgarchitects.co.uk						
Client Consensus Caring Homes Group						
Project Information Proposed Bungalow, Waterbury House, 8 Ford Road, Arundel						
Drawing Title Existing Site Plan inc. Topographical Survey						
A1 Scale		1:200		A3 Scale		
Job Number		Drawing Number		Revision		
H.17.37		(9-) 2		-		
Drawing Issue PLANNING						