

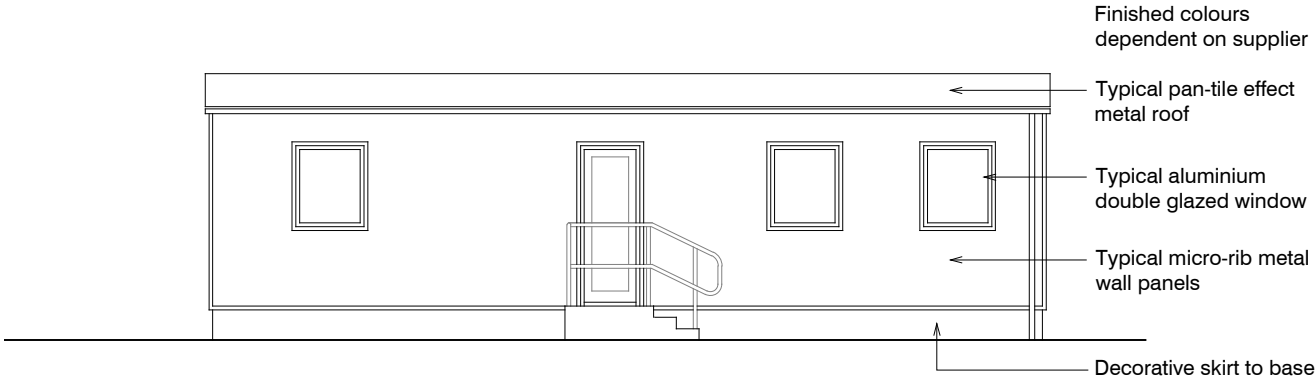


NOTES:
Do not scale from these drawings except for planning purposes.
Use figured dimensions only.


 Prepared by
CURTIS LEEVES TECHNICAL LTD.

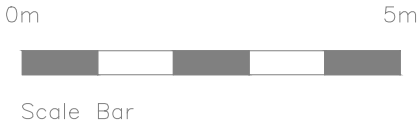


FRONT ELEVATION
(scale 1:100)

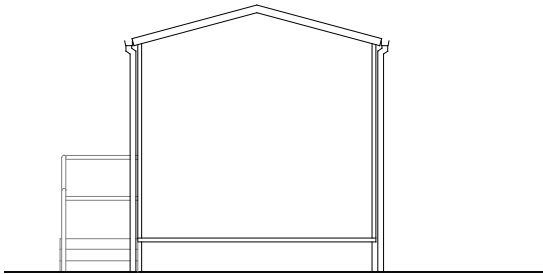

SIDE ELEVATION
(scale 1:100)

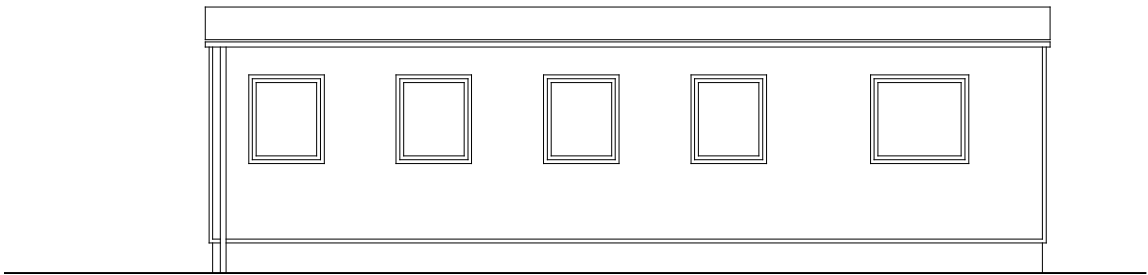


REAR ELEVATION
(scale 1:100)

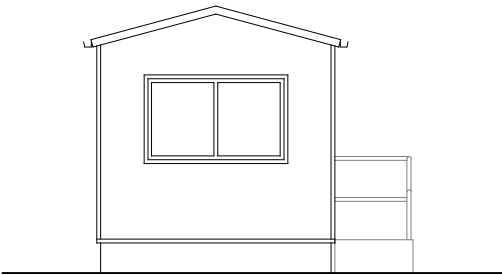

SIDE ELEVATION
(scale 1:100)

NOTE:

Unit shown based on typical 36' x 10' mobile home unit.
Layout and window positions vary.

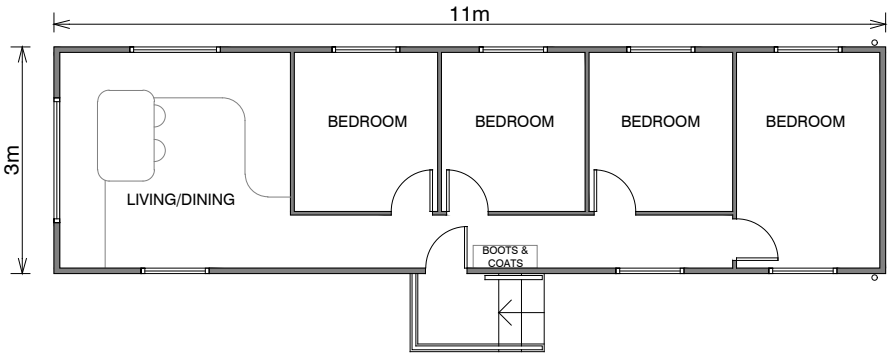

ACCOMMODATION UNIT - 4 BEDROOM
(scale 1:100)

Project:
Drawing Title: Example Temporary Worker Accommodation Unit

Scale: 1:100 @A3
Date: 30.11.2021

Drawing No. Accommodation/001

PLANNING

John Hall Consulting Ltd.
113 Limmer Lane, Felpham, West Sussex, PO22 7LR
t: 01243 587385 m: 07788 107915 e: john.hall@johnhallconsulting.co.uk