


01


Ancillary Building Elevations

L11


1:50@A1

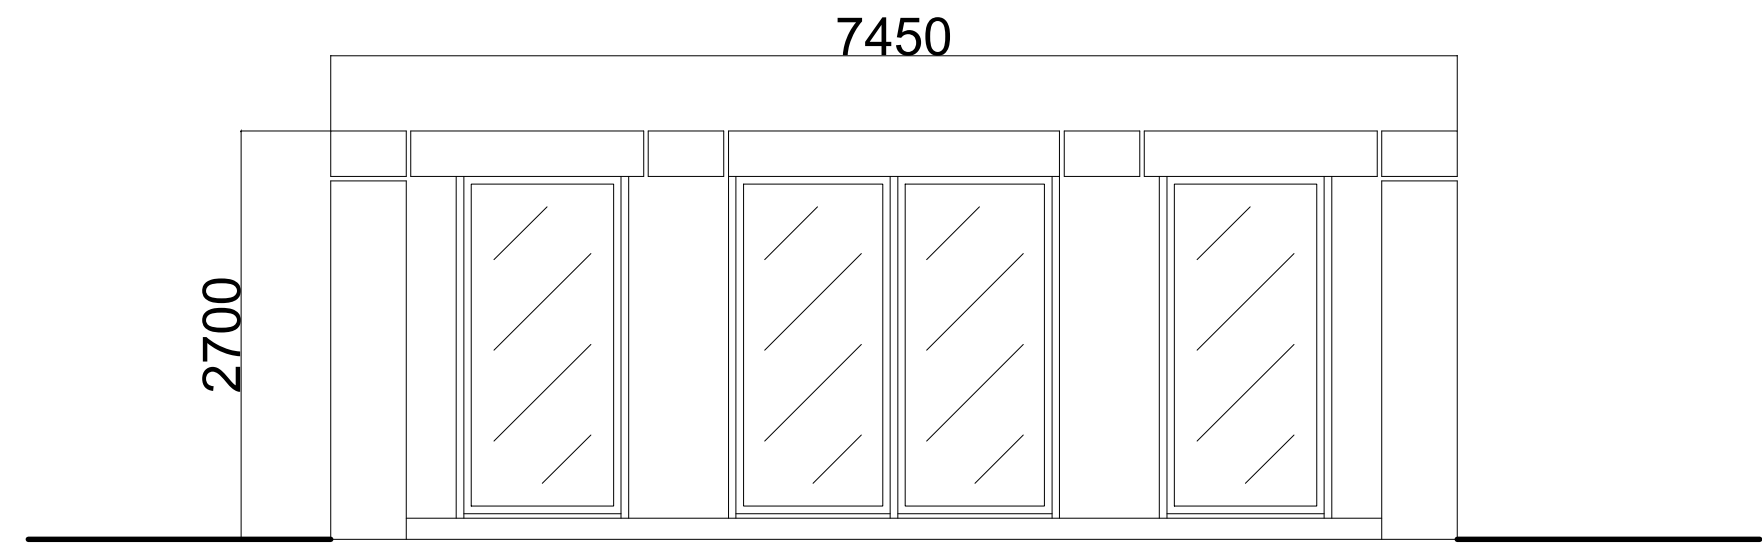


Front Elevation (E)

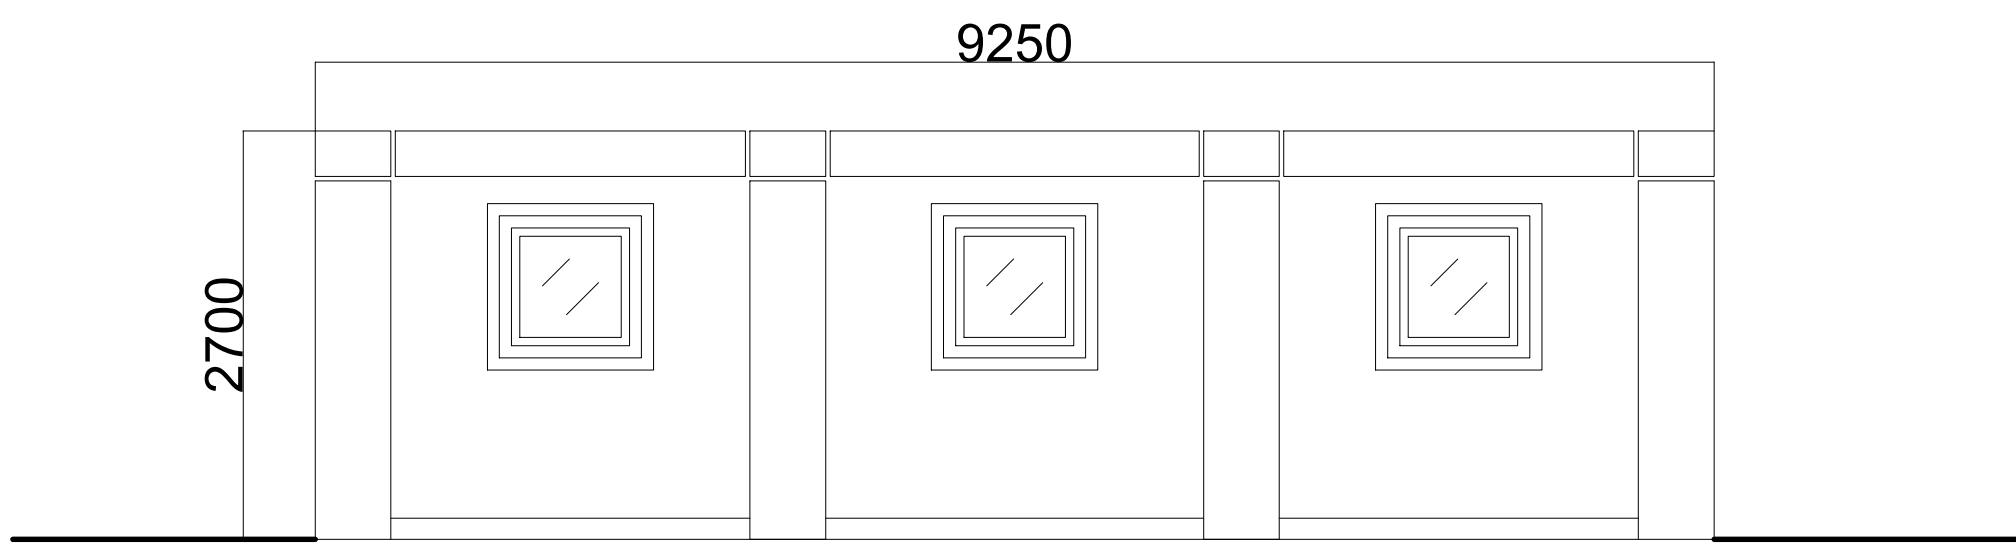

Side Elevation (S)

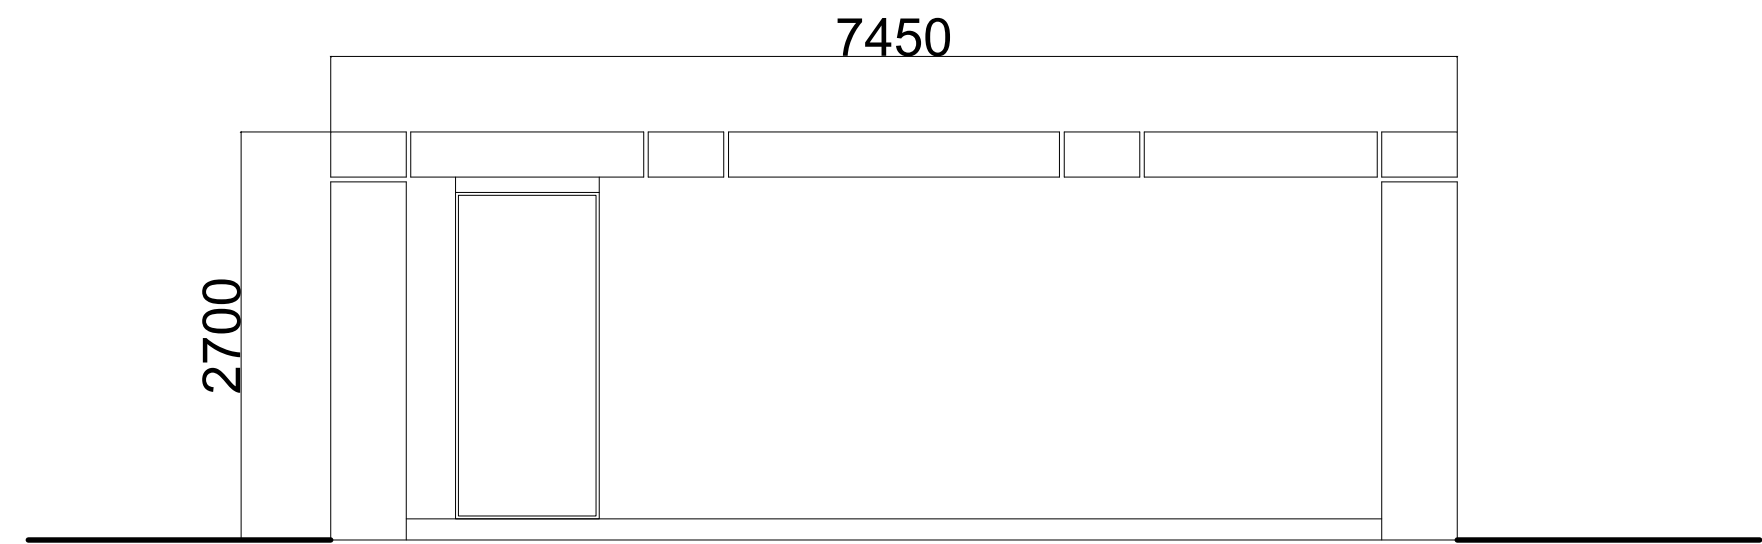

Rear Elevation (W)

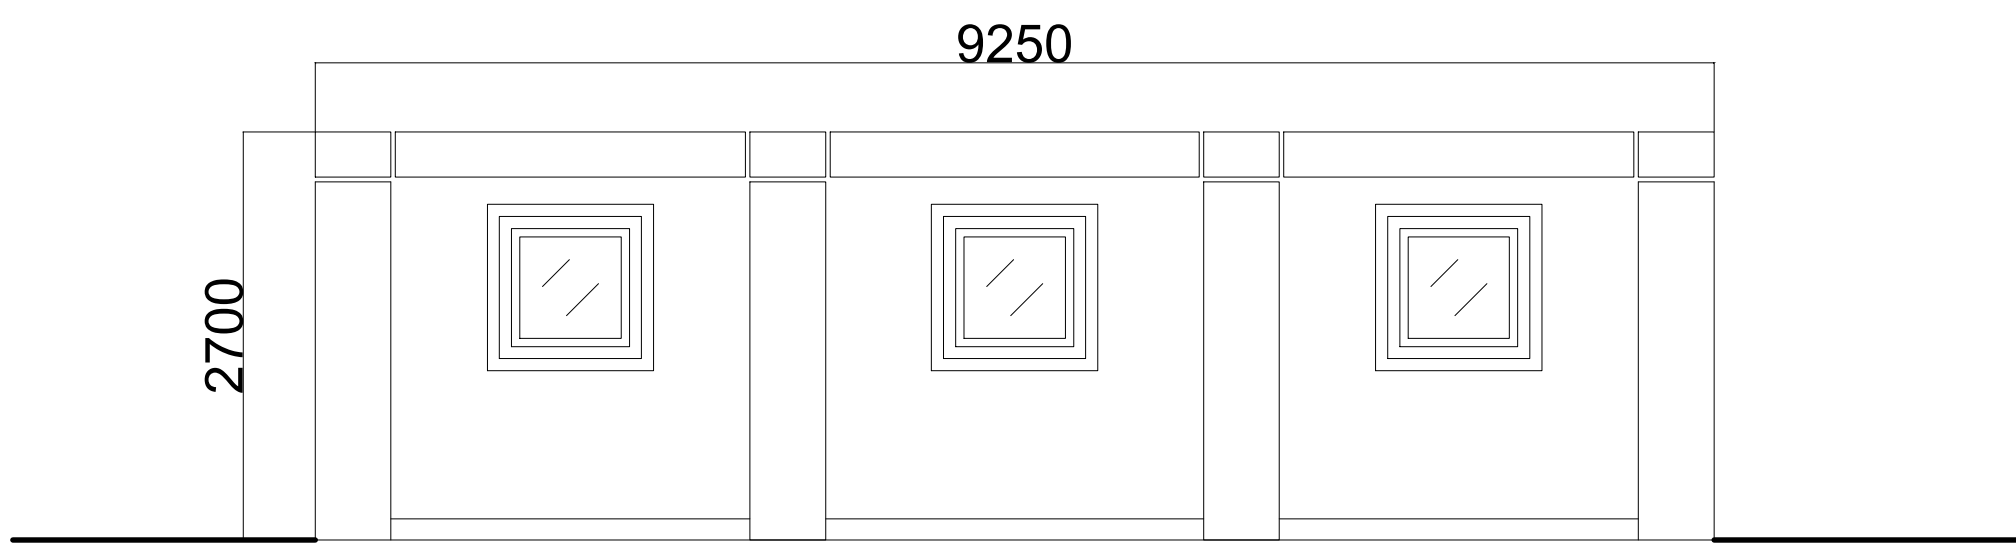


Side Elevation (N)

02

Ancillary Building Floor Plan

L11

1:50@A1

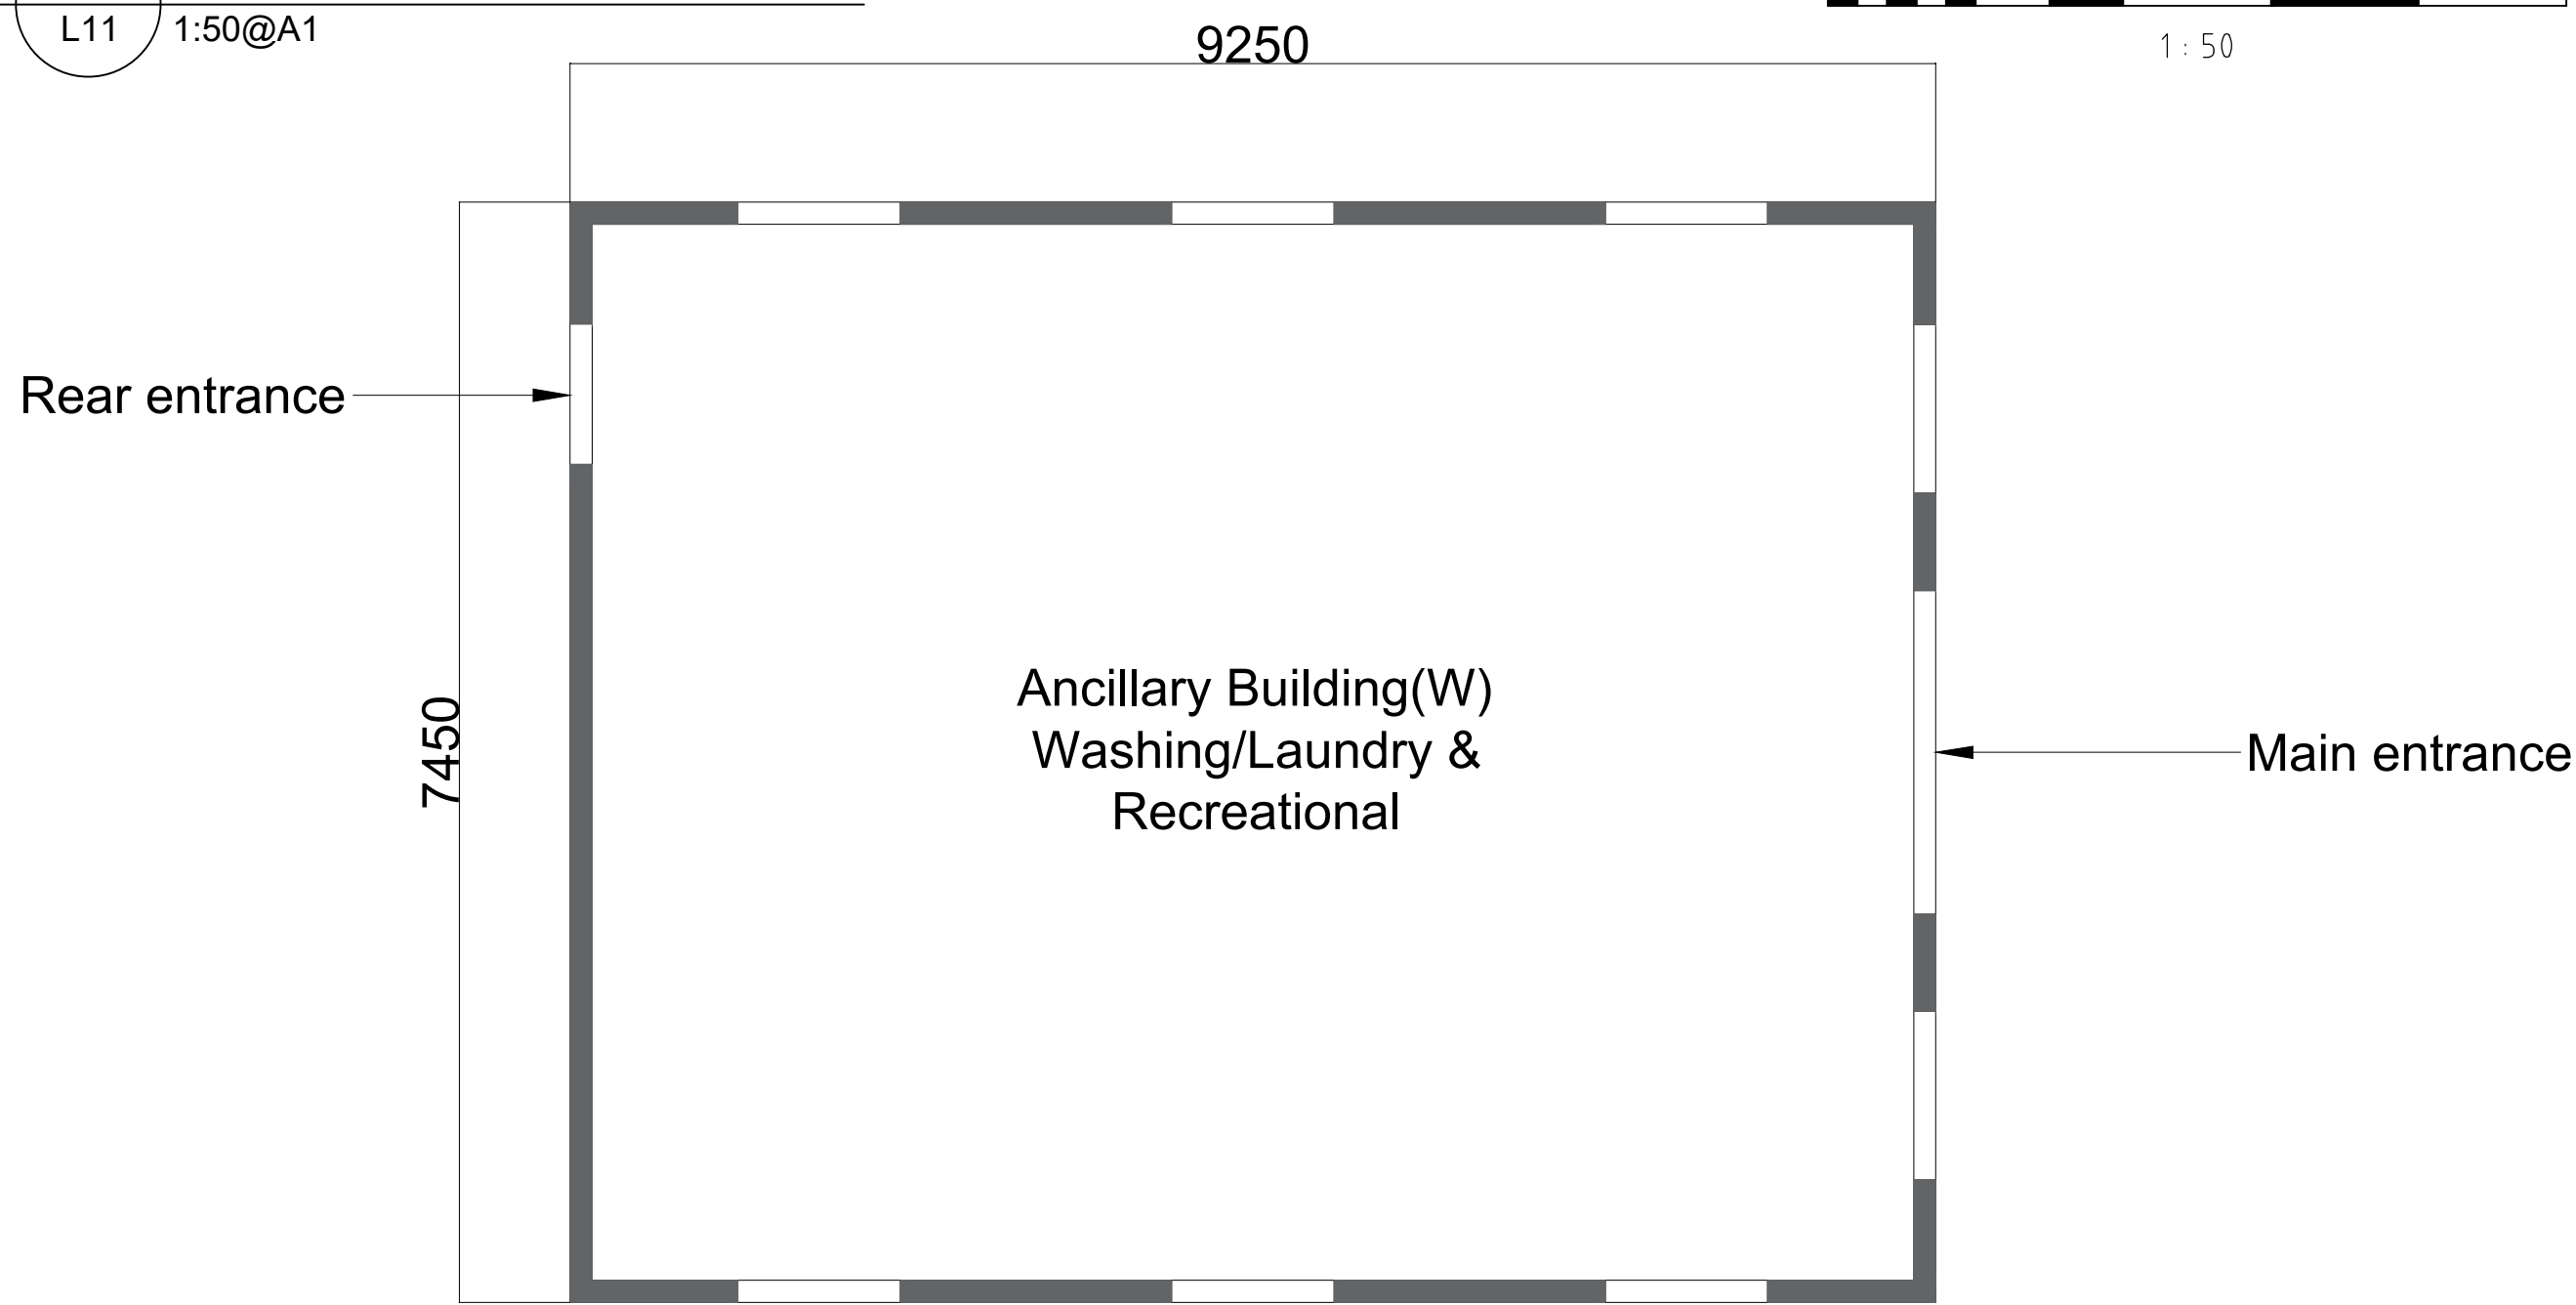

Floor Plan

03

Ancillary Building Image


L11



- NOTES:
1. This drawing is to be read in conjunction with all relevant contract drawings and specifications with any conflicting information to be brought to the attention of Deacon Design before works commence on site.
 2. Do not scale from this drawing, (except for planning application purposes only) always work to noted dimensions.
 3. All given dimensions in mm.

Note:
Overall building width, depth and height dimensions are accurately plotted. All other details are extrapolated from imagery and should not be scaled.

Location Plan
1:500@A1

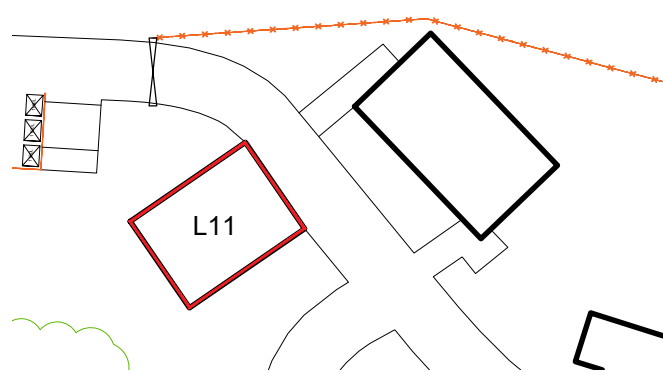

DATE	DRAWN	DESCRIPTION OF REVISION	REVISION LETTER	CHECKED BY
23.04.26	OD	Updated to OS survey information	A	PD

DRAWING STATUS
FOR PLANNING

D

DEACON DESIGN

Landscape Architecture | Masterplanning | Urban Design

1 Purbeck House, 1a Wallington Hill, Fareham, PO16 7BJ

www.deacondesign.co.uk | info@deacondesign.co.uk

Copyright Deacon Design Ltd

PROJECT TITLE:
Seasonal Worker Accommodation, Wicks Farm, Ford

PROJECT NUMBER: DD599 PLOT DATE: 17.02.26

DRAWING SCALE: 1:50 APPROVED BY: PD

PAPER SIZE: A1 DRAWN BY: OD

DRAWING TITLE:
Ancillary Building Elevations and Floor Plan
Sheet 1 of 2

DRAWING NUMBER: DD599L11 REVISION LETTER: A

DRAWING FILE LOCATION:
Z:\Deacon Design Ltd Dropbox\03 PROJECTS 500\DD599, Wick Farm, Ford\04-Drawings\Autocad_Keycapell-Landscape Dwgn\DD599L11-12_Ancillary Building Detailed Elevations.dwg