


01


Ancillary Building Elevations

L12


1:50@A1

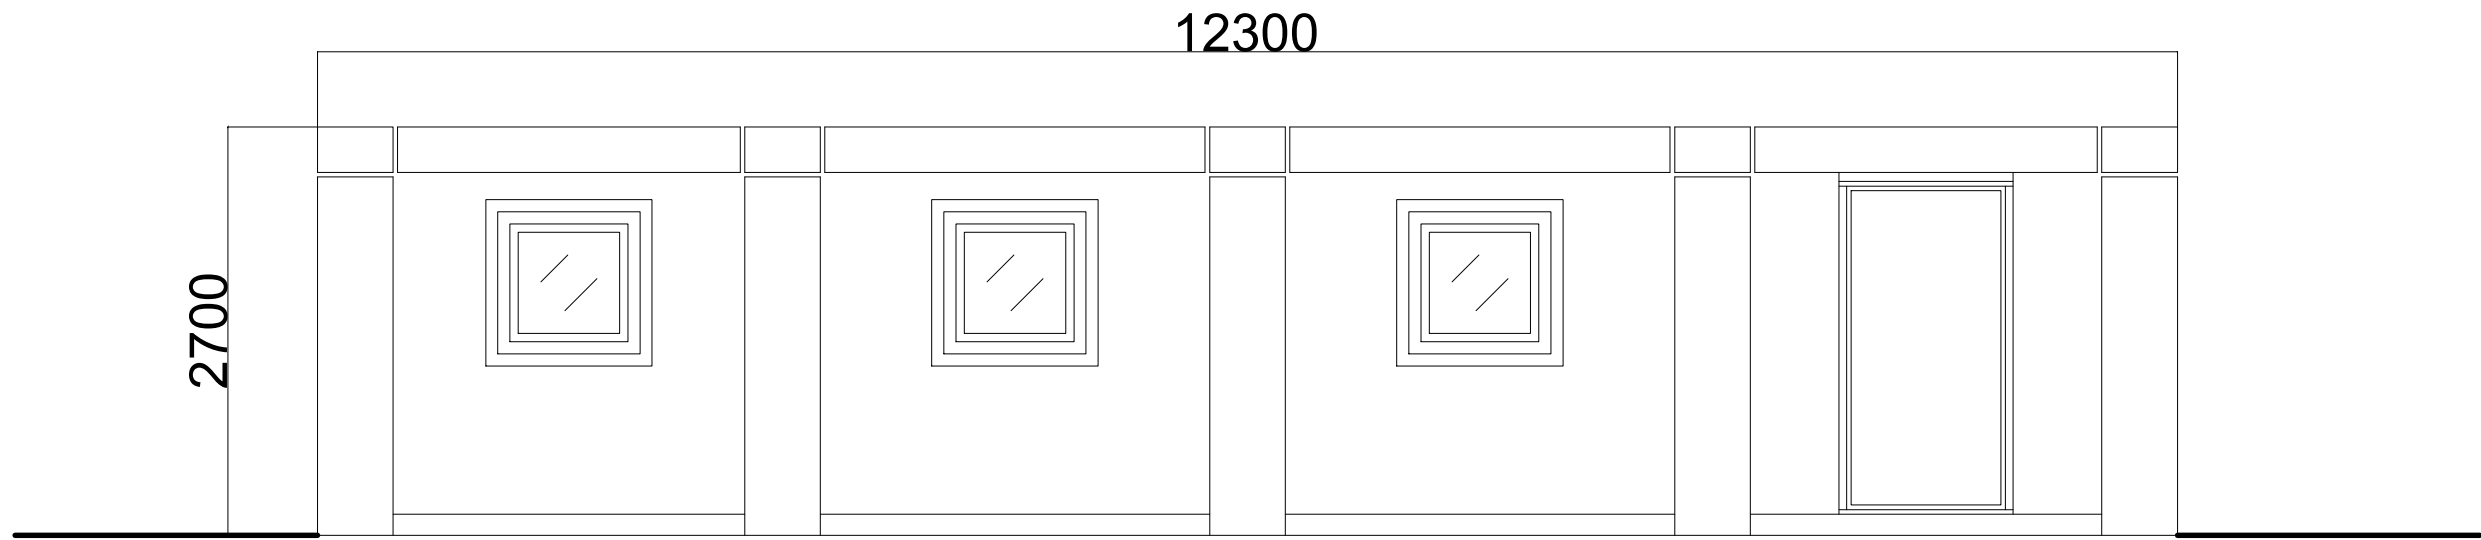


Front Elevation (W)

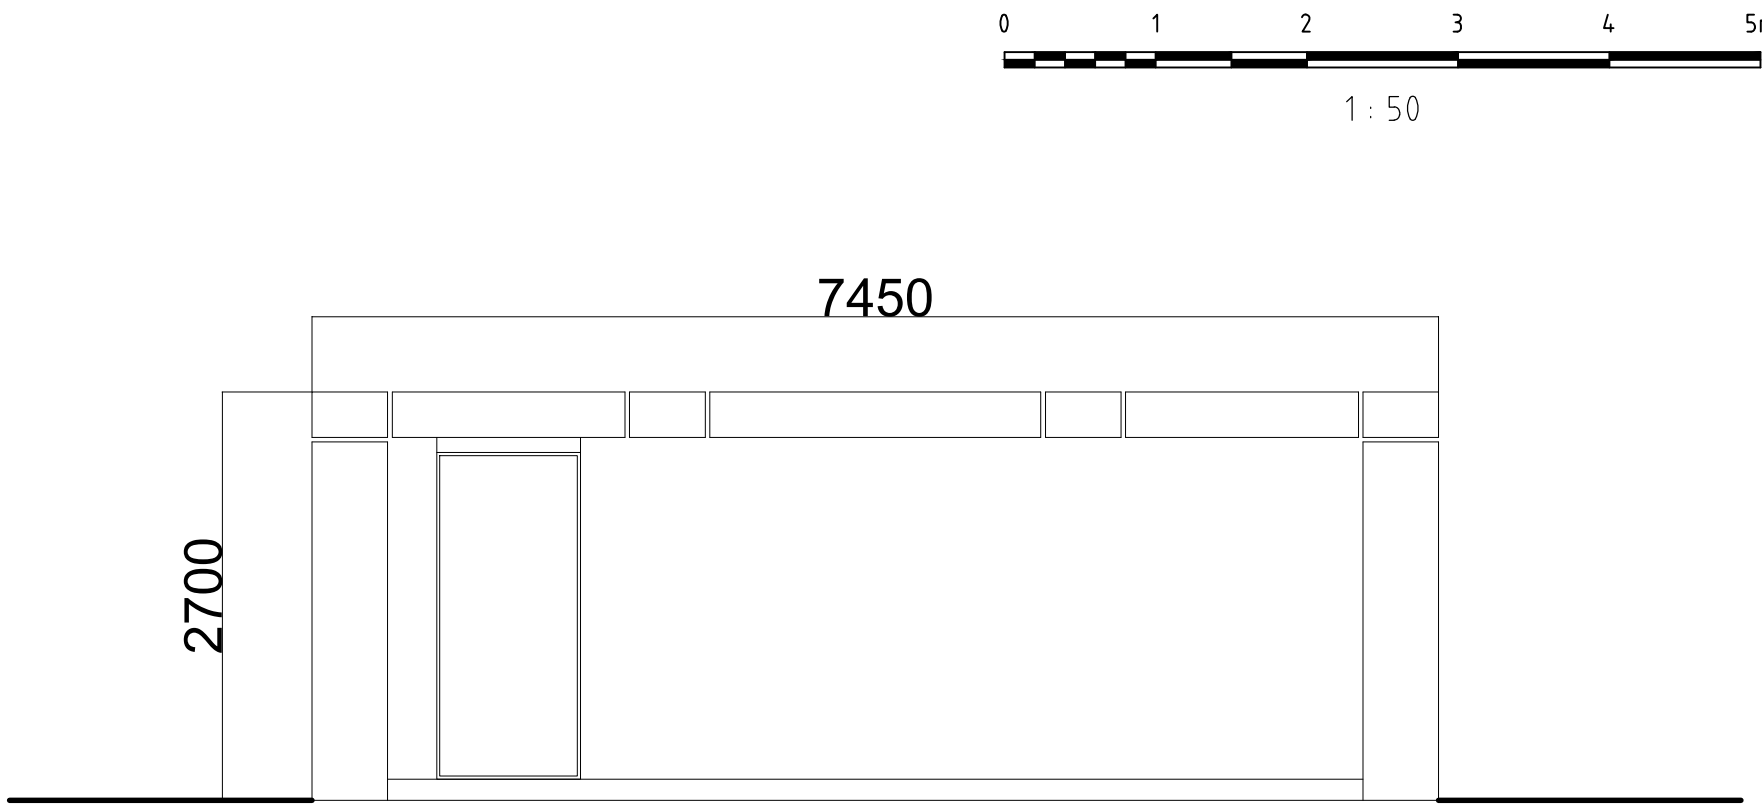

Side Elevation (S)

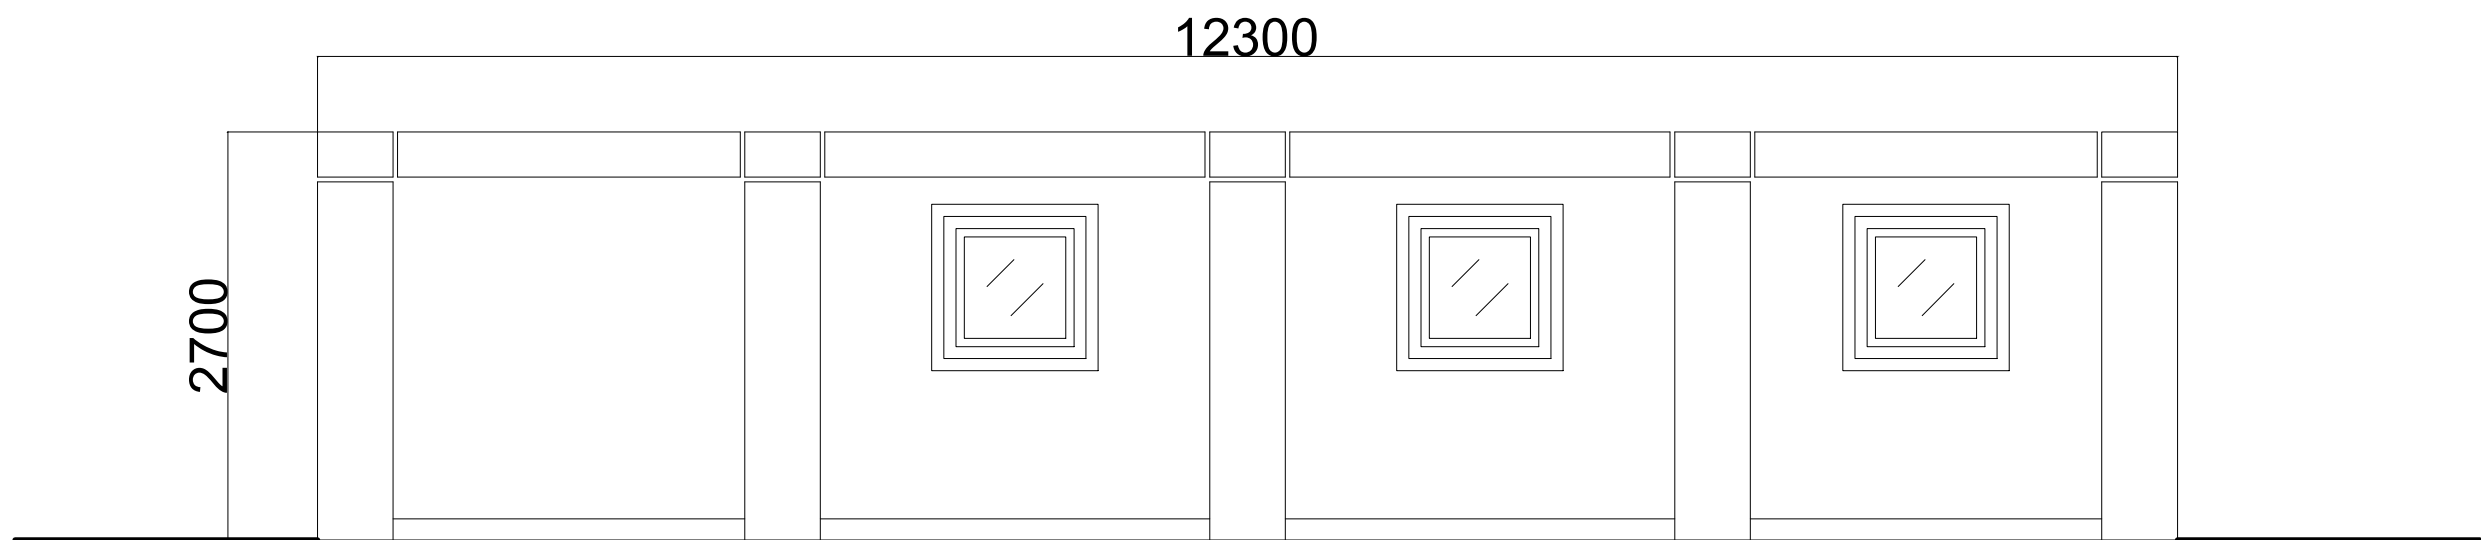

Rear Elevation (E)

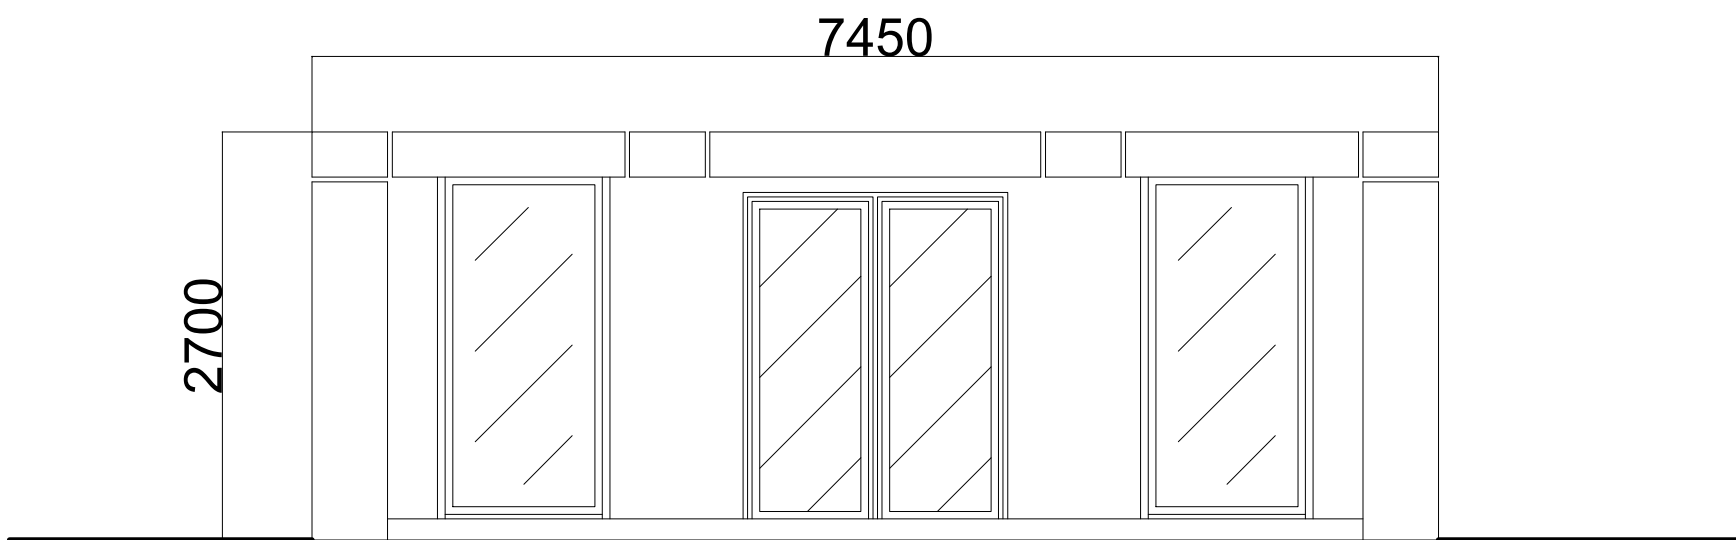


Side Elevation (N)

02

Ancillary Building Floor Plan

L12

1:50@A1

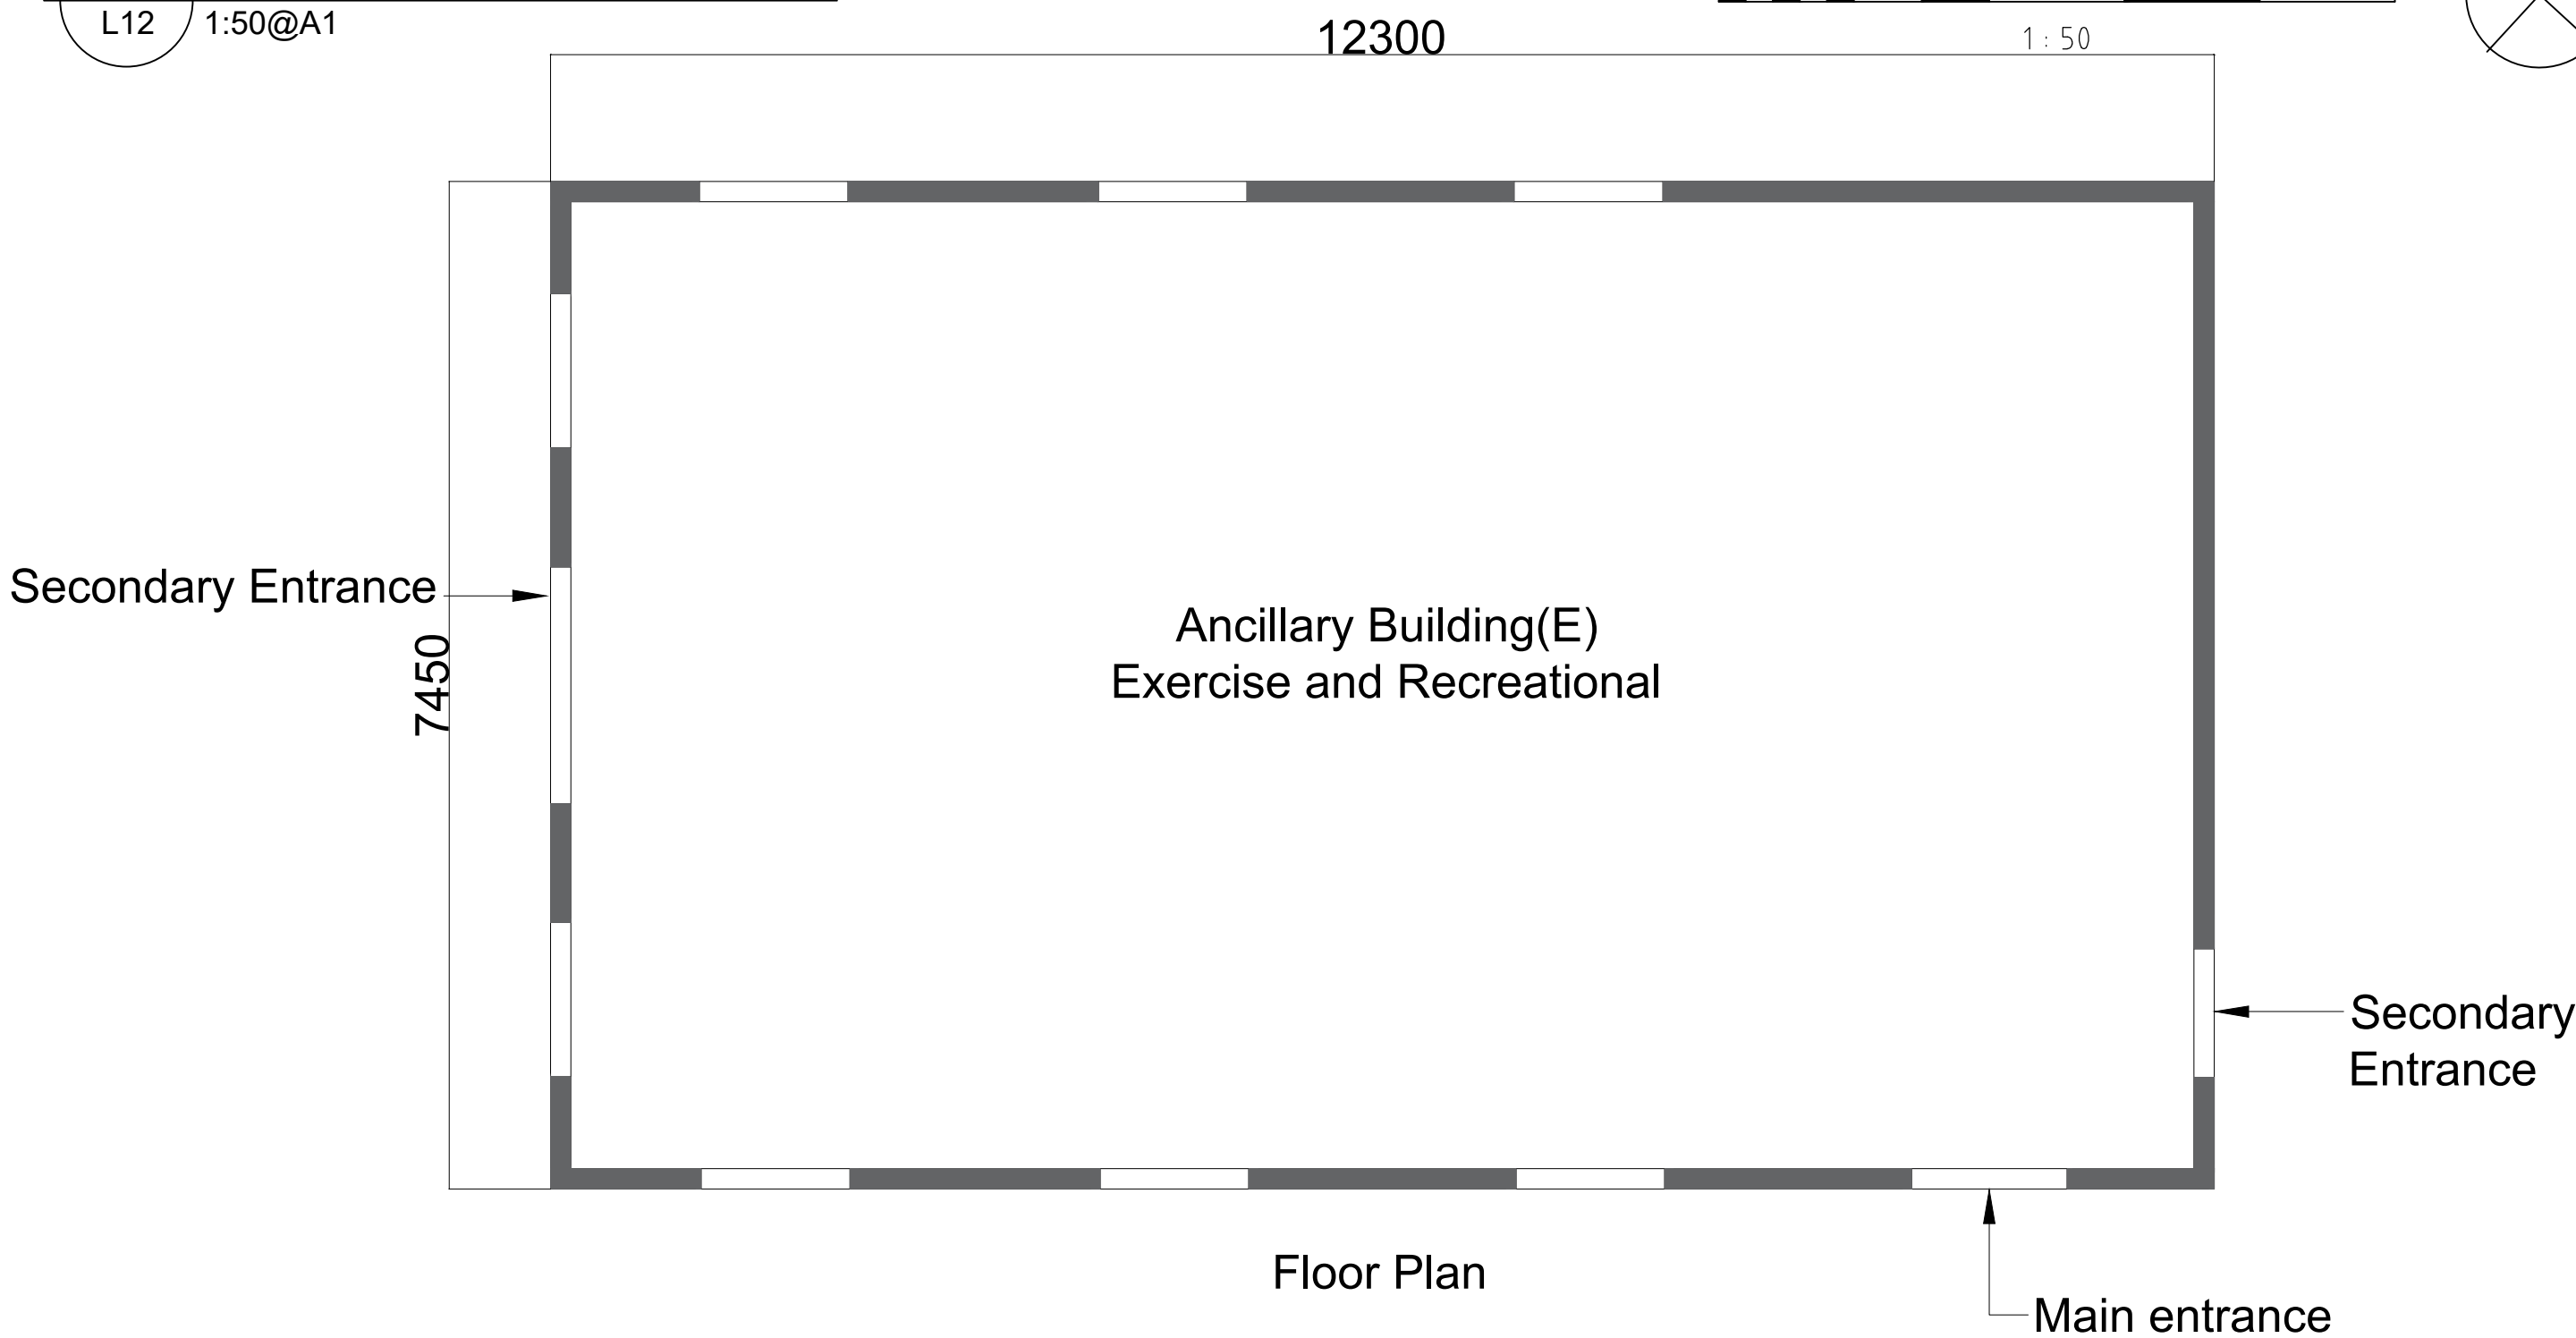

Floor Plan

03

Ancillary Building Image


L12



- NOTES:
1. This drawing is to be read in conjunction with all relevant contract drawings and specifications with any conflicting information to be brought to the attention of Deacon Design before works commence on site.
 2. Do not scale from this drawing, (except for planning application purposes only) always work to noted dimensions.
 3. All given dimensions in mm.

Note:
Overall building width, depth and height dimensions are accurately plotted. All other details are extrapolated from imagery and should not be scaled.

Location Plan
1:500@A1

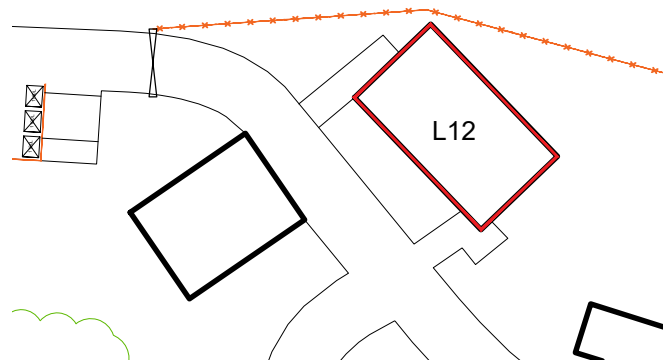

FINAL

23.04.26	OD	Updated to OS survey information	A	PD
DATE	DRAWN	DESCRIPTION OF REVISION	REVISION LETTER	CHECKED BY

DRAWING STATUS
FOR PLANNING



DEACON DESIGN
Landscape Architecture | Masterplanning | Urban Design
1 Purbeck House, 1a Wallington Hill, Fareham, PO16 7BJ
www.deacondesign.co.uk | info@deacondesign.co.uk
Copyright Deacon Design Ltd

PROJECT TITLE:
Seasonal Worker Accommodation, Wicks Farm, Ford

PROJECT NUMBER : DD599 PLOT DATE : 17.02.26

DRAWING SCALE : 1:50 APPROVED BY : PD

PAPER SIZE : A1 DRAWN BY : OD

DRAWING TITLE:
Ancillary Building Elevations and Floor Plan
Sheet 2 of 2

DRAWING NUMBER : DD599L12 REVISION LETTER : A

DRAWING FILE LOCATION:
Z:\Deacon Design Ltd Dropbox\03 PROJECTS 500\DD599_Wick Farm, Ford\04-Drawings\Autocad_Keycapell-Landscape Dwgn\DD599L11-12_Ancillary Building Detailed Elevations.dwg