



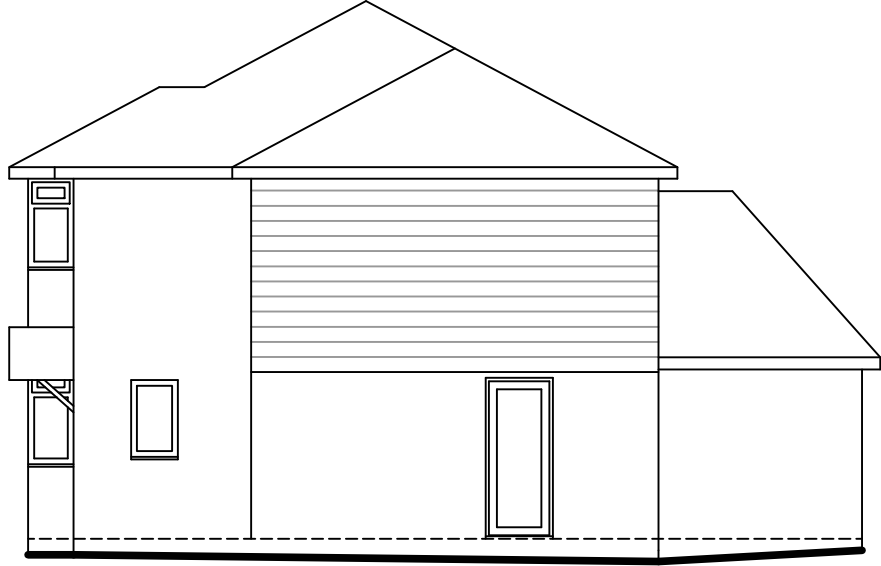


EXISTING LEFT ELEVATION



EXISTING REAR ELEVATION

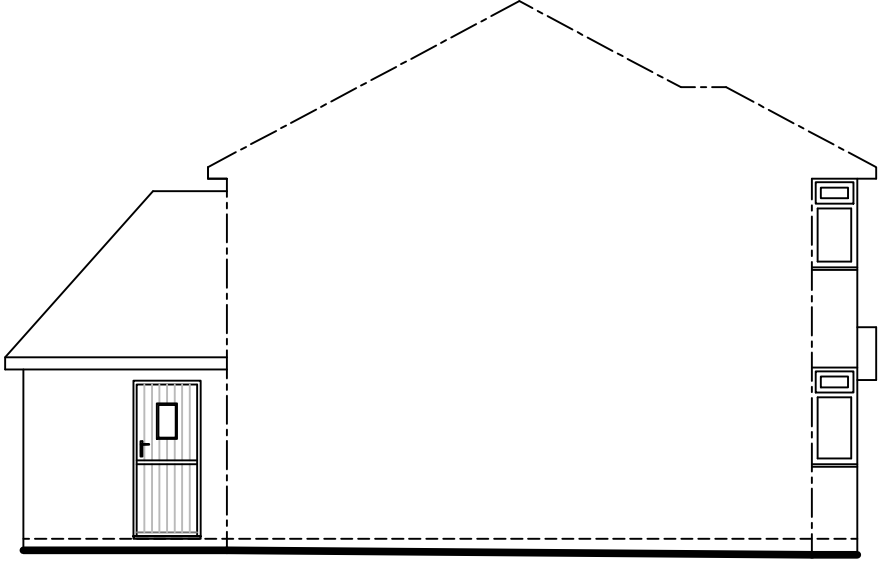

EXISTING RIGHT ELEVATION

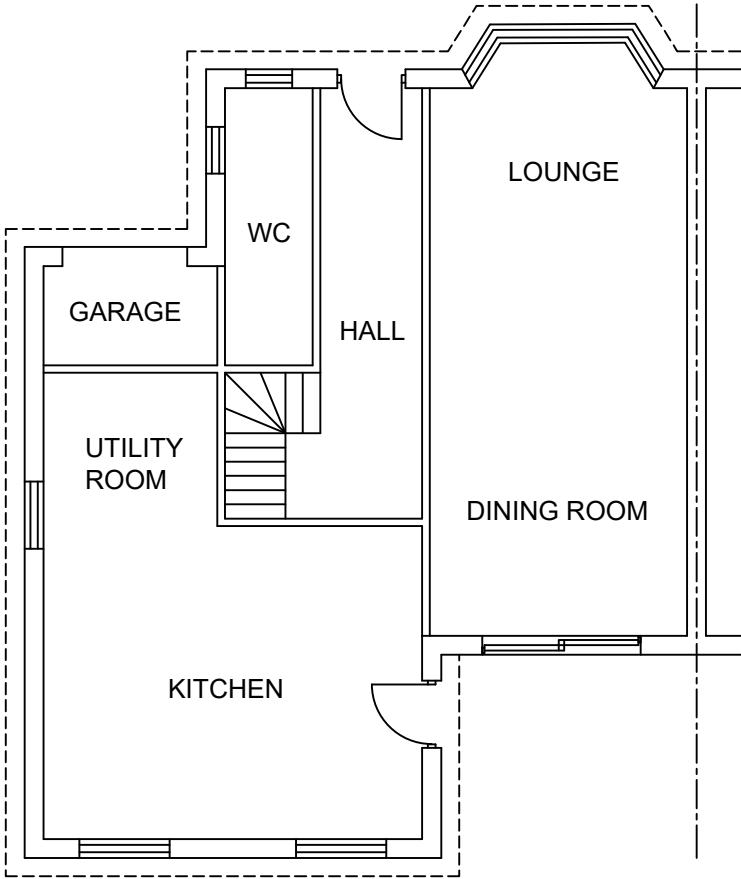


Notes:
Any drawings or plans depicted make no allowance for the provision of any tie bars within the roof of the proposed Living space This can only be determined once the roof is put into manufacture.

Existing physical barrier to remain
Full height tilt turn vents are not to be used as doors

This drawing is the copyright of Anglian Home Improvements and must not be re-issued, loaned or copied without their consent.
All dimensions are in millimetres (mm) unless notes otherwise.

Do not use for base laying purposes.

 

C	07/11/17	Plans amended	SF
B	01/11/17	Plans amended	SF
A	13/10/17	Raked frames amended	SF
Rev.	Date	Description	Initials

Drawing title: **Existing Plan and Elevations**

CONTRACT No. : **099/96891** | **Page 1 of 2**

Proposed: **PVCu WHITE KNIGHT CONSERVATORY**
at: **2 ARUNFORD CLOSE**
FORD
ARUNDEL
WEST SUSSEX, BN18 0TR

For :..... **MR & MRS MYERSCOUGH**

Drawers initials: SF	Scale : 1:100	Date: 06/10/17
-----------------------------	----------------------	-----------------------