



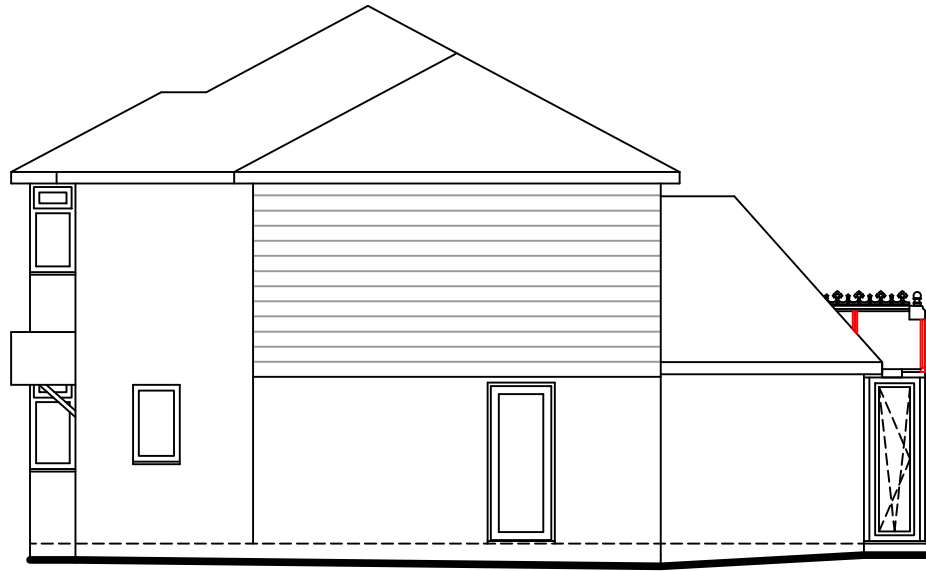


PROPOSED LEFT ELEVATION



PROPOSED REAR ELEVATION

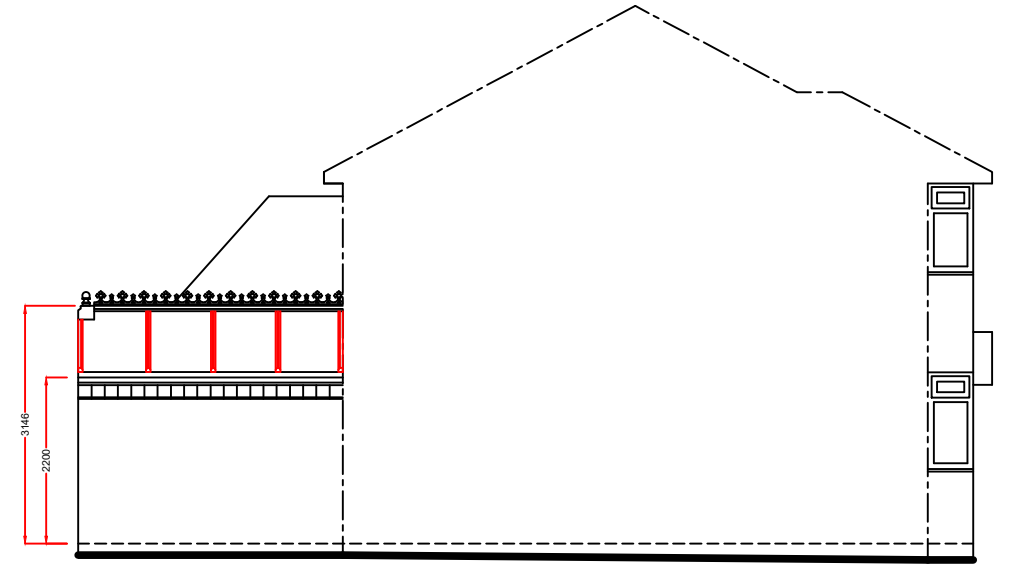

PROPOSED RIGHT ELEVATION

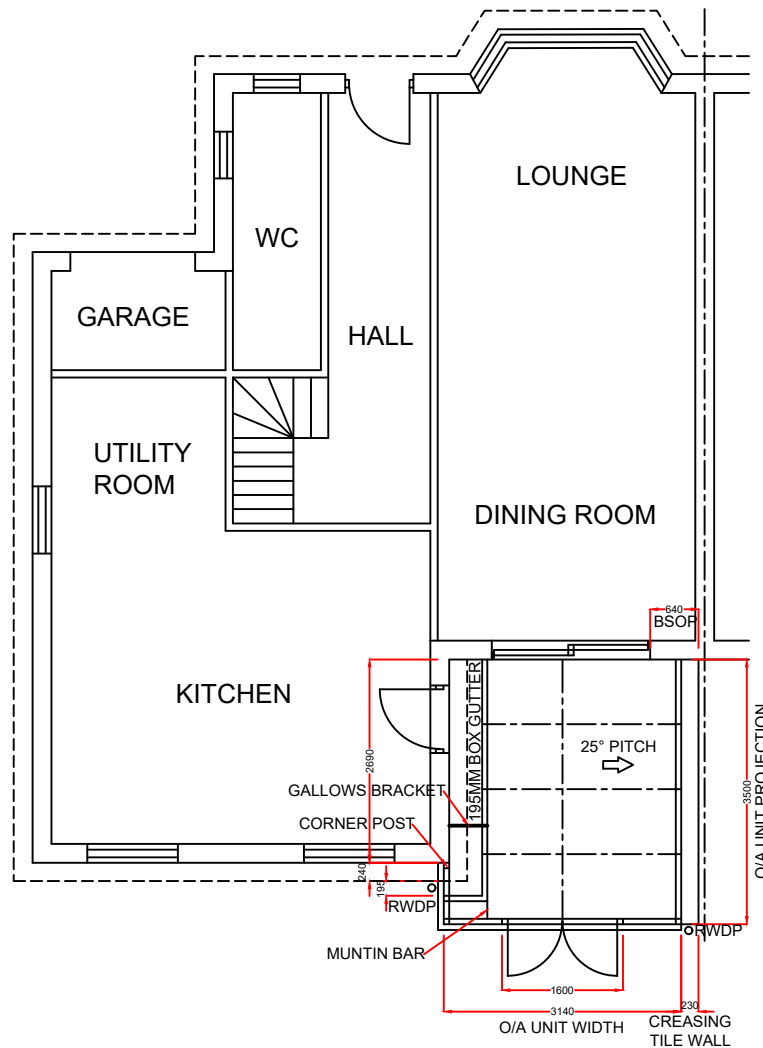

Notes:

Any drawings or plans depicted make no allowance for the provision of any tie bars within the roof of the proposed Living space This can only be determined once the roof is put into manufacture.


Existing physical barrier to remain

Full height tilt turn vents are not to be used as doors

This drawing is the copyright of Anglian Home Improvements and must not be re-issued, loaned or copied without their consent.

All dimensions are in millimetres (mm) unless notes otherwise.

Do not use for base laying purposes.

 

Rev.	Date	Description	Initials
C	07/11/17	Plans amended	SF
B	01/11/17	Plans amended	SF
A	13/10/17	Raked frames amended	SF



Drawing title: Proposed Plan and Elevations	
Contract No. : 099/96891	Page 2 of 2
Proposed At: PVCu WHITE KNIGHT CONSERVATORY 2 ARUNFORD CLOSE FORD ARUNDEL WEST SUSSEX, BN18 0TR	
For : MR & MRS MYERSCOUGH	
Drawers initials: SF	Scale : 1:100 Date: 06/10/17