

Based on:	1304 / PA002	Rev 03
Architect's Drg No.		Rev
Structural Drg No.	SHAW COLGATE - 1016_TOPO_PRE	Rev
Survey Drg No.		Rev
Other Drg No.		Rev

DO NOT SCALE FROM THIS DRAWING

Notes

- THIS DRAWING SHALL BE READ IN CONJUNCTION WITH ALL RELEVANT ARCHITECTURAL, STRUCTURAL AND ENGINEERING SERVICES DRAWINGS, SPECIFICATIONS, SCHEDULES AND PROJECT SPECIFIC DOCUMENTS.
- ALL PLANT AND EQUIPMENT IS TO BE INSTALLED TO MANUFACTURER'S RECOMMENDATIONS, ALLOWING FULL ACCESS FOR COMMISSIONING, MAINTENANCE AND REMOVAL/REPLACEMENT.
- ALL DIMENSIONS IN mm UNLESS OTHERWISE STATED.
- DO NOT SCALE FROM THIS DRAWING.
- THIS DRAWING IS BASED ON THE ARCHITECT'S PROPOSED SITE PLAN, DRAWING NO. 1304 / PA002, REV 04 AND THE SHAW COLEGATE TOPOGRAPHICAL SURVEY DATED JUNE 2013.

T2	01/02/17	SECTION B-B UPDATED	SJ	AMF	AMF
T1	28/10/16	ISSUED FOR TENDER	AC	AMF	AMF
Issue	Date	Description	By	Chkd	Verfd

Project
SEFTER FARM RESERVOIR

Client
BARFOOTS OF BOTLEY LTD
Architect
CURTIS LEEVES TECHNICAL LTD

Title
CONSTRUCTION DETAILS


Drawing No.
CLXX(11)5001
Drawing Status
TENDER

Job No.
1013277
Scale
1:500 @A1

Originator AC	Checked AMF	Verified AMF	Issue T2
------------------	----------------	-----------------	-------------

CUNDALL


One Carter Lane
London EC4V 5ER
Telephone: +44 (0)20 7438 1600
Website: www.cundall.com

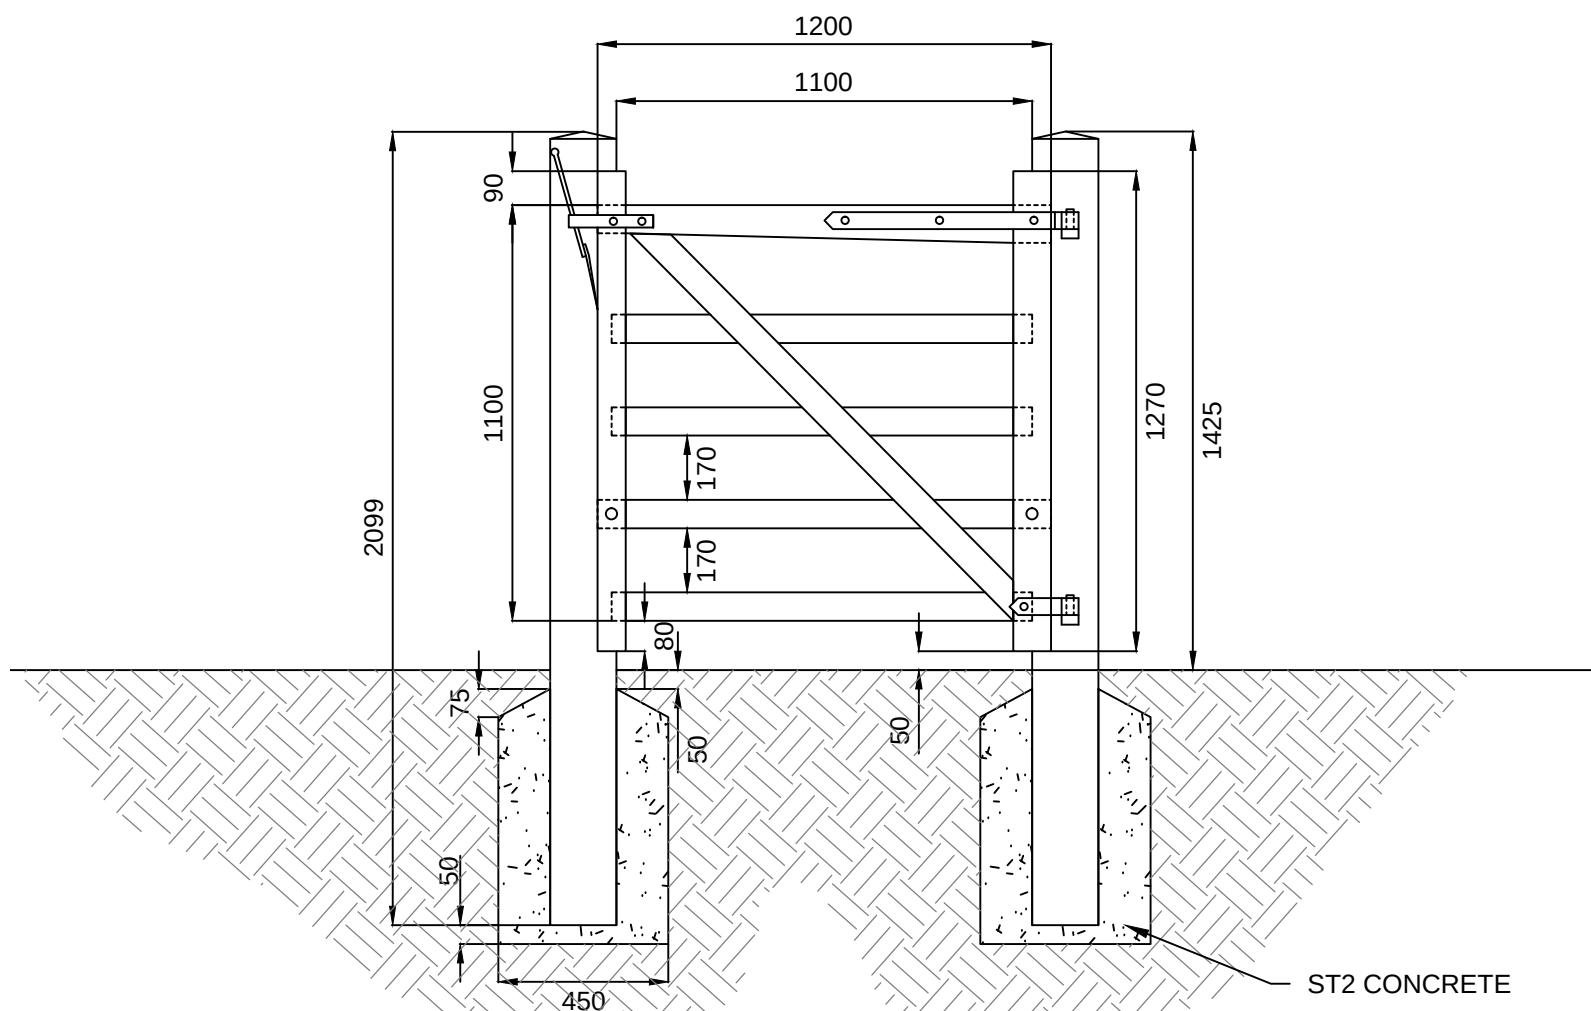


NOTE:
ALL THROUGH
TENONS SHALL
BE PEDDED
WITH 13Ø OAK
DOWELS

DESCRIPTION OF TIMBER MATERIALS	SIZE
HANGING POST	200x200x2100 LONG
SHUTTING POST	175x175x2100 LONG
HANGING STILE	100x75
SHUTTING STYLE	75x75
TOP RAIL	100x75 TAPERING TO 175x75
M	75x25
BRACE HOUSED IN TOP RAIL	75x25


TIMBER WICKET GATE (MCHW DRAWING H23)
(SCALE 1:20)

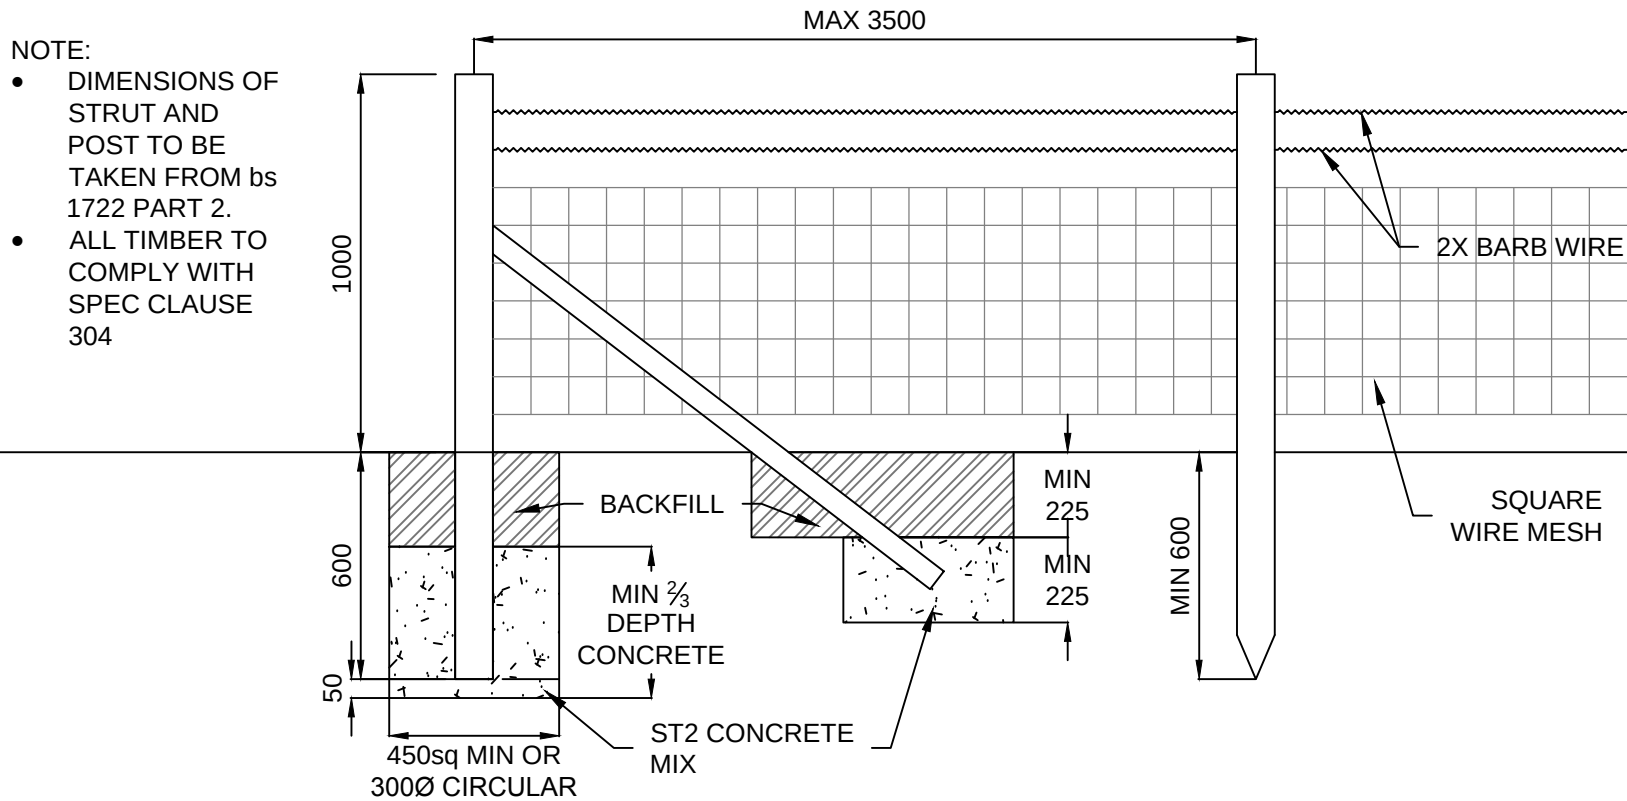


GENERAL PATTERN WIRE MESH FENCE (MCHW DRAWING H12)
(SCALE 1:20)

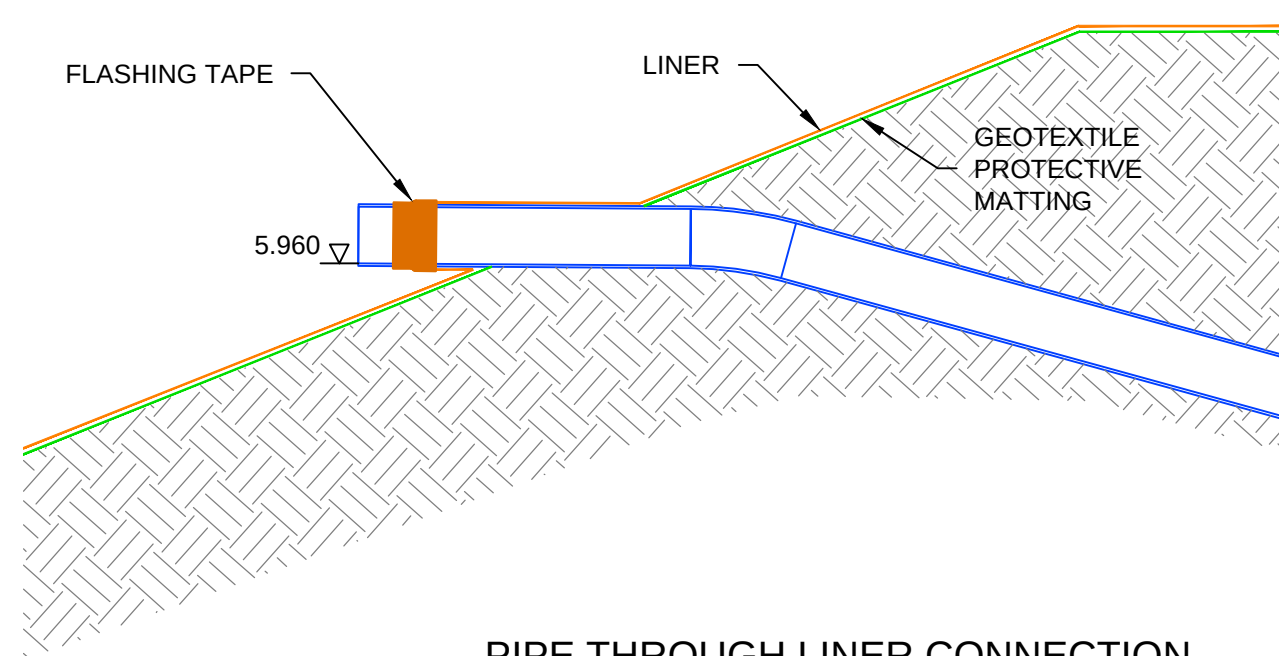



PIPE THROUGH LINER CONNECTION
(SCALE 1:20)

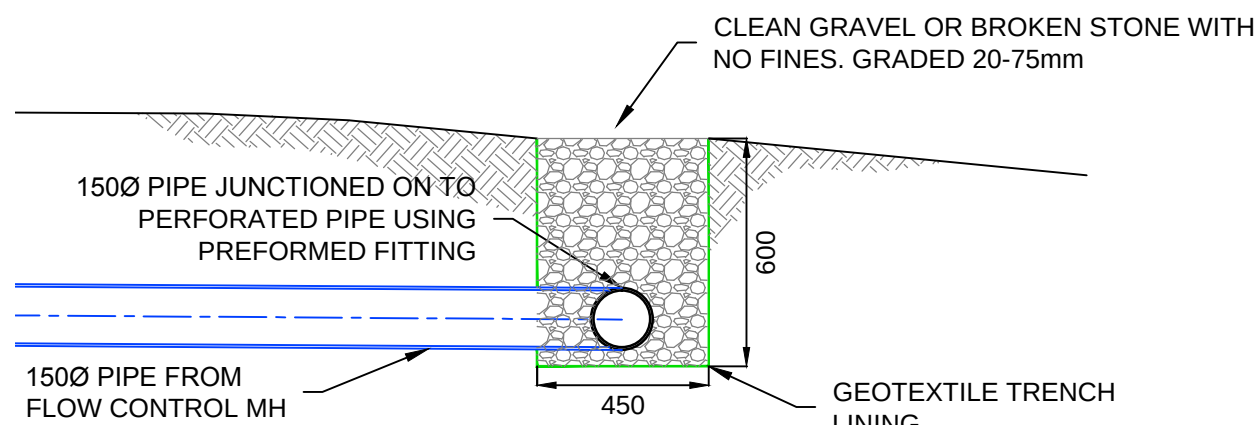

LAND DRAINAGE DISCHARGE TRENCH
(SCALE 1:20)

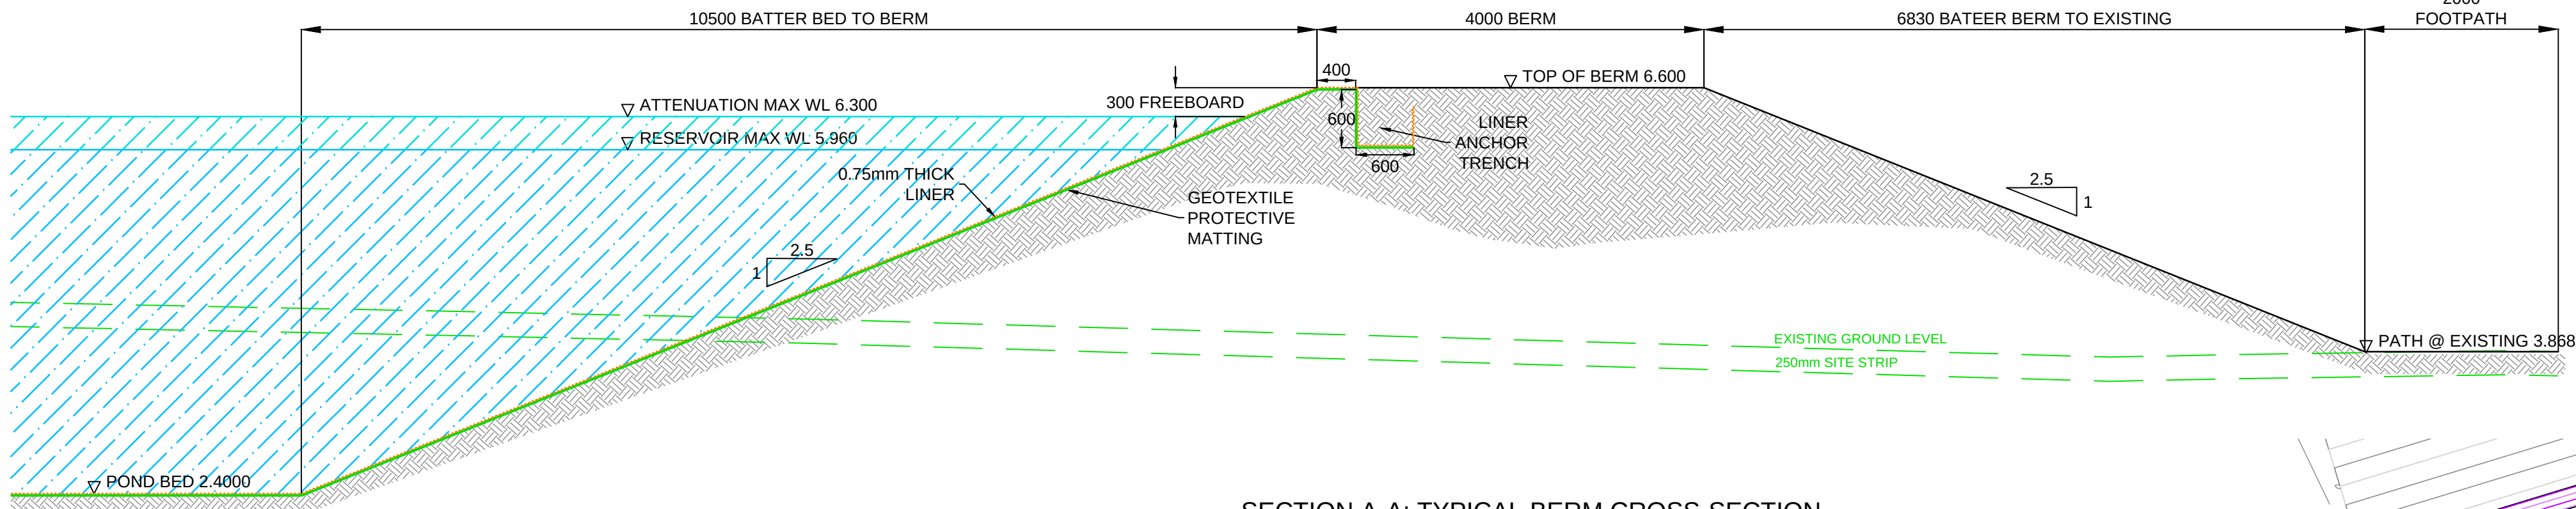

SECTION A-A: TYPICAL BERM CROSS-SECTION
(SCALE 1:50)

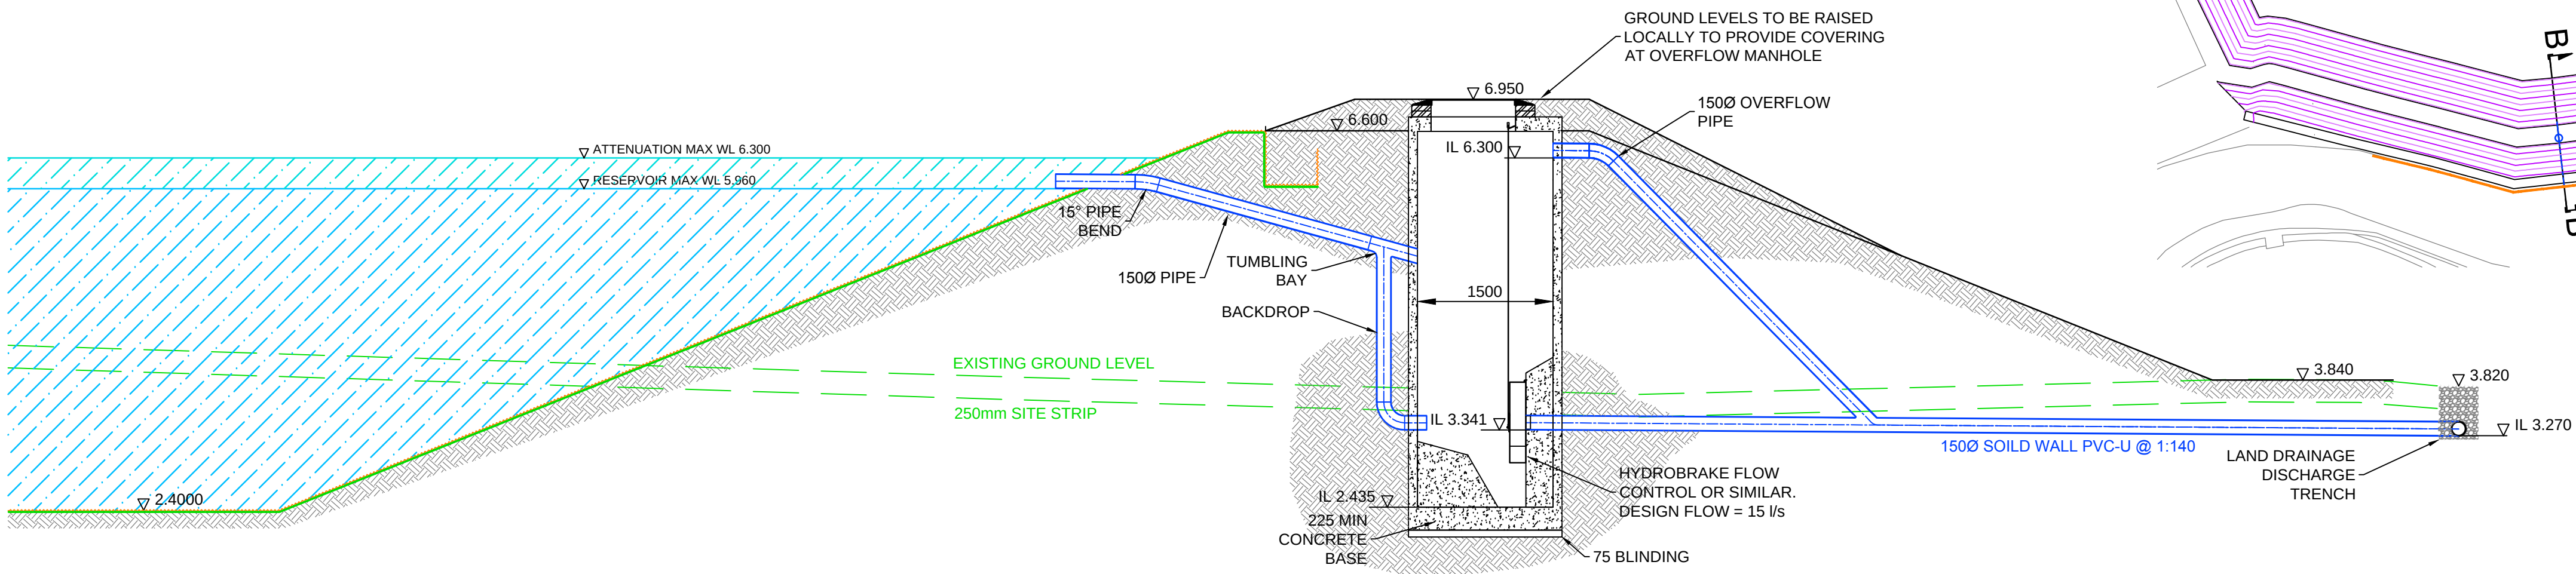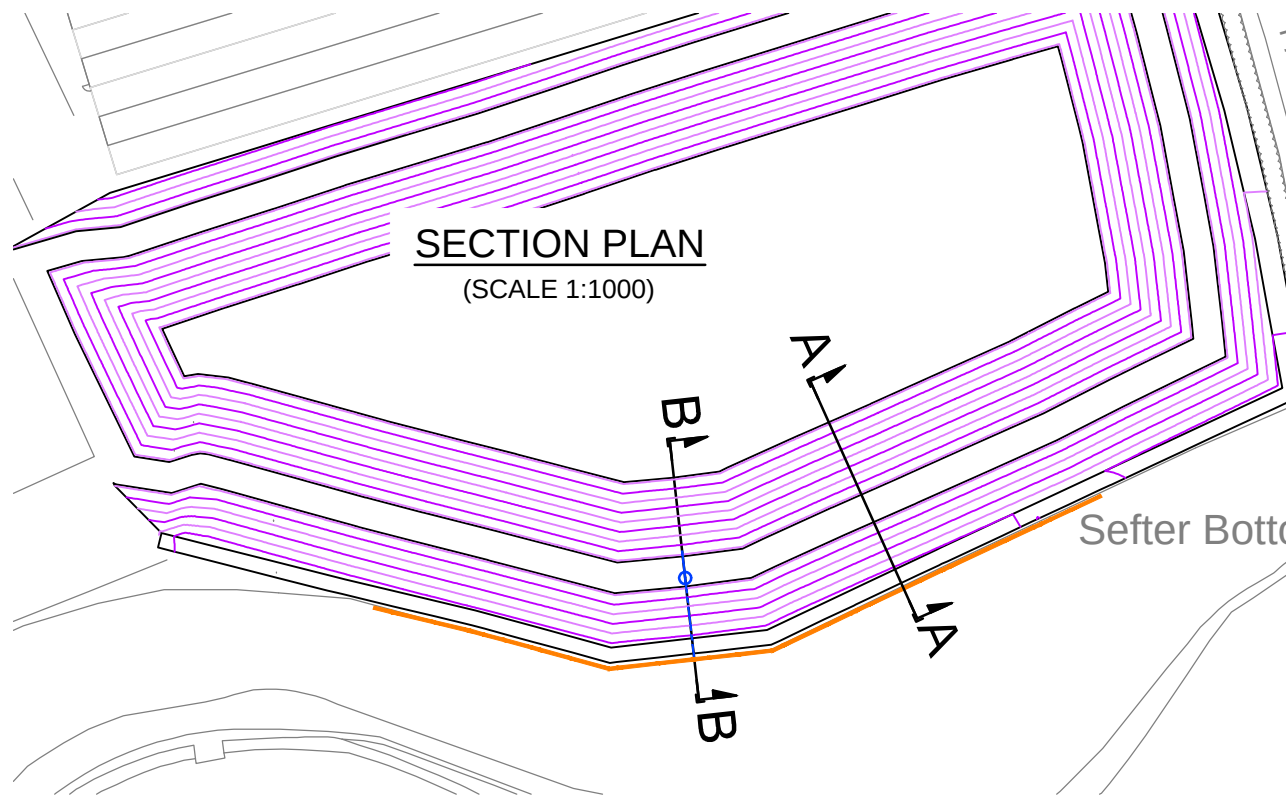

SECTION B-B - POND OVERFLOW DRAINAGE PIPE
(SCALE 1:50)